


Detail Elevations Proposed

Scale 1 : 100 2000mm

Important planning note - Brickwork detail

All new brickwork shall match the existing building in terms of colour, texture and bonding pattern, and in colour, texture and style of pointing.

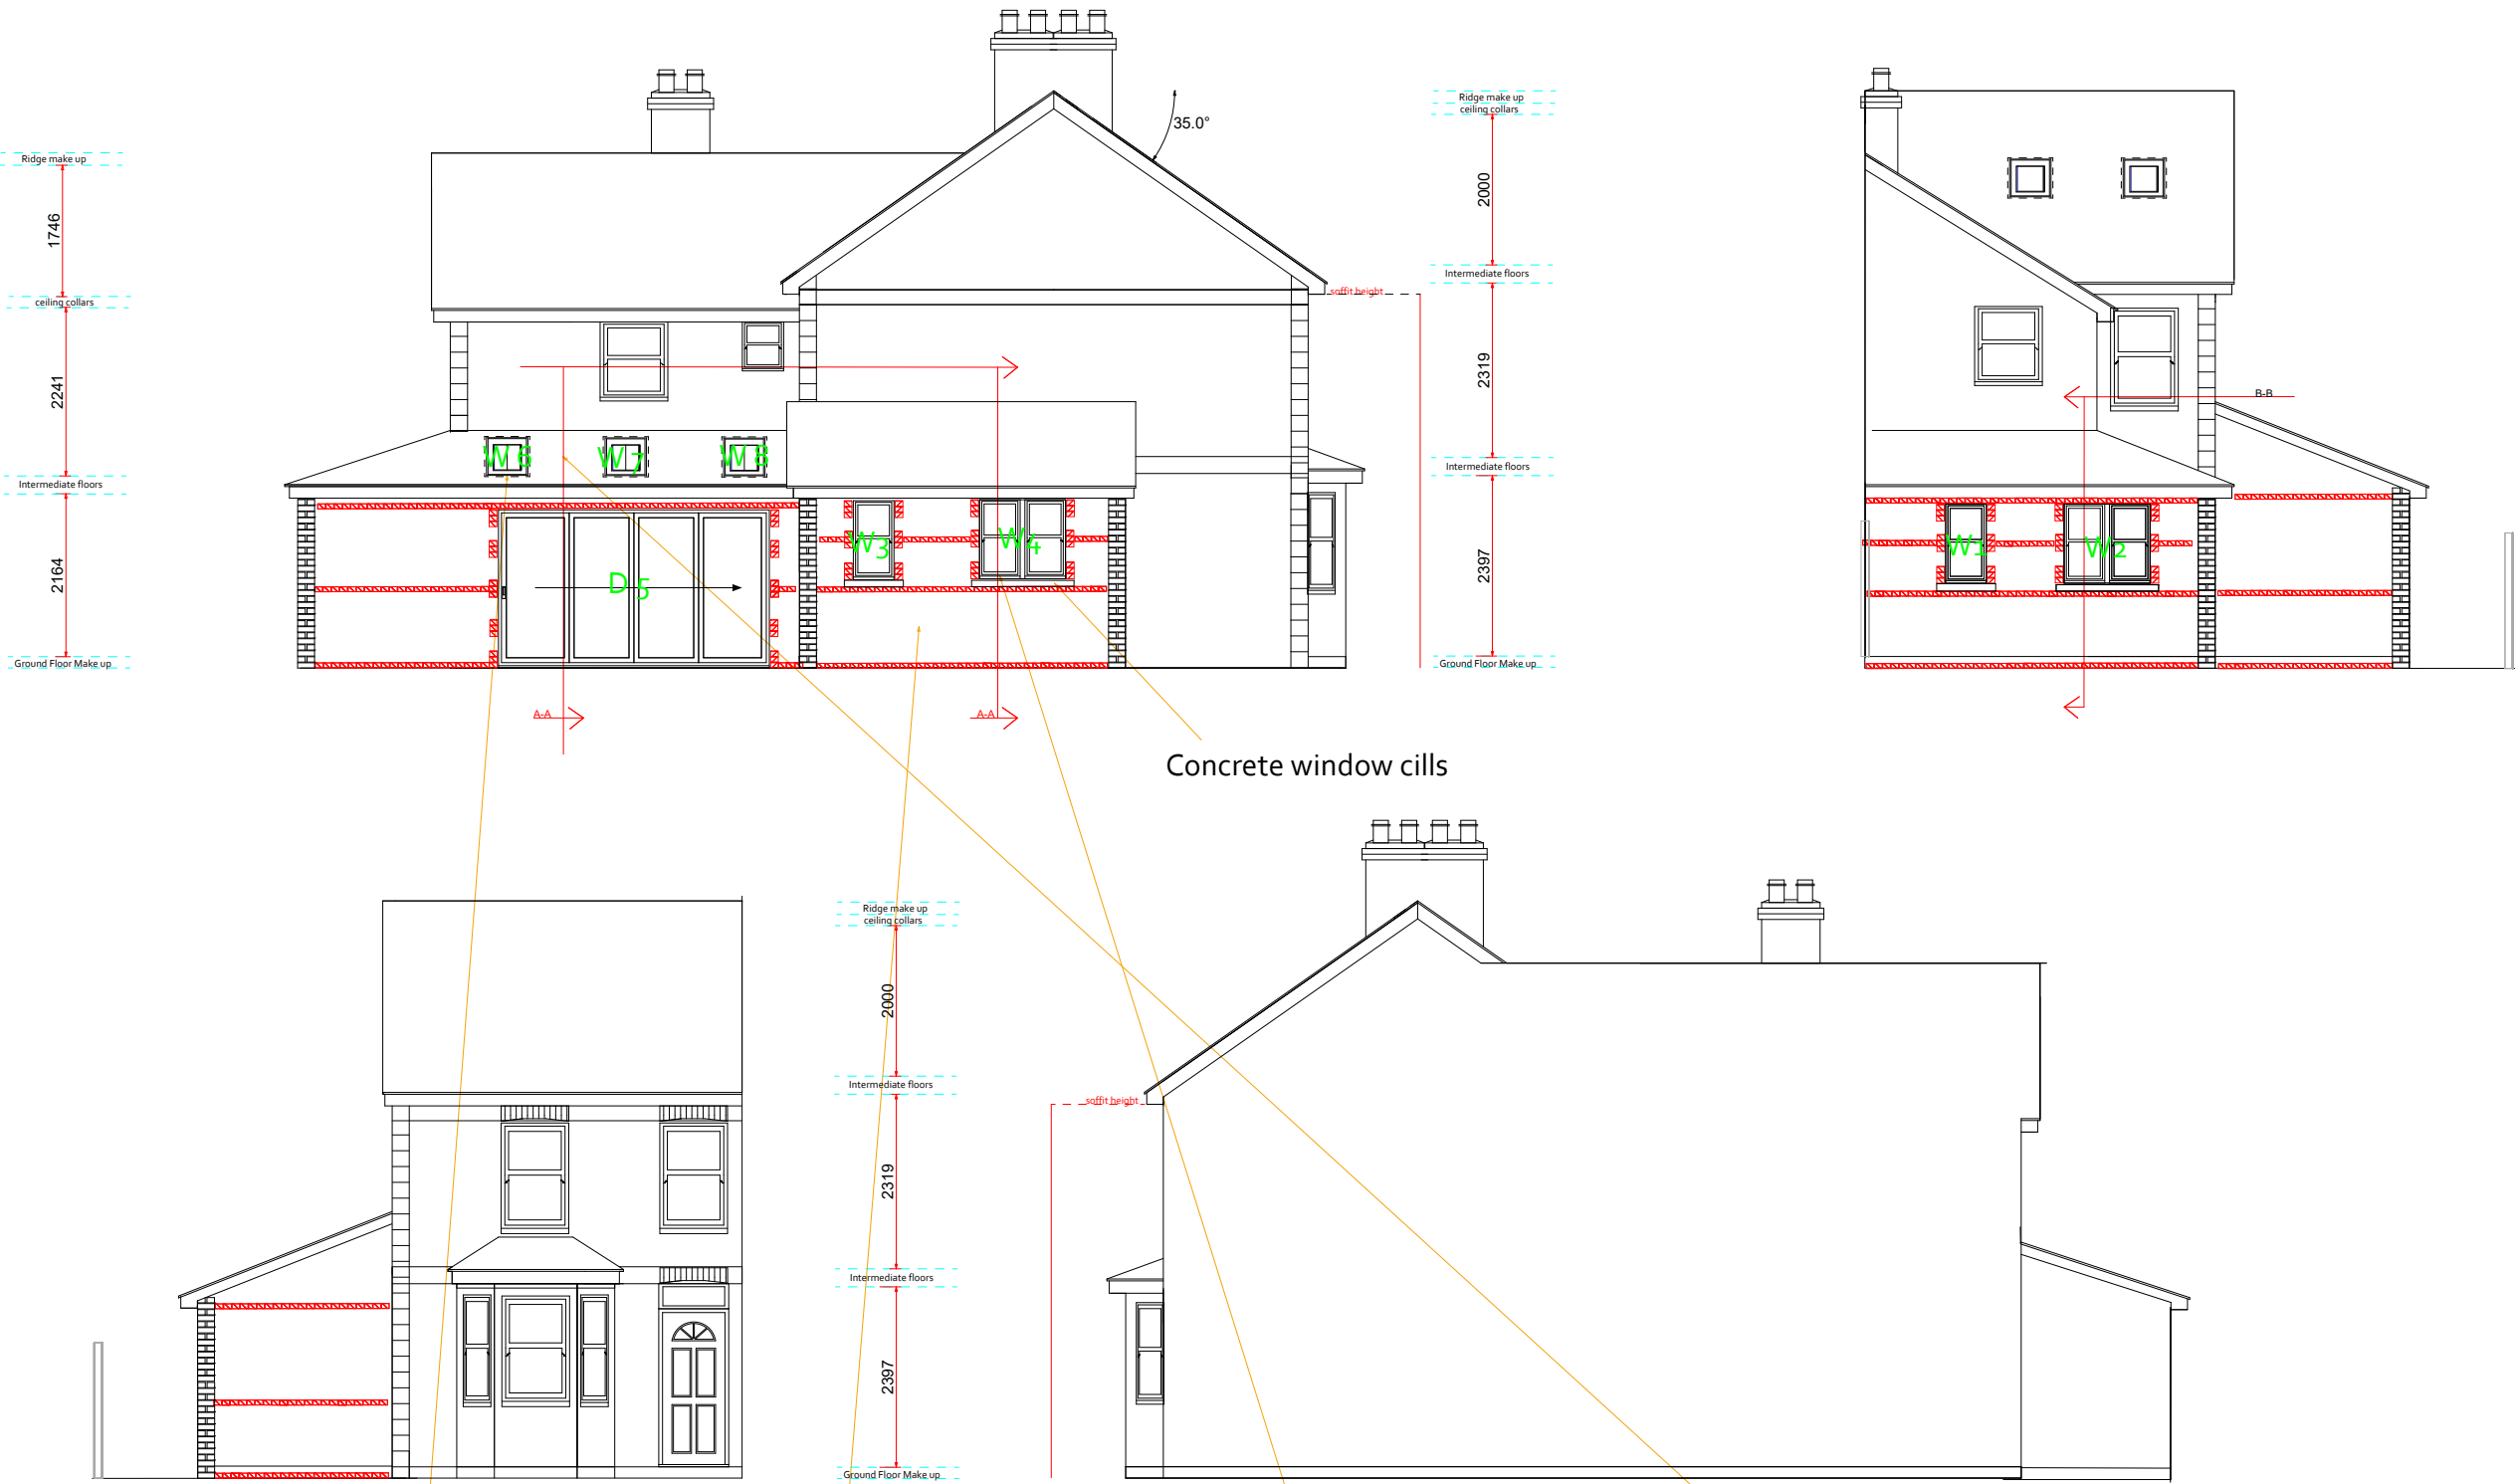


Materials Schedule

Important planning note
Conservation Veluxs



Brickwork Match

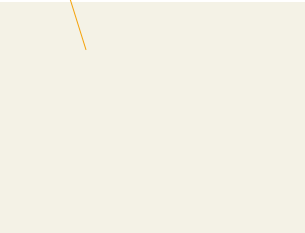

Window & door colour



Roof tile

Replacement single storey side
extension and single storey extension
to the rear, incorporating existing offshoot.

Client - Mr & Mrs Garside

Address - 1 Commercial Rd,
Burgess Hill
RH15 8QL

Client - Mr & Mrs Garside

Address - 1 Commercial Rd,
Burgess Hill
RH15 8QL

Proposed Elevations



5000 mm

Page Size - A3