


43 Nursery Road Block Plan

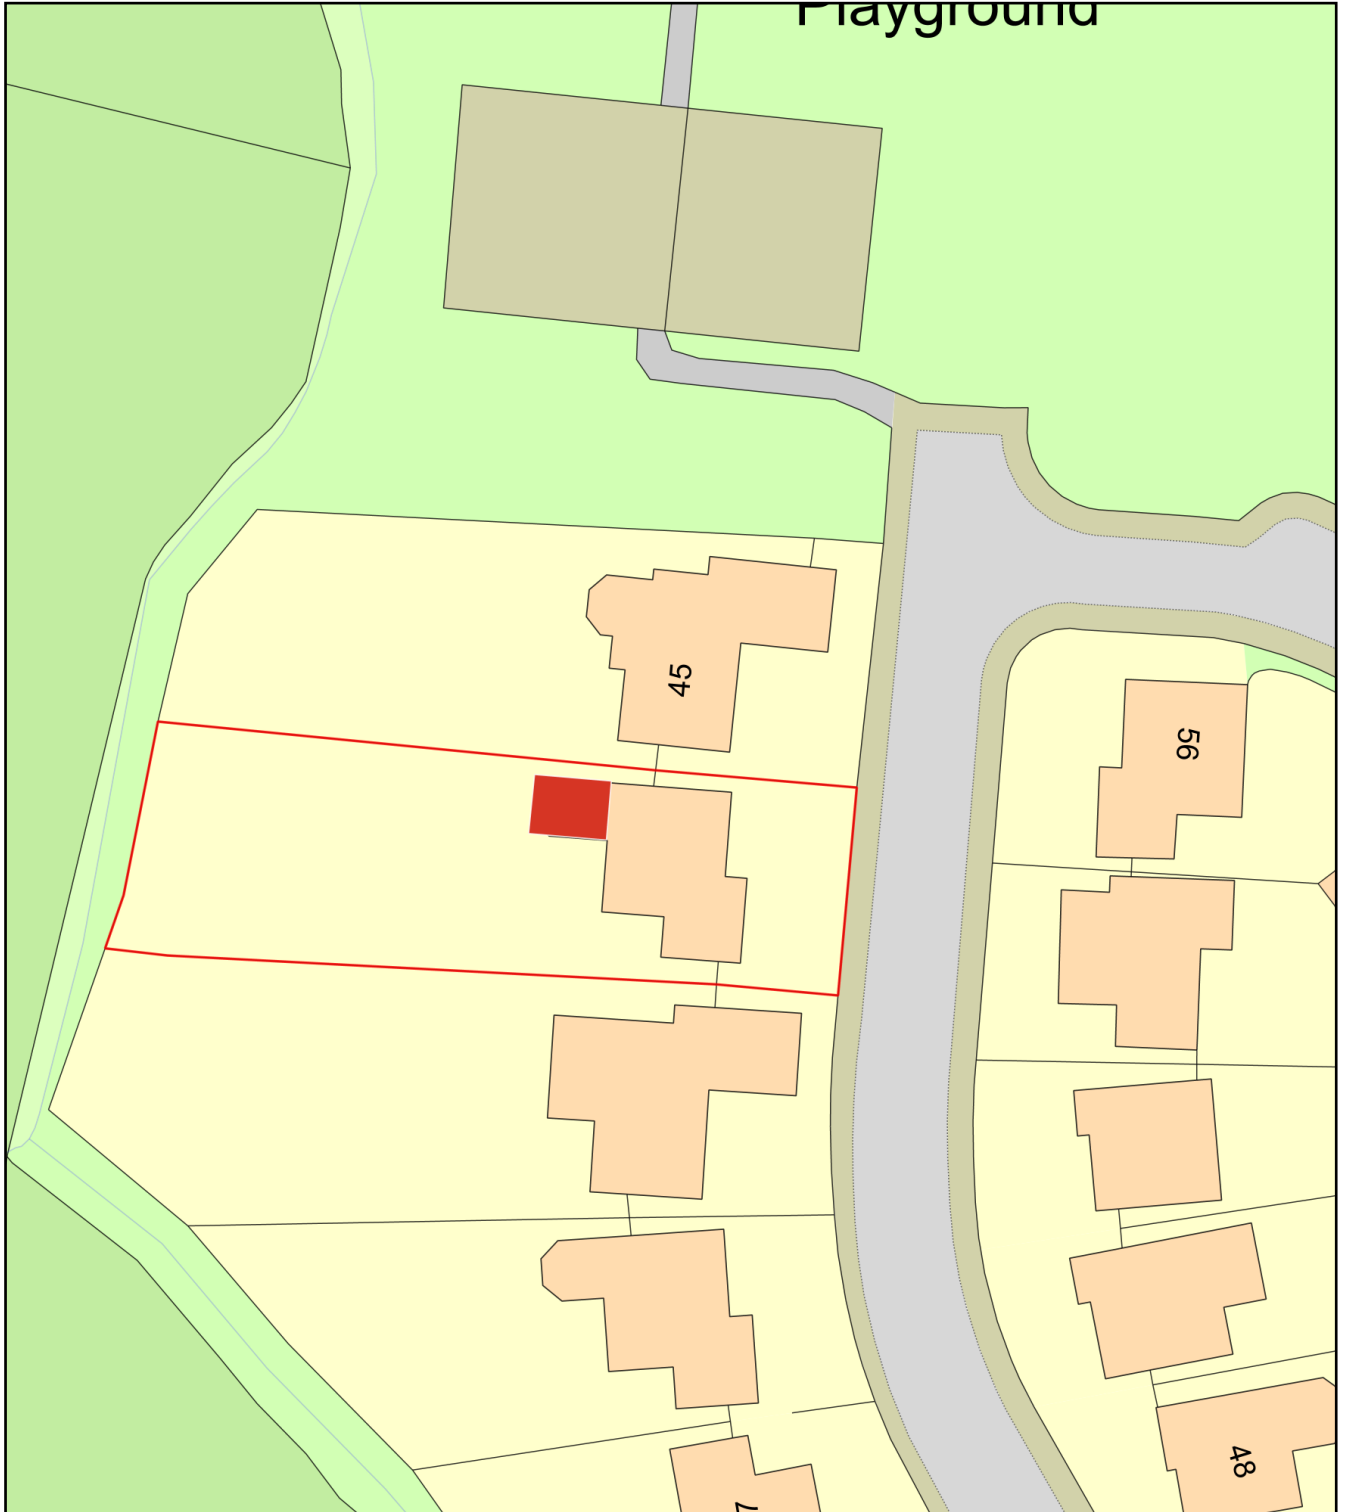

0 20
Metres



Plan Produced for: Sarah Breeze

Date Produced: 12 Mar 2026

Plan Reference Number: TQRQM26071132342342

Scale: 1:500 @ A4