

Burgess Hill Town FC

Artificial Turf Pitch

Project code: SSL3402
Date: 20-11-2024

Designer: WB

Description: Match play requirements:
Maintained average illuminance >200 lux
Uniformity Ratio (Ev.min/Ev.ave) >0.60


All luminaires have a zero upward light ratio without the use of additional accessories.

The nominal values shown in this report are the result of precision calculations, based upon precisely positioned luminaires in a fixed relationship to each other and to the area under examination. In practice the values may vary due to tolerances on luminaires, luminaire positioning, reflection properties and electrical supply.

Surfacing Standards LTD

Office 2
Empingham House
Ayston Road
Uppingham
LE15 9NY



Table of Contents

 

1.	Project Description	3
1.1	3-D Project Overview	3
1.2	Top Project Overview	4
2.	Summary	5
2.1	Observer Information	5
2.2	Project Luminaires	5
2.3	Calculation Results	5
3.	Calculation Results	7
3.1	Football 200 Lux: Graphical Table	7
3.2	Football 120 Lux: Graphical Table	8
3.3	Spillage: Filled Iso Contour	9
3.4	Spillage Zoomed: Filled Iso Contour	10
3.5	Glare: Graphical Table	11
4.	Luminaire Details	12
4.1	Project Luminaires	12
5.	Installation Data	13
5.1	Legends	13
5.2	Luminaire Positioning and Orientation	13

1. Project Description

1.1 3-D Project Overview

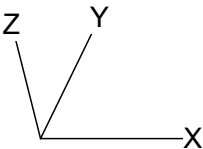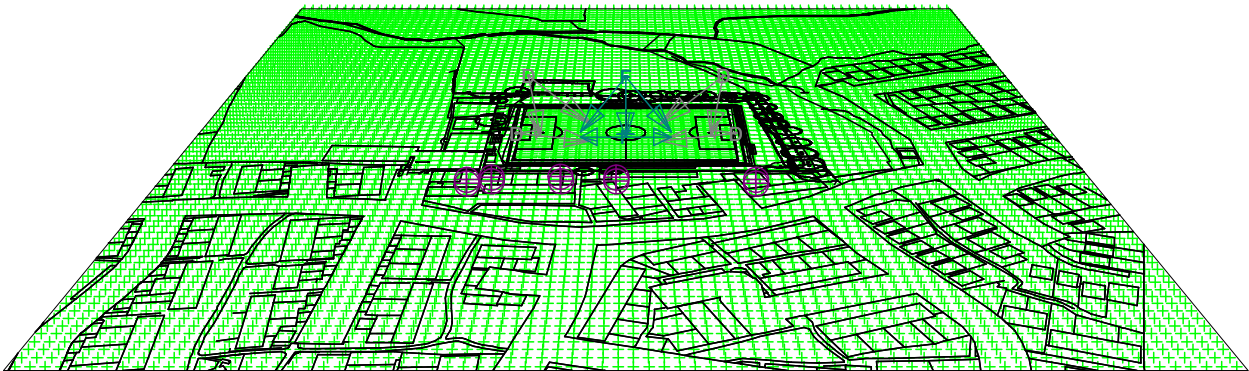

- B


F

BVP528 A35-NB +BL

BVP518 OUT T35 A35-NB LO
- D

BVP528 OUT T35 A35-NB LO

1.2 Top Project Overview

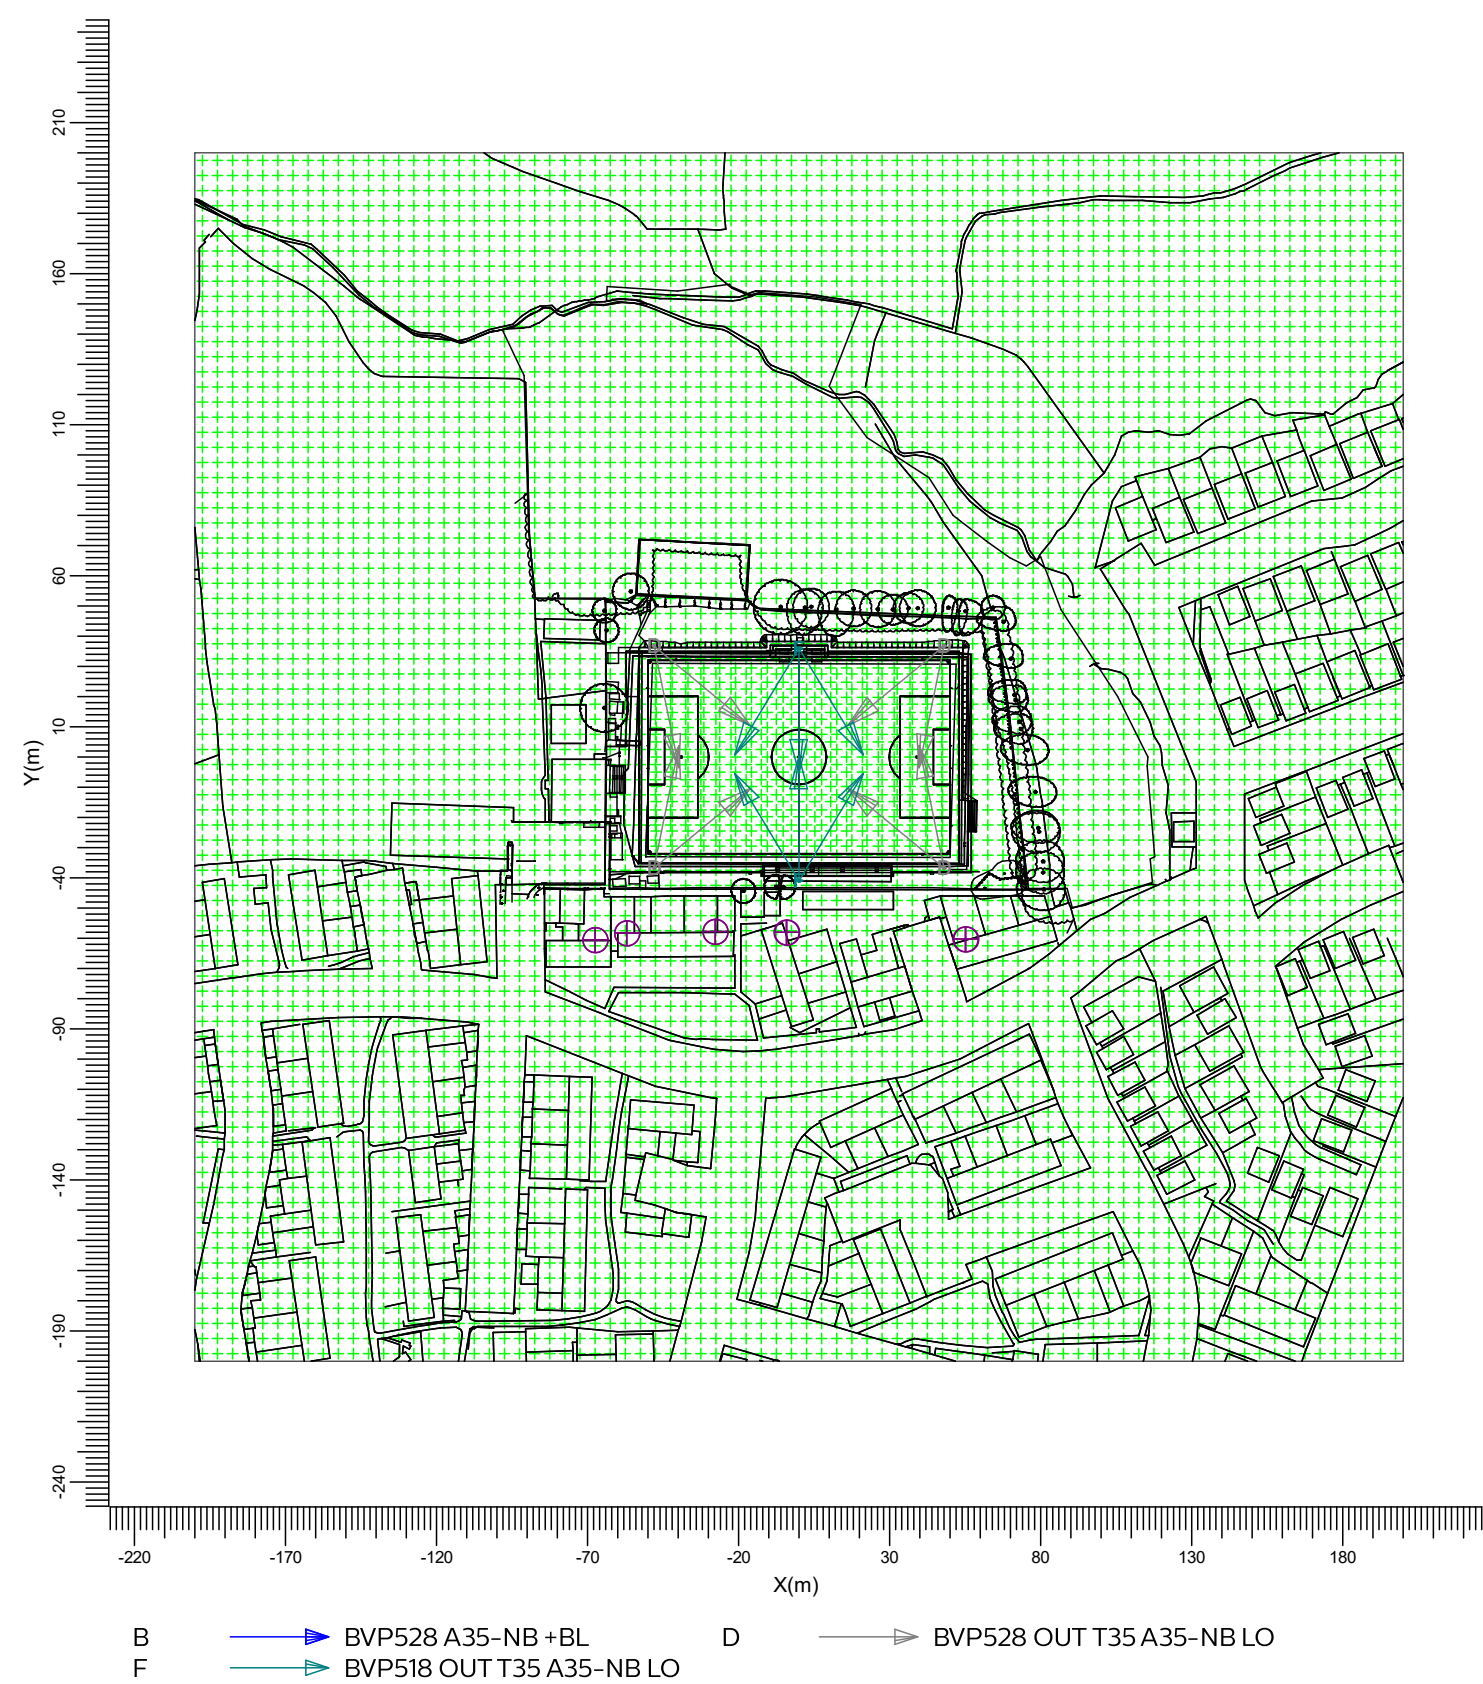

Scale
1:2500

2. Summary

2.1 Observer Information

Code	Observer	Position		
		X (m)	Y (m)	Z (m)
Aa	House 1 - 1.8m	-67.57	-60.63	1.80
Bb	House 1 - 3.6m	-67.57	-60.63	3.60
Cc	House 2 - 1.8m	-57.11	-58.15	1.80
Dd	House 2 - 3.6m	-57.11	-58.15	3.60
Ee	House 3 - 1.8m	-27.82	-57.80	1.80
Ff	House 3 - 3.6m	-27.82	-57.80	3.60
Gg	House 4 - 1.8m	-4.21	-58.03	1.80
Hh	House 4 - 3.6m	-4.02	-58.03	3.60
Ii	House 5 - 1.8m	55.12	-60.22	1.80
Jj	House 5 - 3.6m	55.13	-60.15	3.60

2.2 Project Luminaires

Code	Qty	Luminaire Type	Lamp Type	Power (W)	Flux (lm)
D	8	BVP528 OUT T35 A35-NB LO	1 * LED2590-4S/740	1505.9	1 * 259000
F	6	BVP518 OUT T35 A35-NB LO	1 * LED1720-4S/740	1006.0	1 * 172000

The total installed power: 18.08 (kWatt)

Number of Luminaires Per Switching Mode:

Switching Mode	Luminaire Code		Power (kWatt)
	D	F	
200lux Switching	8	6	18.08
120lux Switching	8	6	18.08
Spillage Switching	8	6	18.08

Number of Luminaires Per Arrangement:

Arrangement	Luminaire Code		Power (kWatt)
	D	F	
Mast 1	8	0	12.05
Mast 2	0	6	6.04

2.3 Calculation Results

Switching Modes:

Code	Switching Mode	Maintenance factor
1	200lux Switching	0.90
2	120lux Switching	0.55
3	Spillage Switching	1.00

(II)luminance Calculations:

Calculation	Switching Mode	Type	Unit	Ave Min/AveMin/Max		
Football 200 Lux	1	Surface Illuminance	lux	201	0.60	0.42
Football 120 Lux	2	Surface Illuminance	lux	123	0.60	0.42
Spillage	3	Surface Illuminance	lux	11.4	0.00	0.00
Spillage Zoomed	3	Surface Illuminance	lux	11.4	0.00	0.00

Glare Rating for Grid of Observers:

Calculation	Switching Mode	Observer Grid	Reference Grid	Reflectance	GR-Max
Glare	3	Football	Football	0.25	49.5

Obtrusive Light Calculations:

Switching Mode	Observer Code	Luminaire Code	Position			Aiming Angles			Maximum Intensity (cd)
			X (m)	Y (m)	Z (m)	Rot.	Tilt90	Tilt0	
3	Aa	D	48.00	36.75	15.00	-140.40	70.00	-0.00	664
3	Bb	D	48.00	36.75	15.00	-140.40	70.00	-0.00	642
3	Cc	D	48.00	36.75	15.00	-140.40	70.00	-0.00	691
3	Dd	D	48.00	36.75	15.00	-140.40	70.00	-0.00	661
3	Ee	D	-48.00	36.75	15.00	-78.47	70.00	0.00	744
3	Ff	D	-48.00	36.75	15.00	-78.47	70.00	0.00	716
3	Gg	D	-48.00	36.75	15.00	-78.47	70.00	0.00	570
3	Hh	D	-48.00	36.75	15.00	-78.47	70.00	0.00	606
1	li	D	-48.00	36.75	15.00	-39.60	70.00	0.00	691
3	Jj	D	-48.00	36.75	15.00	-39.60	70.00	0.00	660

Switching Mode	ULR
1	0.00
2	0.00
3	0.00


3. Calculation Results

3.1 Football 200 Lux: Graphical Table

200lux Switching

Grid : Football at Z = -0.00 m

Calculation : Surface Illuminance (lux)

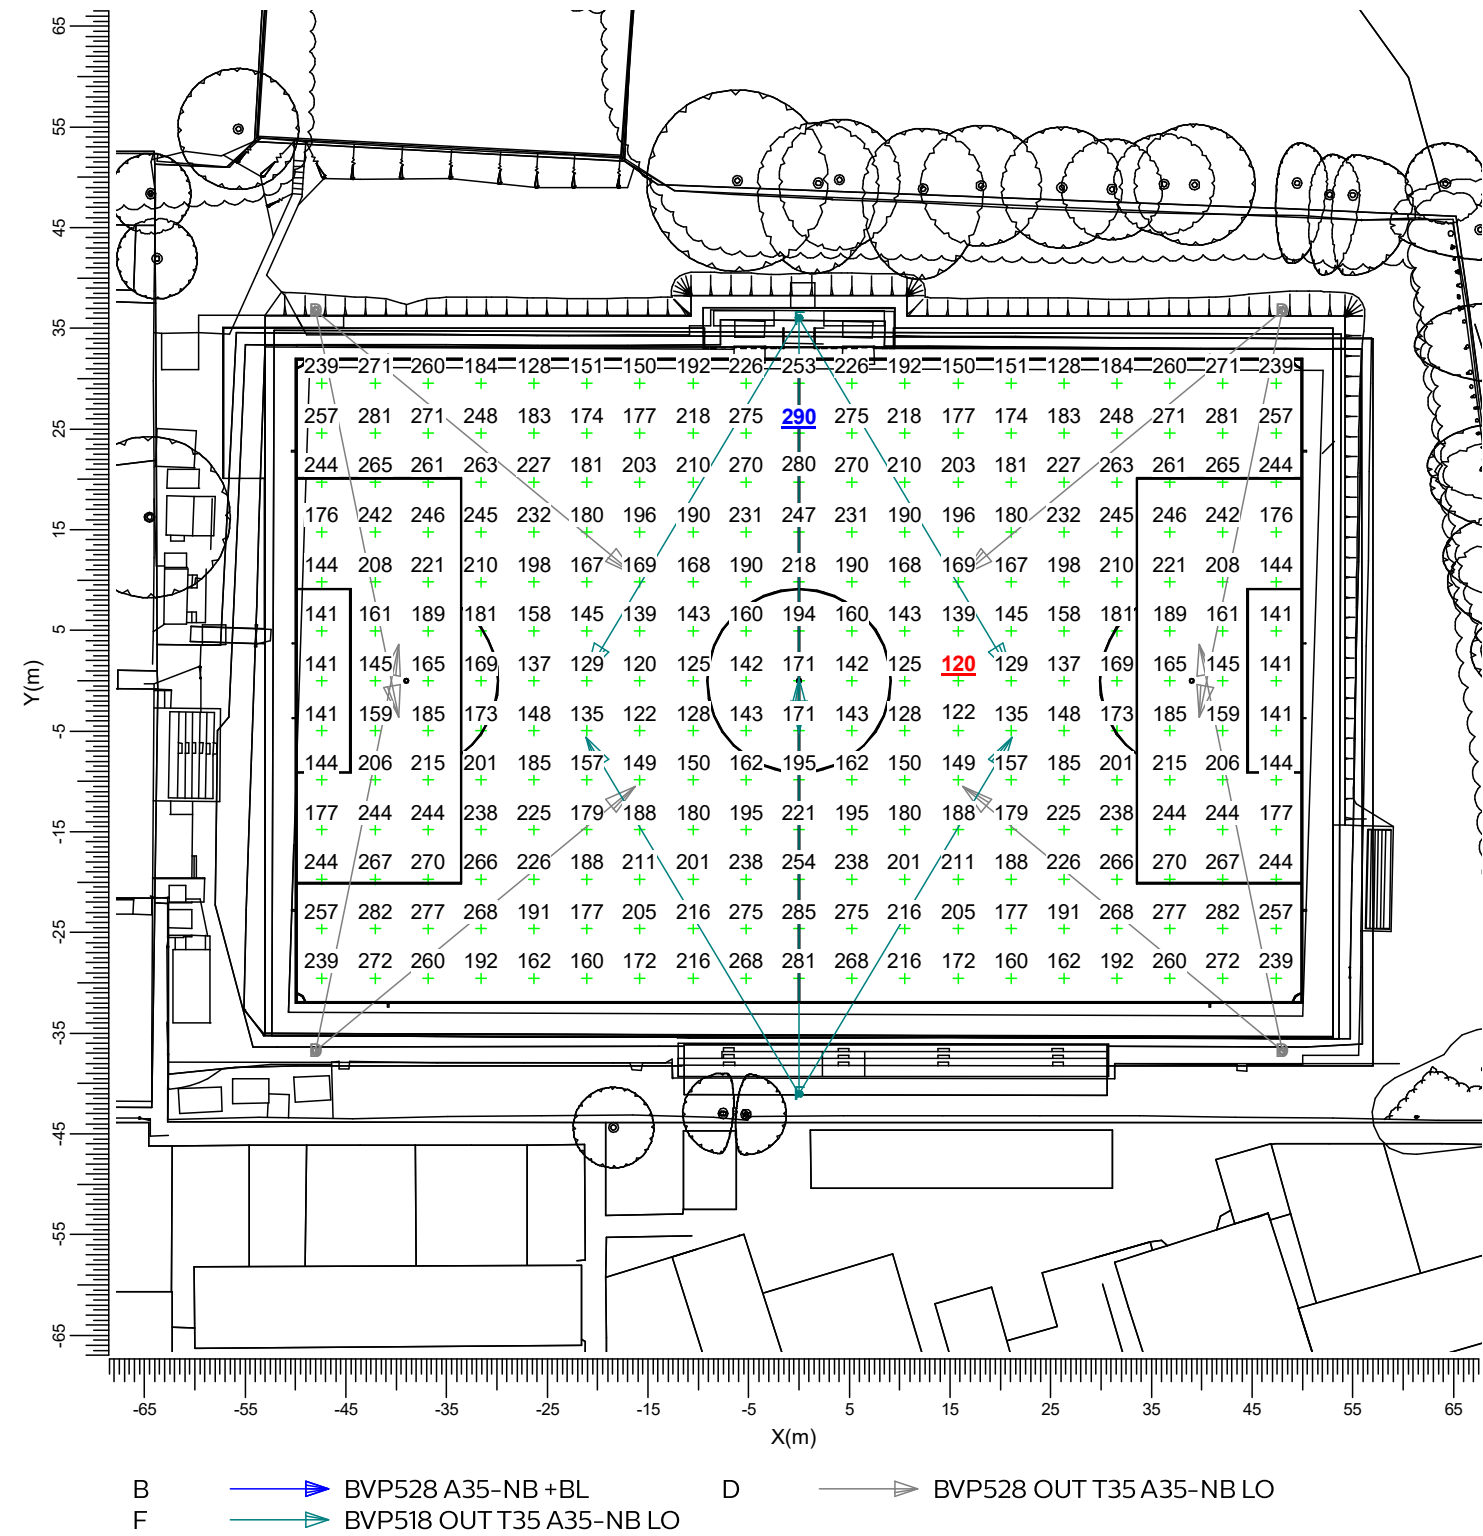

Average
201

Min/Ave
0.60

Min/Max
0.42

Project maintenance factor
0.90


Scale
1:750

3.2 Football 120 Lux: Graphical Table

120lux Switching

Grid : Football at Z = -0.00 m

Calculation : Surface Illuminance (lux)

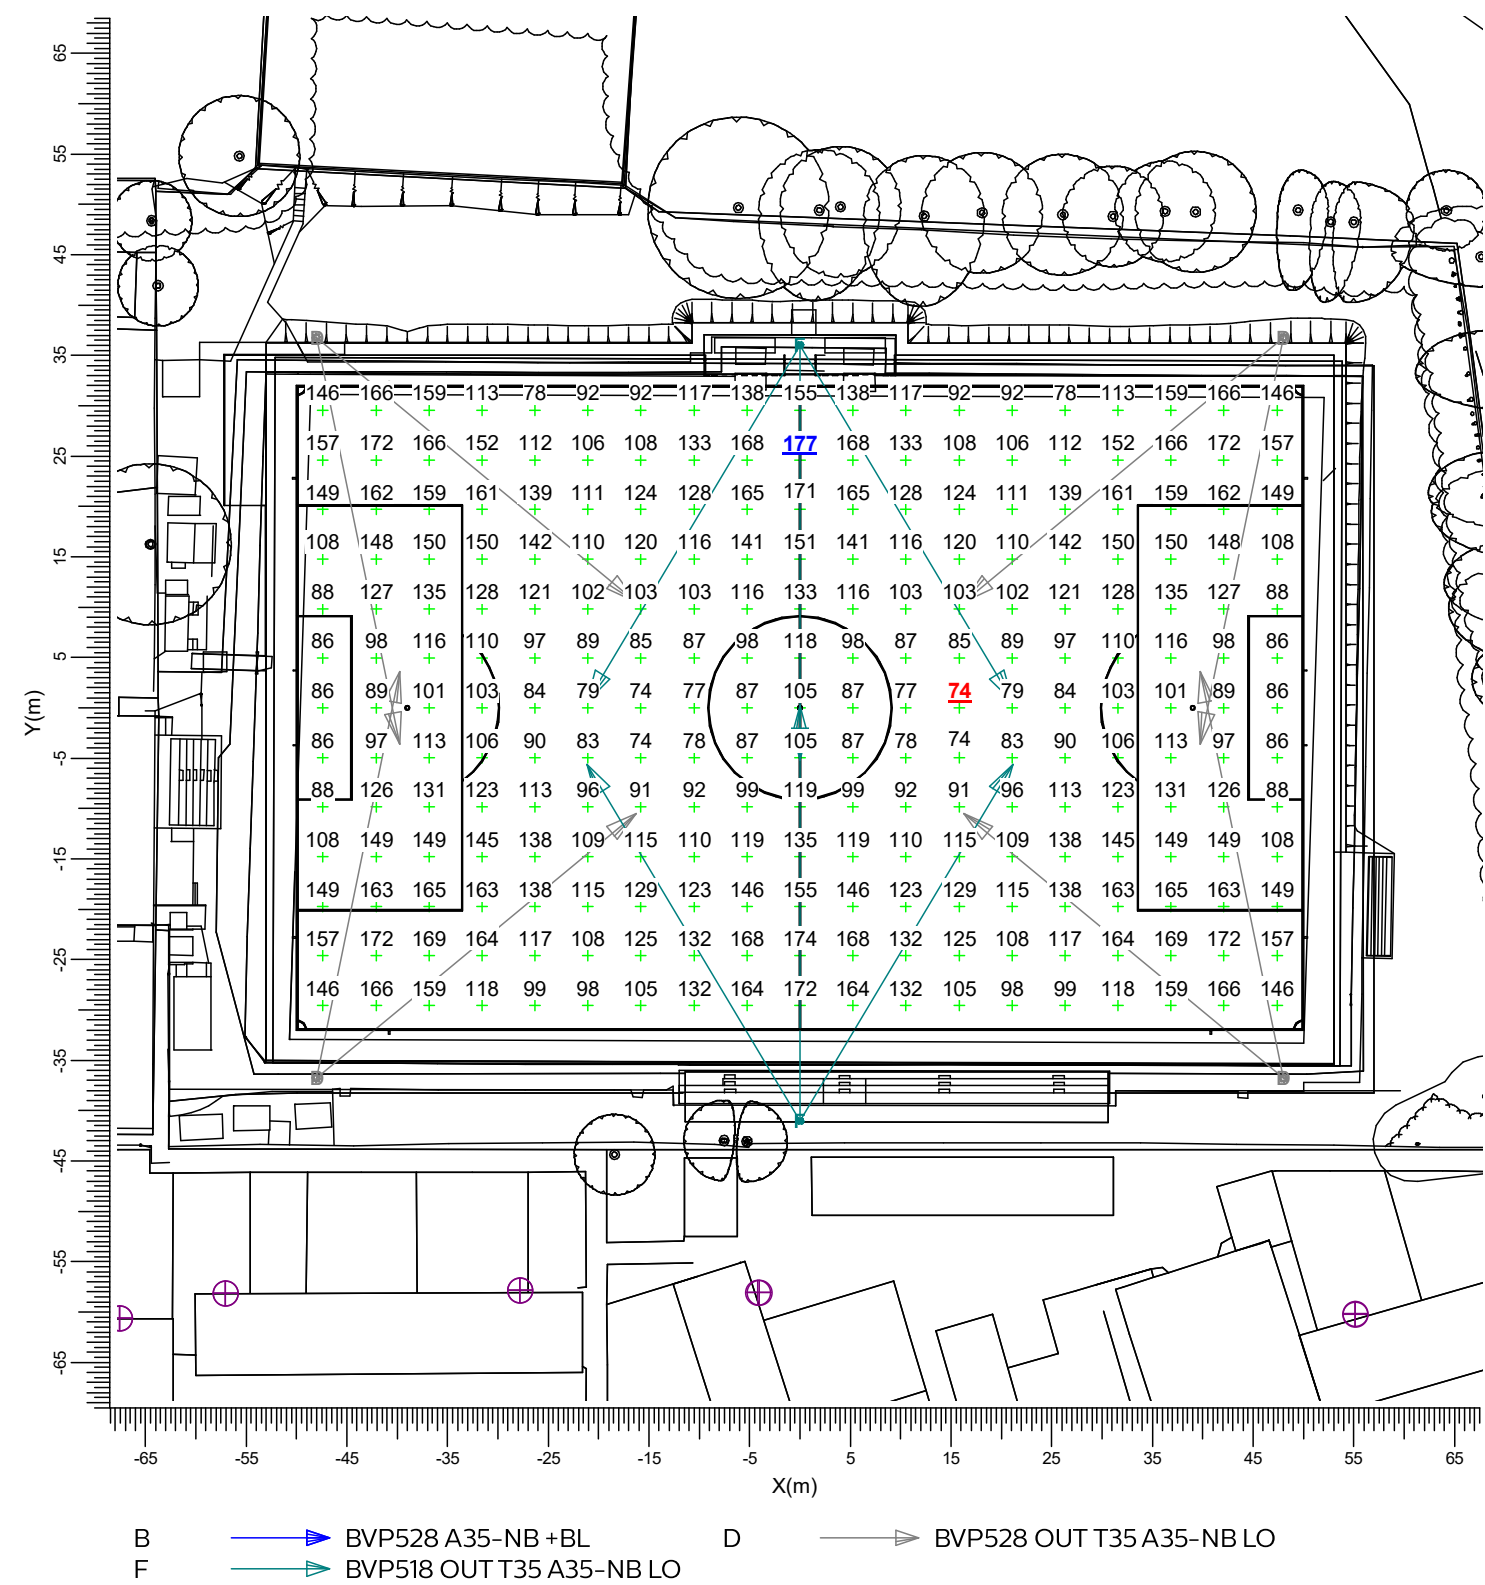

Average
123

Min/Ave
0.60

Min/Max
0.42

Project maintenance factor
0.55


Scale
1:750

3.3 Spillage: Filled Iso Contour

Spillage Switching

Grid : Spillage Grid at Z = -0.00 m

Calculation : Surface Illuminance (lux)

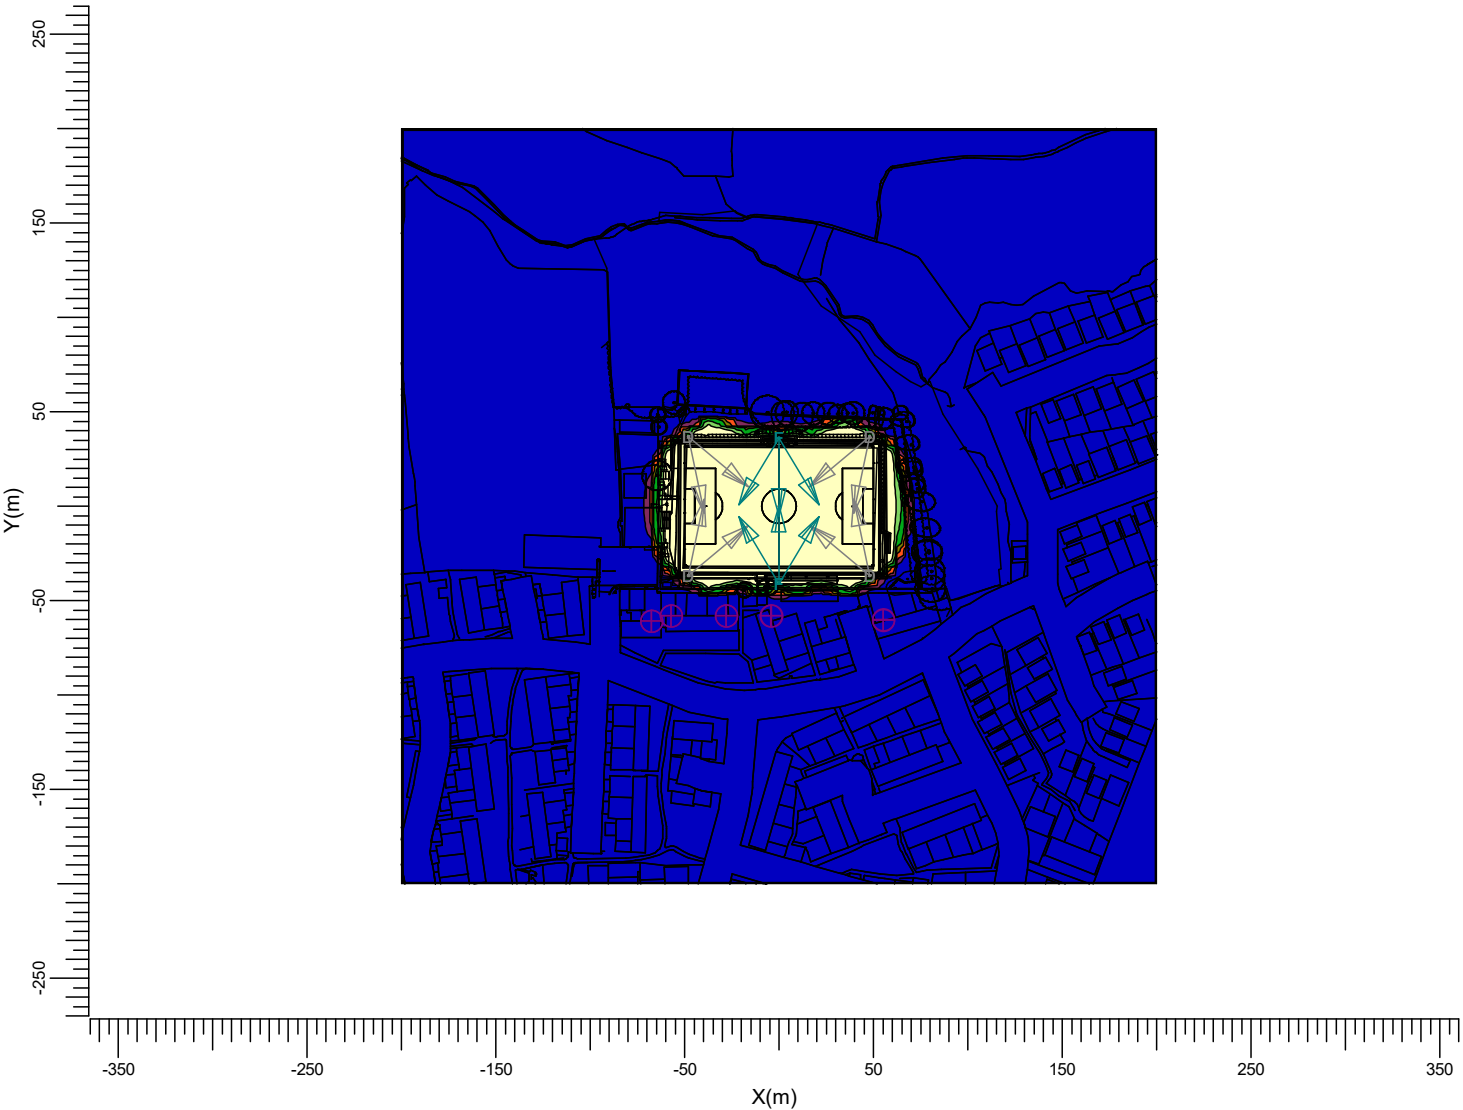

B

F

BVP528 A35-NB +BL

BVP518 OUT T35 A35-NB LO

D

BVP528 OUT T35 A35-NB LO

Average
11.4

Min/Ave
0.00

Min/Max
0.00

Project maintenance factor
1.00

Scale
1:4000

Spillage Switching


Grid : Spillage Grid at Z = -0.00 m
Calculation : Surface Illuminance (lux)



3.5 Glare: Graphical Table

Spillage Switching

Grid of Observers : Football
Calculation : Glare Rating
Grid for Background Luminance: Football (Reflectance: 0.25)
Vertical Viewing Angle : -2.0 deg

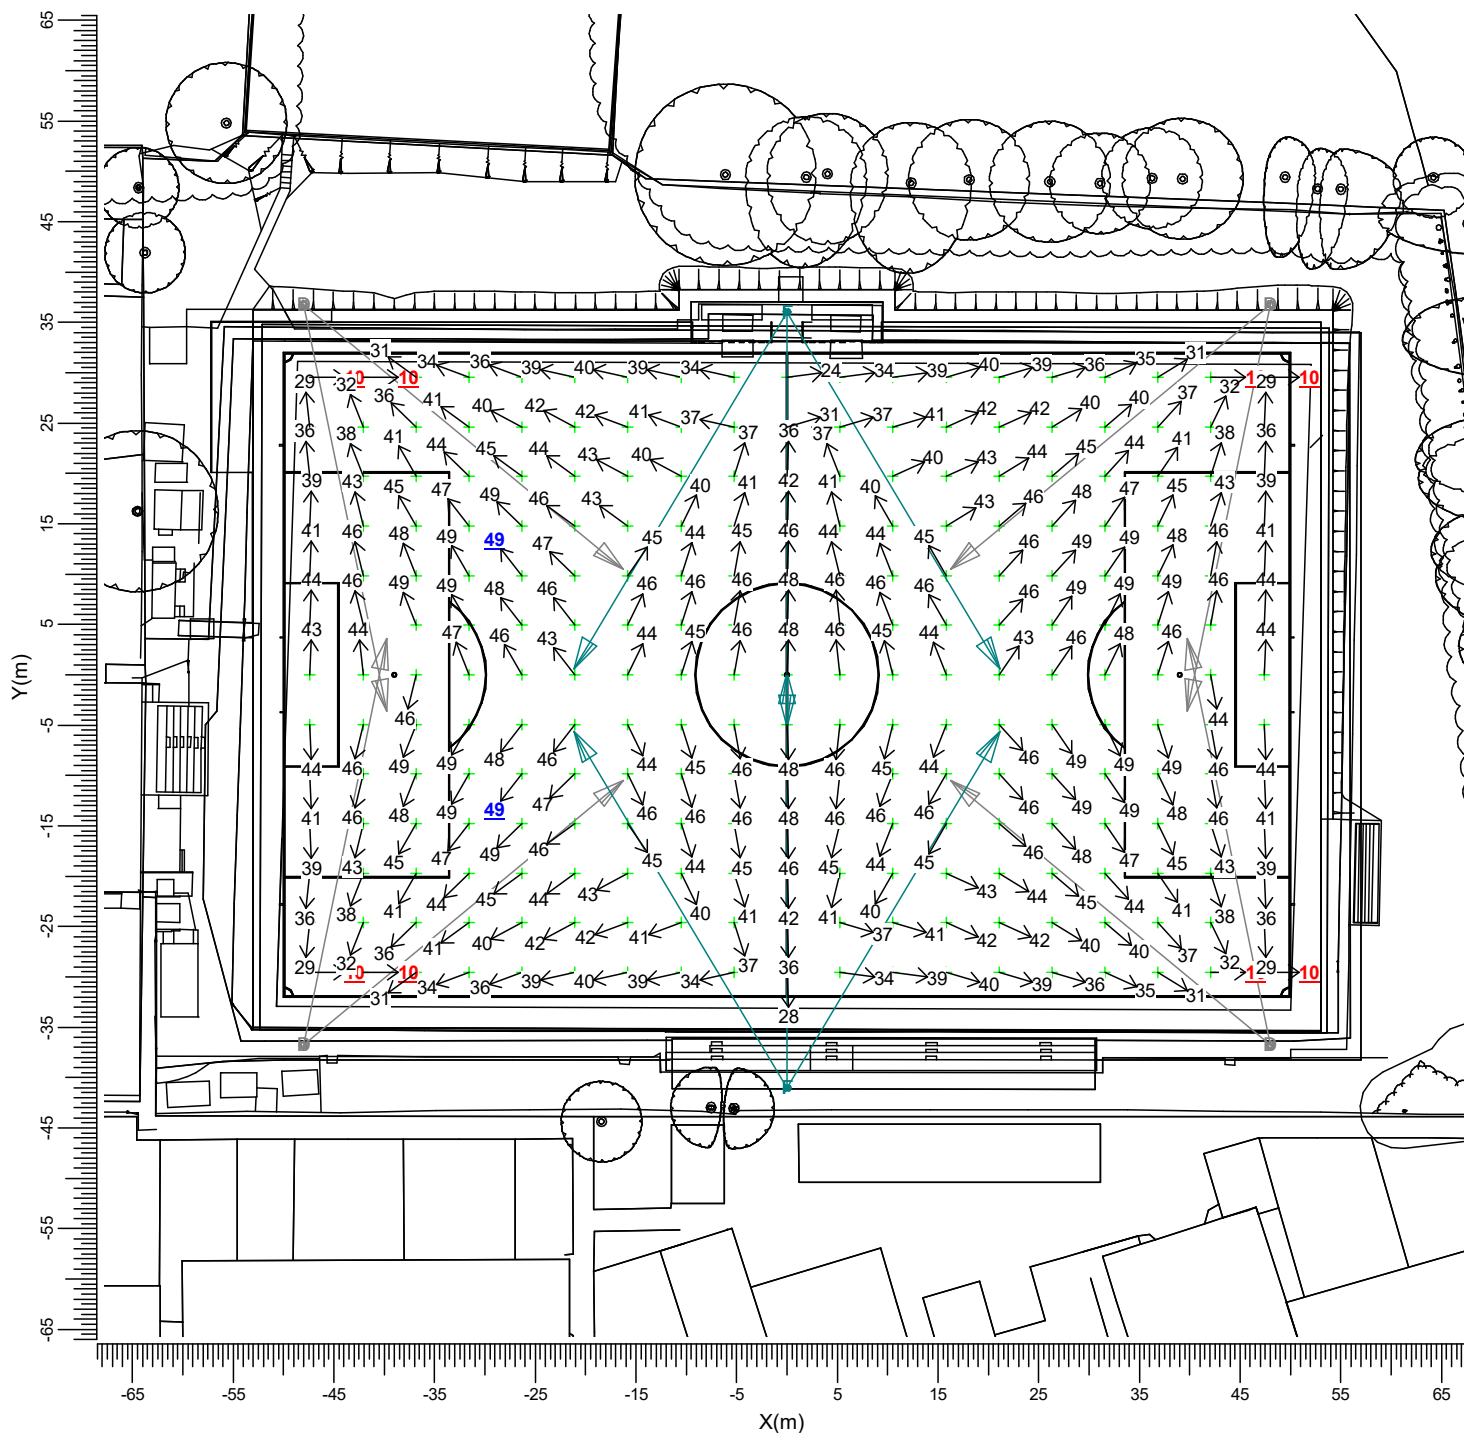

B — BVP528 A35-NB +BL
F — BVP518 OUT T35 A35-NB LO

D — BVP528 OUT T35 A35-NB LO

Project maintenance factor
1.00

Scale
1:750


4. Luminaire Details

4.1 Project Luminaires

OptiVision LED gen3.5 2022
BVP528 OUT T35 1xLED2590-4S/740/740 E3/D4I A35-NB LO

Light output ratios	
DLOR	: 0.59
ULOR	: 0.00
TLOR	: 0.59
Ballast	: E3/D4I
Lamp flux	: 259000 lm
Luminaire wattage	: 1505.9 W
Measurement code	: LVM2047300


Note: Luminaire data not from database.

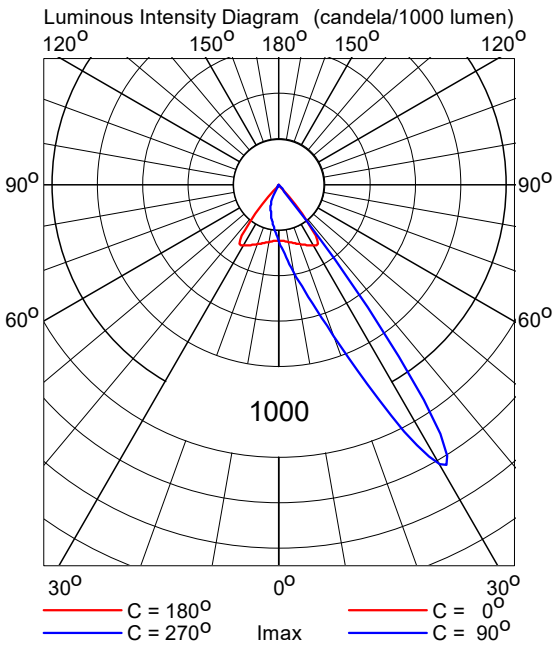

OptiVision LED gen3.5 2022
BVP518 OUT T35 1xLED1720-4S/740/740 E3/D4I A35-NB LO

Light output ratios	
DLOR	: 0.59
ULOR	: 0.00
TLOR	: 0.59
Ballast	: E3/D4I
Lamp flux	: 172000 lm
Luminaire wattage	: 1006.0 W
Measurement code	: LVM2047300

Note: Luminaire data not from database.

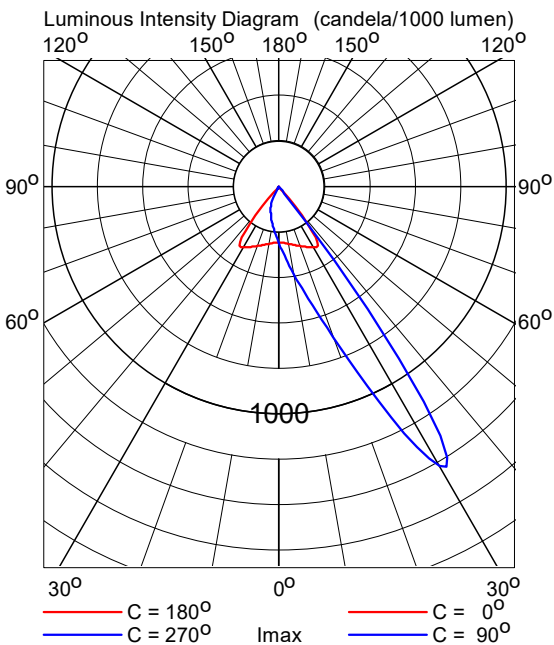

5. Installation Data

5.1 Legends

Project Luminaires:				
Code	Qty	Luminaire Type	Lamp Type	Flux (lm)
D	8	BVP528 OUT T35 A35-NB LO	1 * LED2590-4S/740	1 * 259000
F	6	BVP518 OUT T35 A35-NB LO	1 * LED1720-4S/740	1 * 172000

Switching Modes:	
Code	Switching Mode
1	200lux Switching
2	120lux Switching
3	Spillage Switching

5.2 Luminaire Positioning and Orientation

Qty and Code	Position			Aiming Angles			Switching Modes		
	X (m)	Y (m)	Z (m)	Rot.	Tilt90	Tilt0	1	2	3
1 * D	-48.00	-36.75	15.00	39.6	70.0	-0.0	+	+	+
1 * D	-48.00	-36.75	15.00	78.5	70.0	-0.0	+	+	+
1 * D	-48.00	36.75	15.00	-39.6	70.0	0.0	+	+	+
1 * D	-48.00	36.75	15.00	-78.5	70.0	0.0	+	+	+
1 * F	-0.00	-41.00	15.00	90.0	70.0	-0.0	+	+	+
1 * F	-0.00	-41.00	15.00	120.9	70.0	-0.0	+	+	+
1 * F	-0.00	-41.00	15.00	59.1	70.0	0.0	+	+	+
1 * F	-0.00	36.00	15.00	-90.0	70.0	0.0	+	+	+
1 * F	-0.00	36.00	15.00	-120.9	70.0	0.0	+	+	+
1 * F	-0.00	36.00	15.00	-59.1	70.0	-0.0	+	+	+
1 * D	48.00	-36.75	15.00	140.4	70.0	0.0	+	+	+
1 * D	48.00	-36.75	15.00	101.5	70.0	0.0	+	+	+
1 * D	48.00	36.75	15.00	-140.4	70.0	-0.0	+	+	+
1 * D	48.00	36.75	15.00	-101.5	70.0	-0.0	+	+	+