


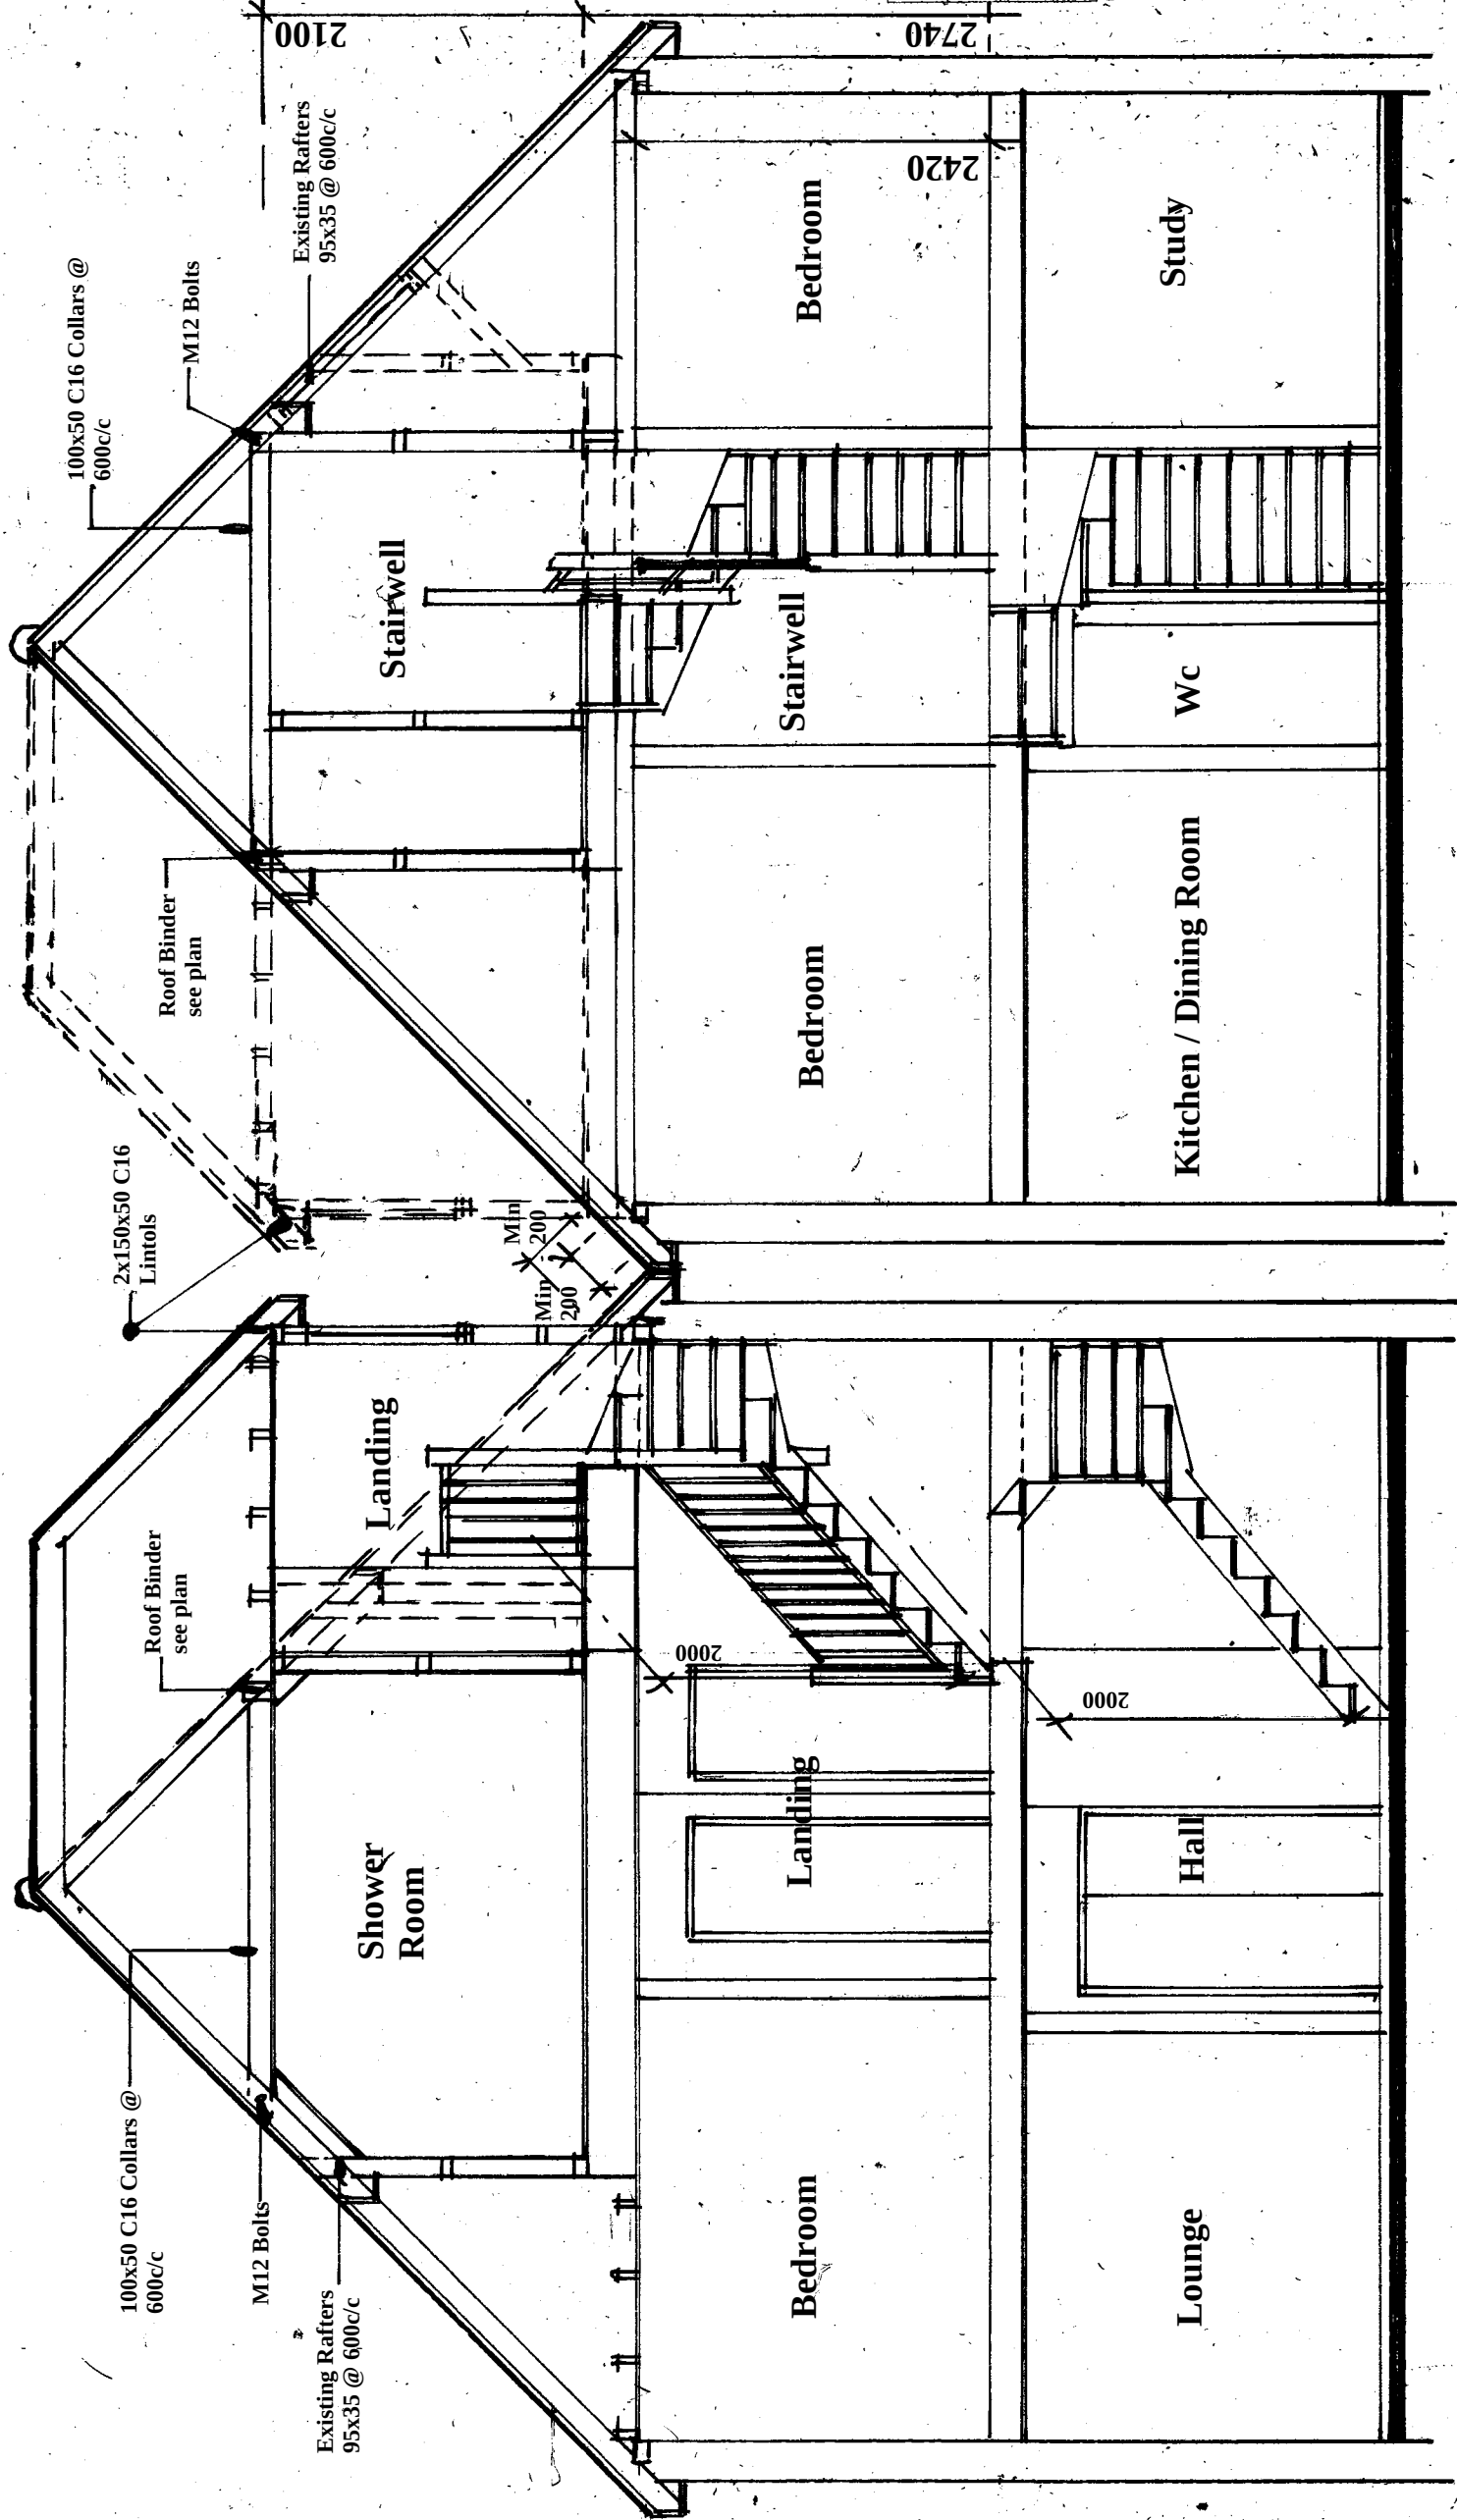

Section X-X

Section Y-Y

Amendments			Date
Client			

Mr & Mrs Elliot

Site Address

1 Heasewood
Bolnore Village
Haywards Heath
West Sussex
RH16 4TJ

Proposal

Loft Conversion

Drawing Title

Sections

Date

14/06/25

Drawn

S. Burrows

Scales

1:50

DWG NO.	S13014/3	REV
---------	----------	-----