


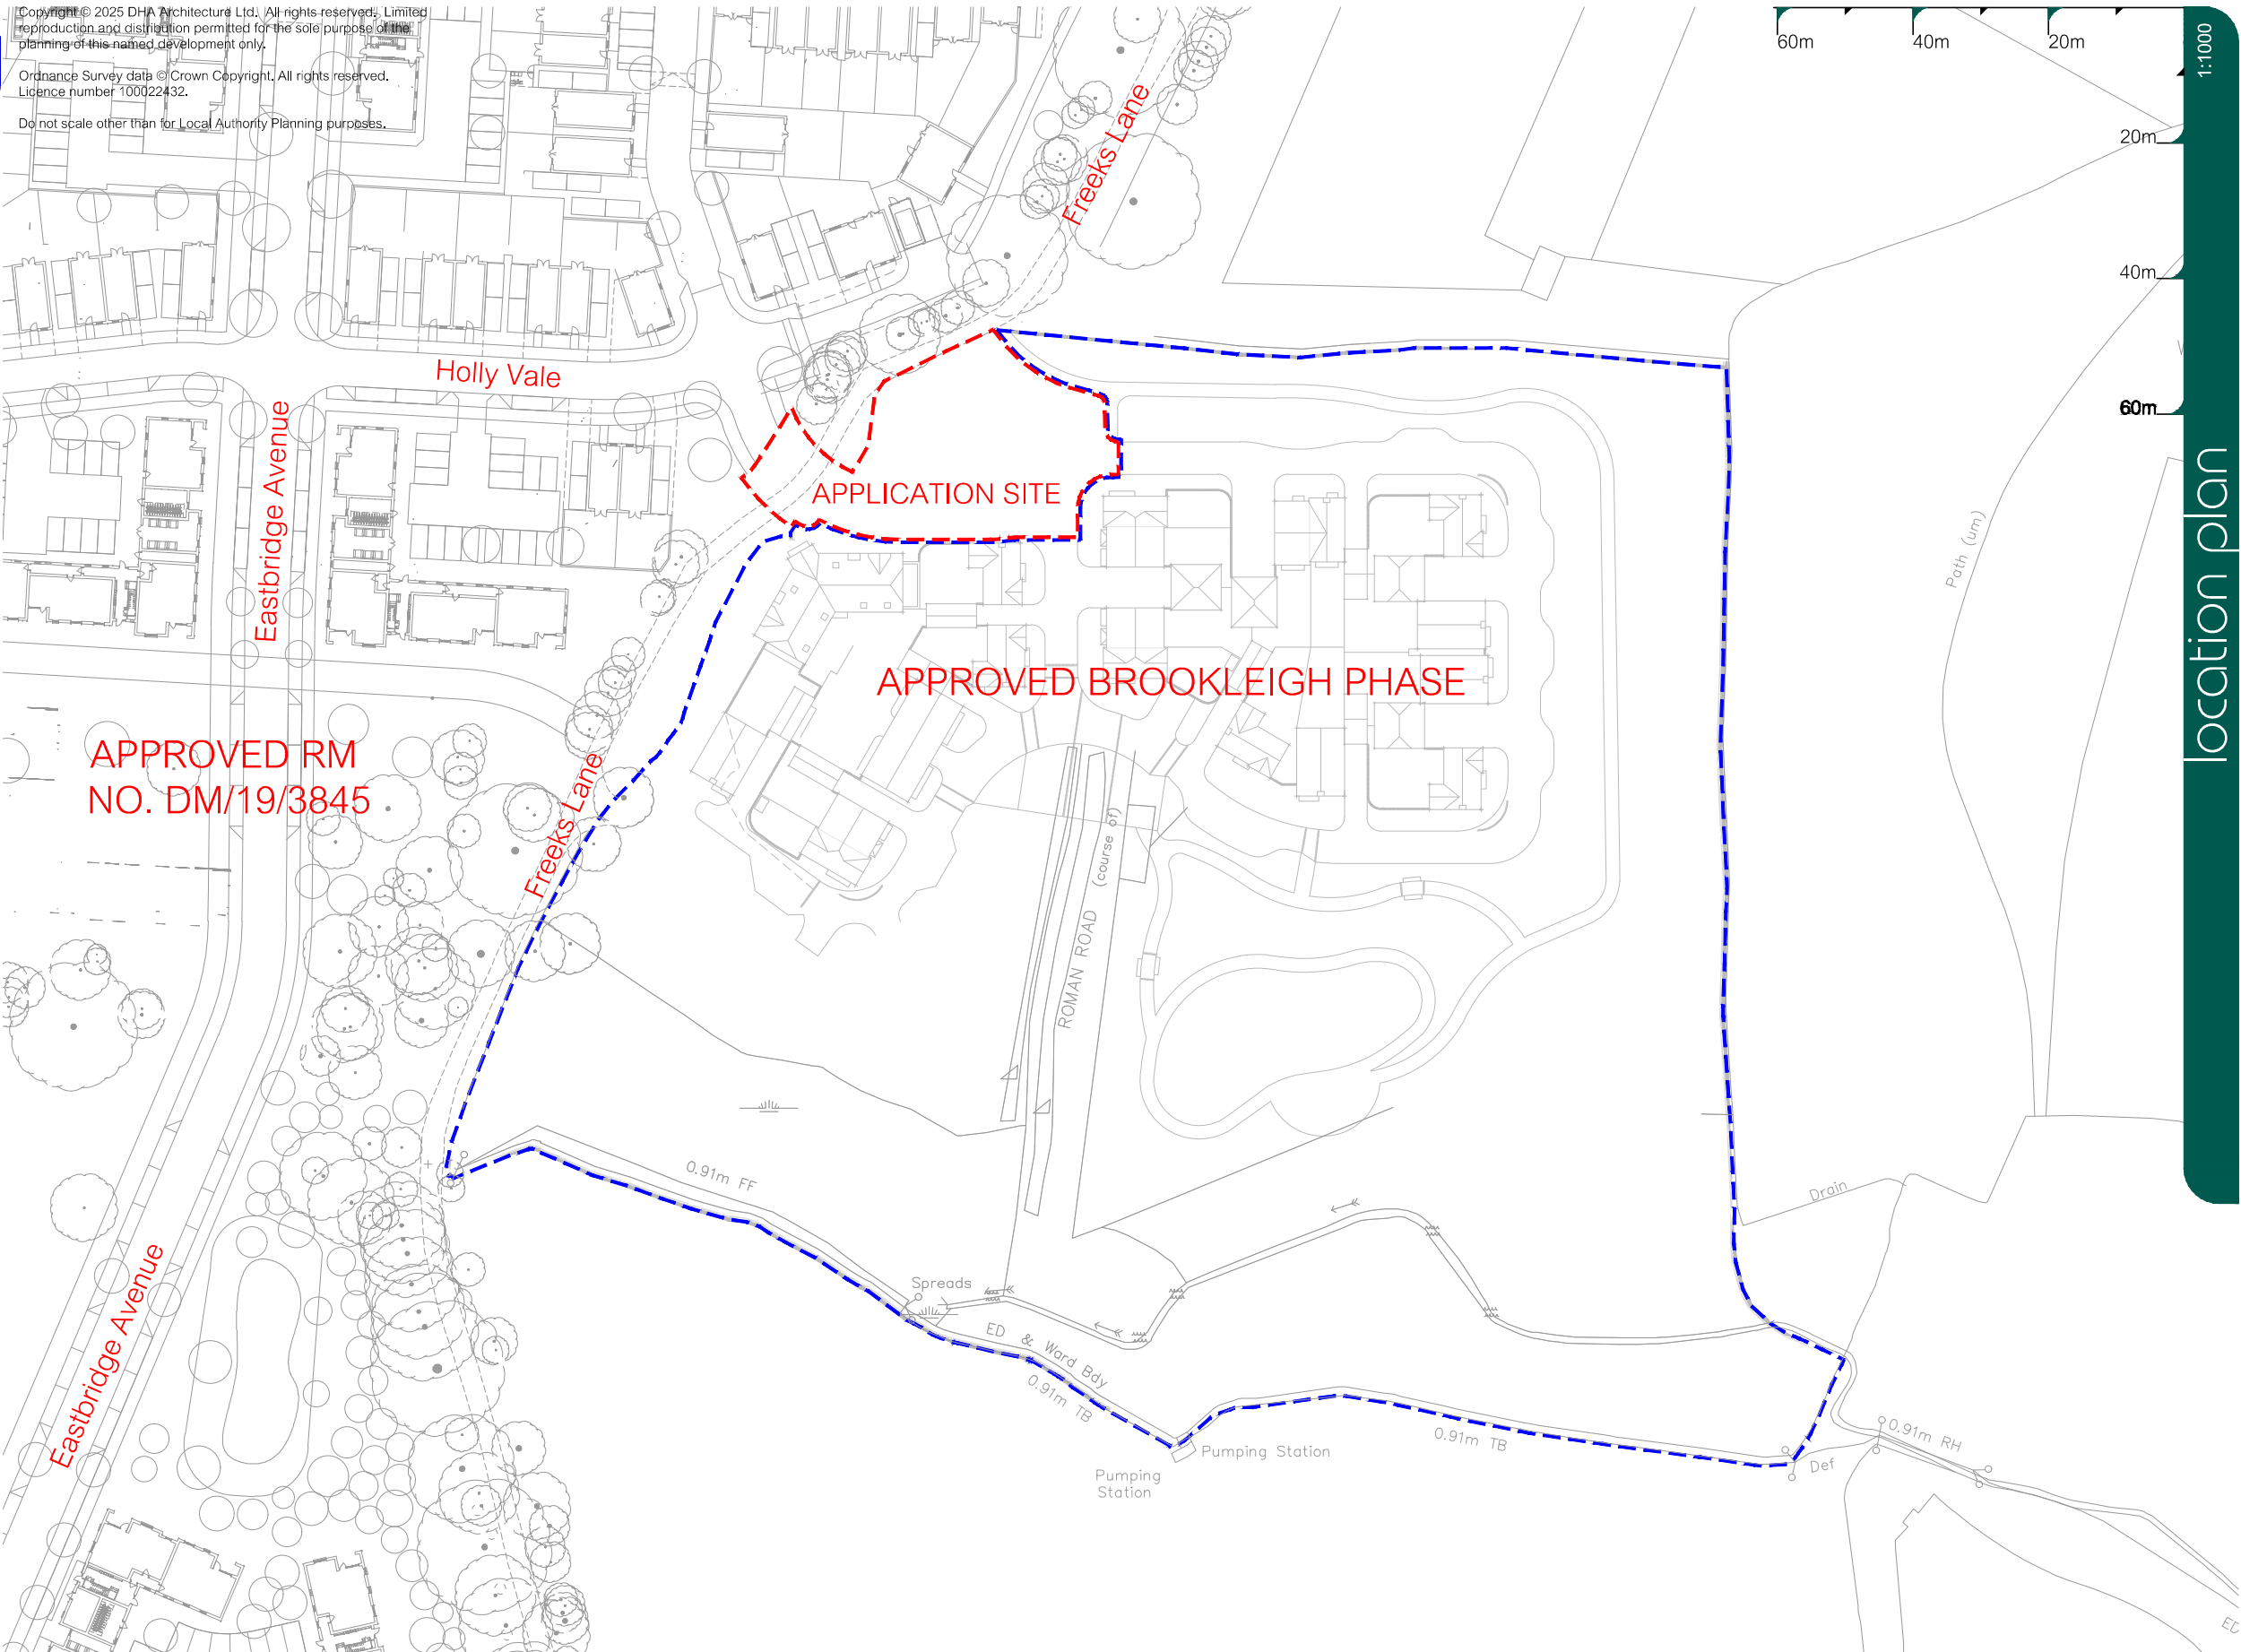

Copyright © 2025 DHA Architecture Ltd. All rights reserved. Limited reproduction and distribution permitted for the sole purpose of the planning of this named development only.
Ordnance Survey data © Crown Copyright. All rights reserved. Licence number 100022432.
Do not scale other than for Local Authority Planning purposes.



dha architecture ltd

Brooklands Farm Business Park
Bottle Lane
Binfield
Berkshire
RG42 5QX

t. 0118 934 9666
e. surname@dhaarchitecture.co.uk
w. www.dhaarchitecture.co.uk

freeks lane, burgess hill

rev date by details

Location Plan

reference 042407-BEL-SL-LOC-01

24.06.2025 created
1:1000 @ A3 scaling
MI/MT contact

- revision