




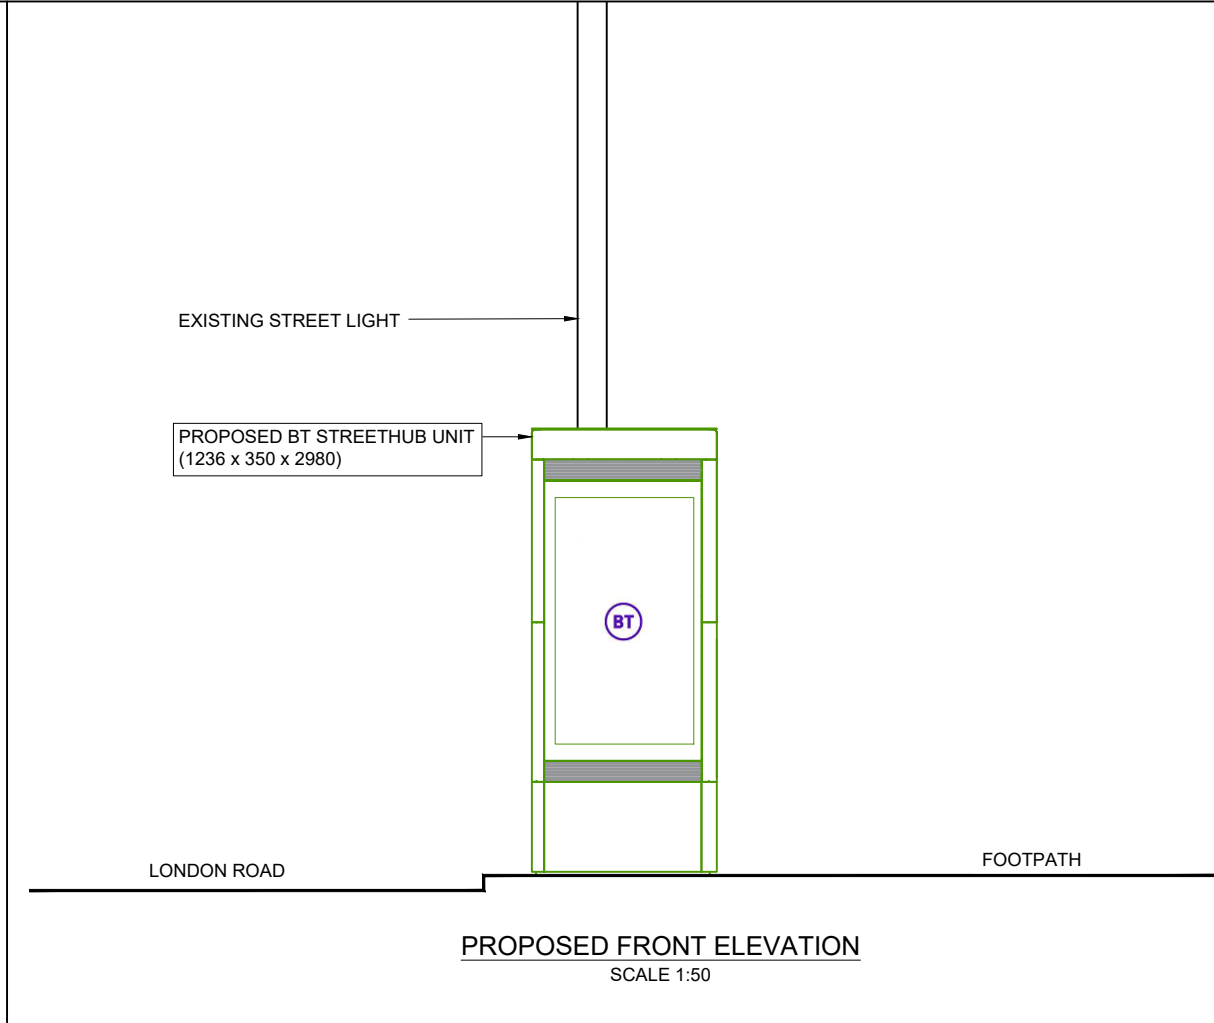

GENERAL NOTES					
Use written dimensions only, do not scale from drawing. Use latest revision of all referenced information.					
LAT 51.12671			LONG -0.01096		
A	07/07/2026	New BT Streethub Structure		AGJ	ADN
Rev	Date	Description		Drawn	Chkd

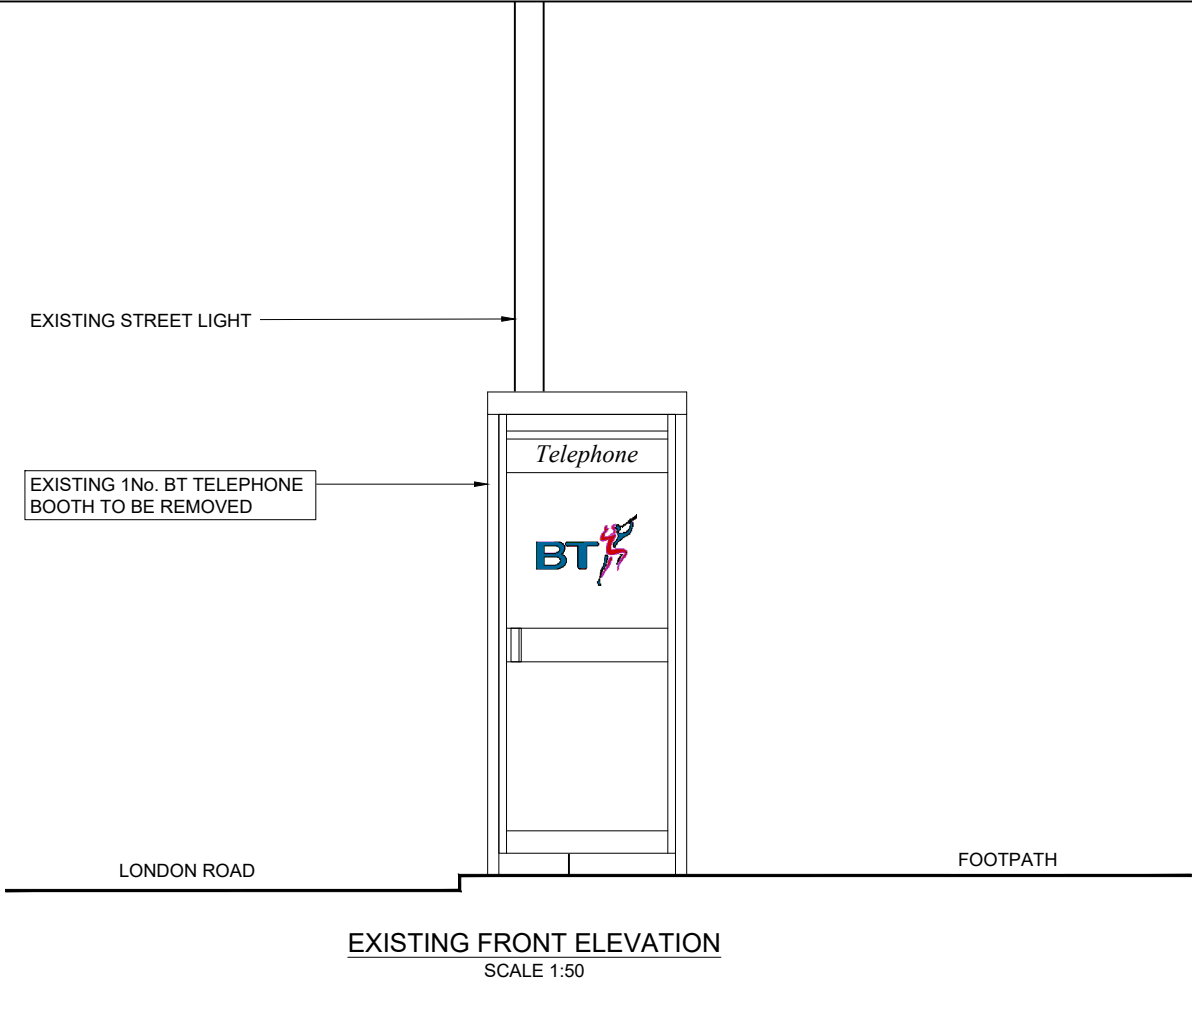

PROPOSED PHOTOMONTAGE
NTS

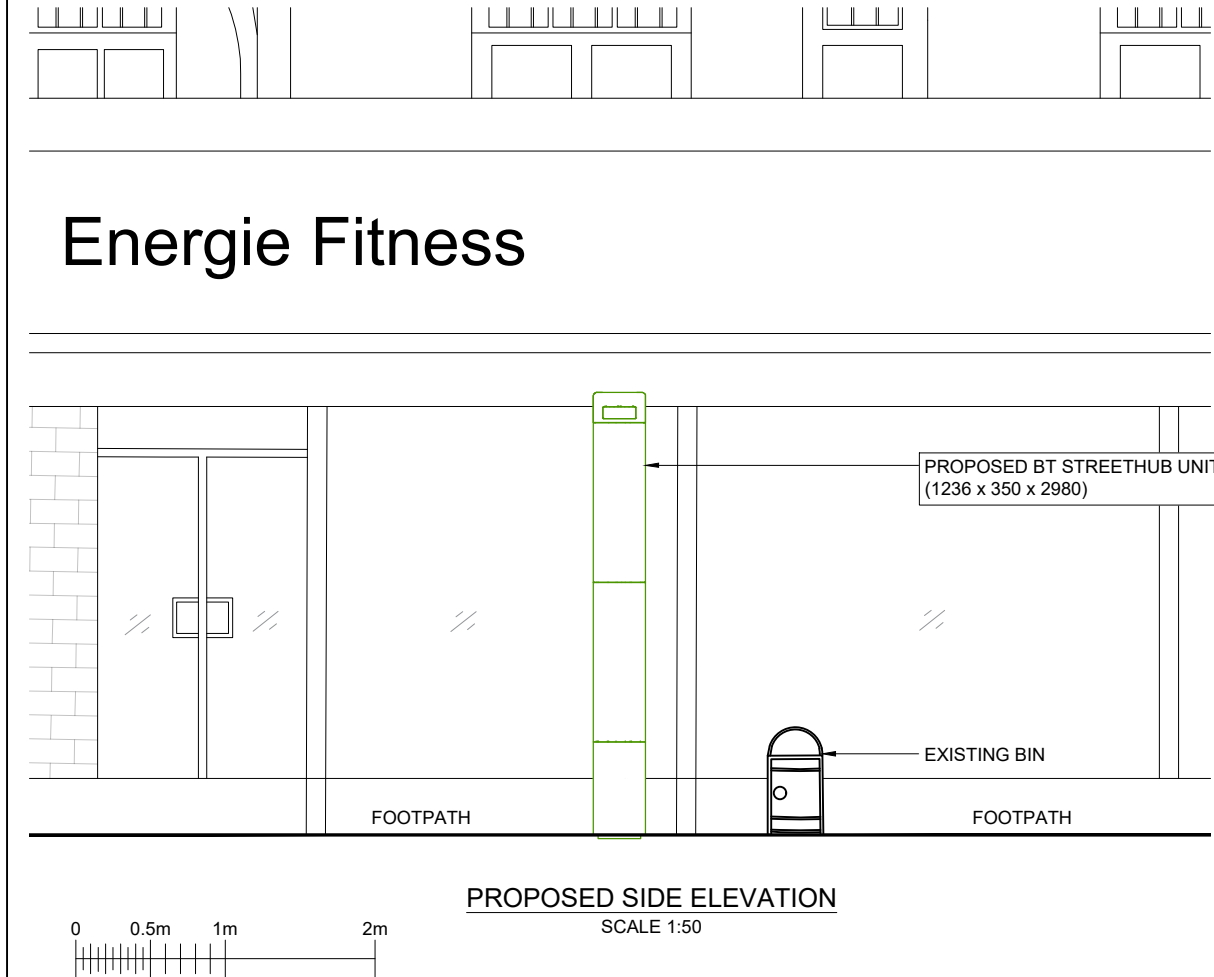

	
	
Drg Status PLANNING	
Cell No. & Name ESG-102	
Site Name & Address Pavement at junction of Railway Approach and London Road, East Grinstead, RH19 1EQ	
Drawing Title EXISTING AND PROPOSED ELEVATIONS	
Scale 1:50	Date 07/07/2026
Drawn By AGJ	Checked By ADN
Drawing Number 003	Revision A