






GENERAL NOTES	
Use written dimensions only, do not scale from drawing. Use latest revision of all referenced information.	
LAT 51.12671	LONG -0.01096

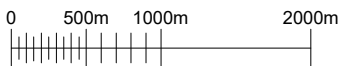

SITE LOCATION
SCALE 1:50000

Ordnance Survey map extract based upon Landranger map series with the permission of the controller of His Majesty's Stationery Office.
Mitie licence no. 100047474.
Crown copyright.

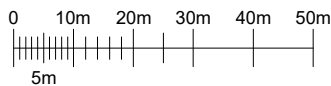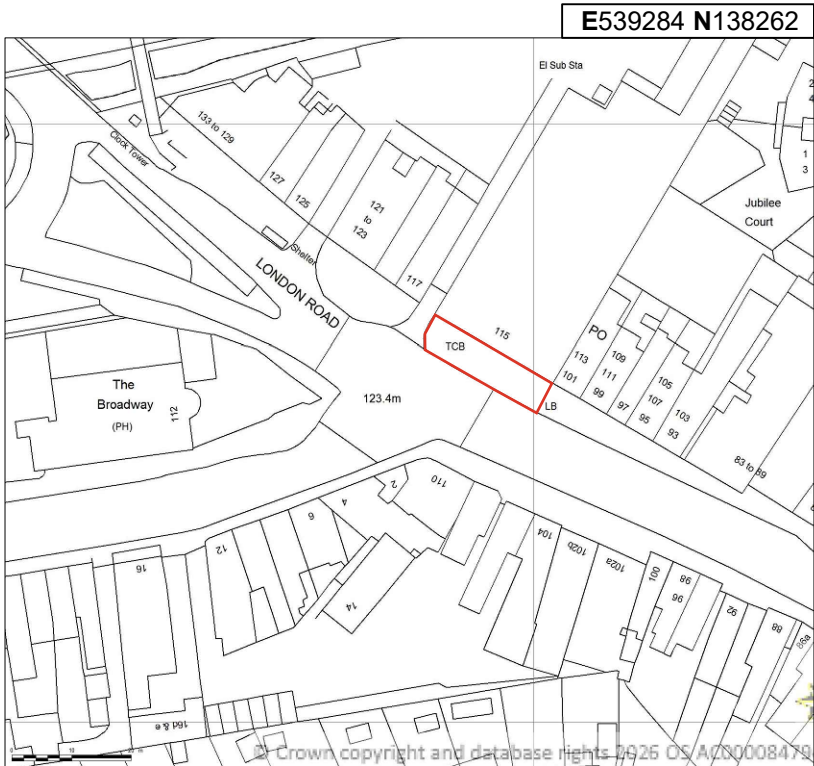

DETAILED SITE LOCATION
SCALE 1:1250

Ordnance Survey map extract based upon Landranger map series with the permission of the controller of His Majesty's Stationery Office.
Mitie licence no. 100047474.
Crown copyright.



Drg Status PLANNING	
Cell No. & Name ESG-102	
Site Name & Address Pavement at junction of Railway Approach and London Road, East Grinstead, RH19 1EQ	
Drawing Title SITE LOCATION MAPS	
Scale As Shown	Date 07/07/2026
Drawn By AGJ	Checked By ADN
Drawing Number 001	Revision A