



DO NOT SCALE FROM THIS DRAWING

ANY DISCREPANCIES TO BE NOTIFIED TO DESIGNER PRIOR TO WORKS COMMENCING

THE DESIGNER ACCEPT NO LIABILITY FOR THE ACCURACY OF DRAWINGS/MEASUREMENTS FROM THIRD PARTIES

Do not scale except for Planning purposes. All dimensions to be checked on site before commencement of works

Where applicable this drawing should be read in conjunction with other consultants drawings


Please check that the drawing is of the latest revision

Builder responsible for all site Health & Safety, including supplying suitable safe working platforms suitable for the job. All works are to comply with current Building regulations and to council approved drawings. Materials not in conformity with current British Standards or Codes of Practice or known to be deleterious to health must not be used.


Under the Construction (Design & Management) Regulations 2015 (CDM 2015). Builder to be responsible for the preparing a construction phase plan; organise the work; work together with others to ensure compliance with Health & Safety on site.



Existing Front Elevation

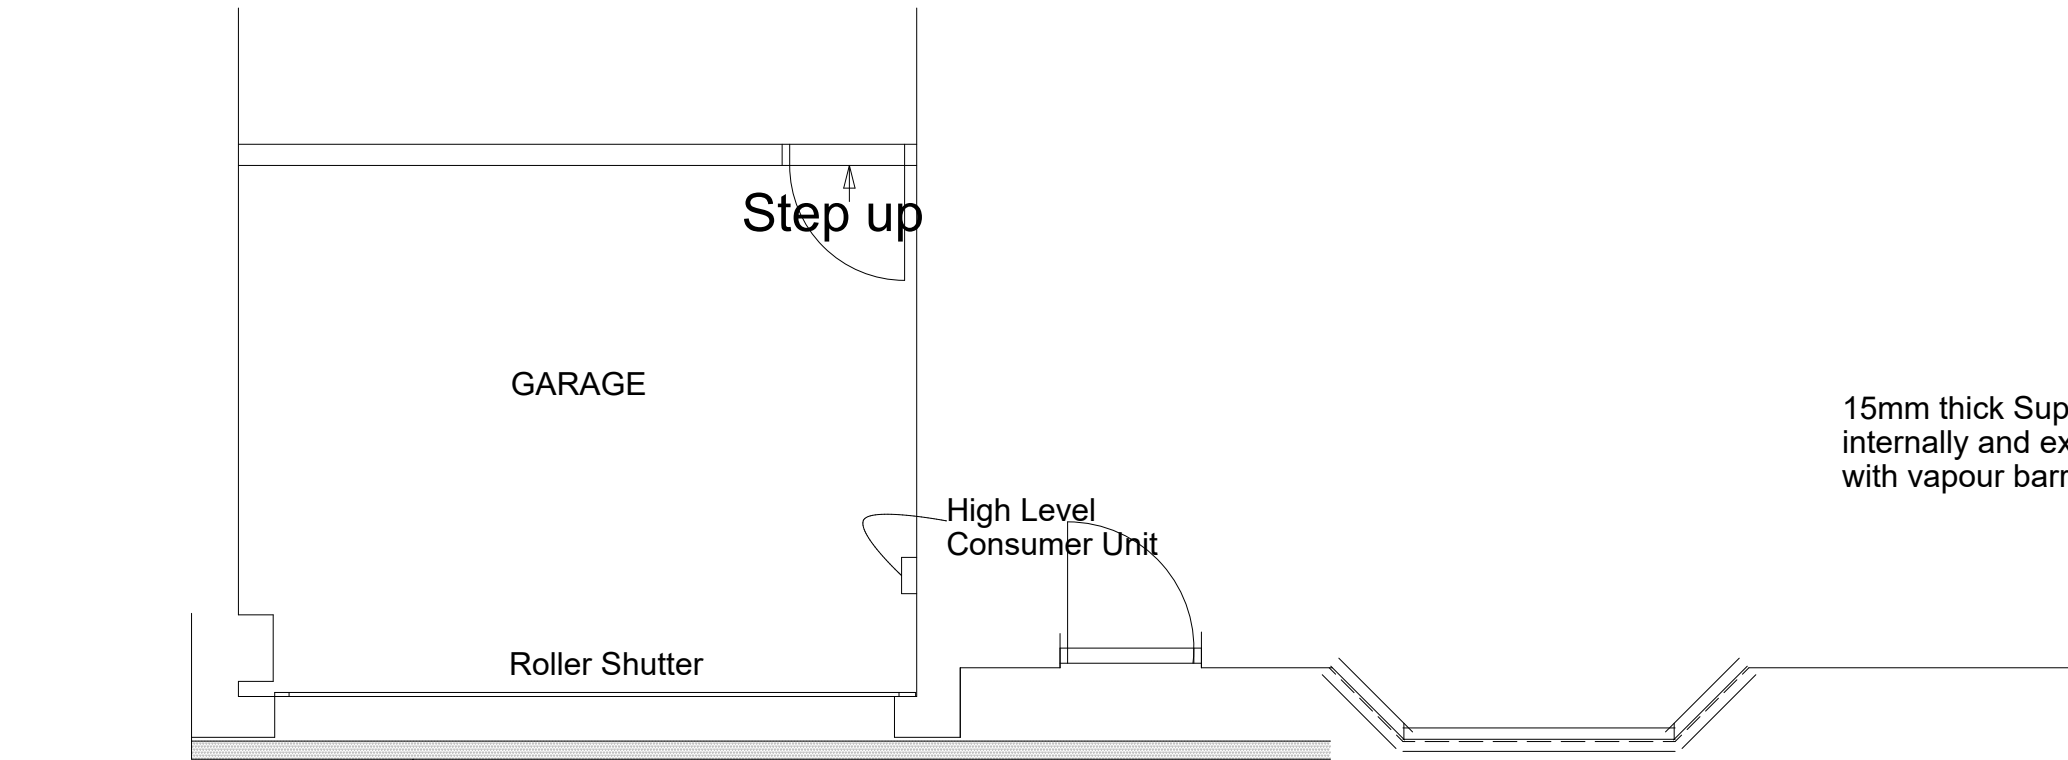

EXISTING PLAN

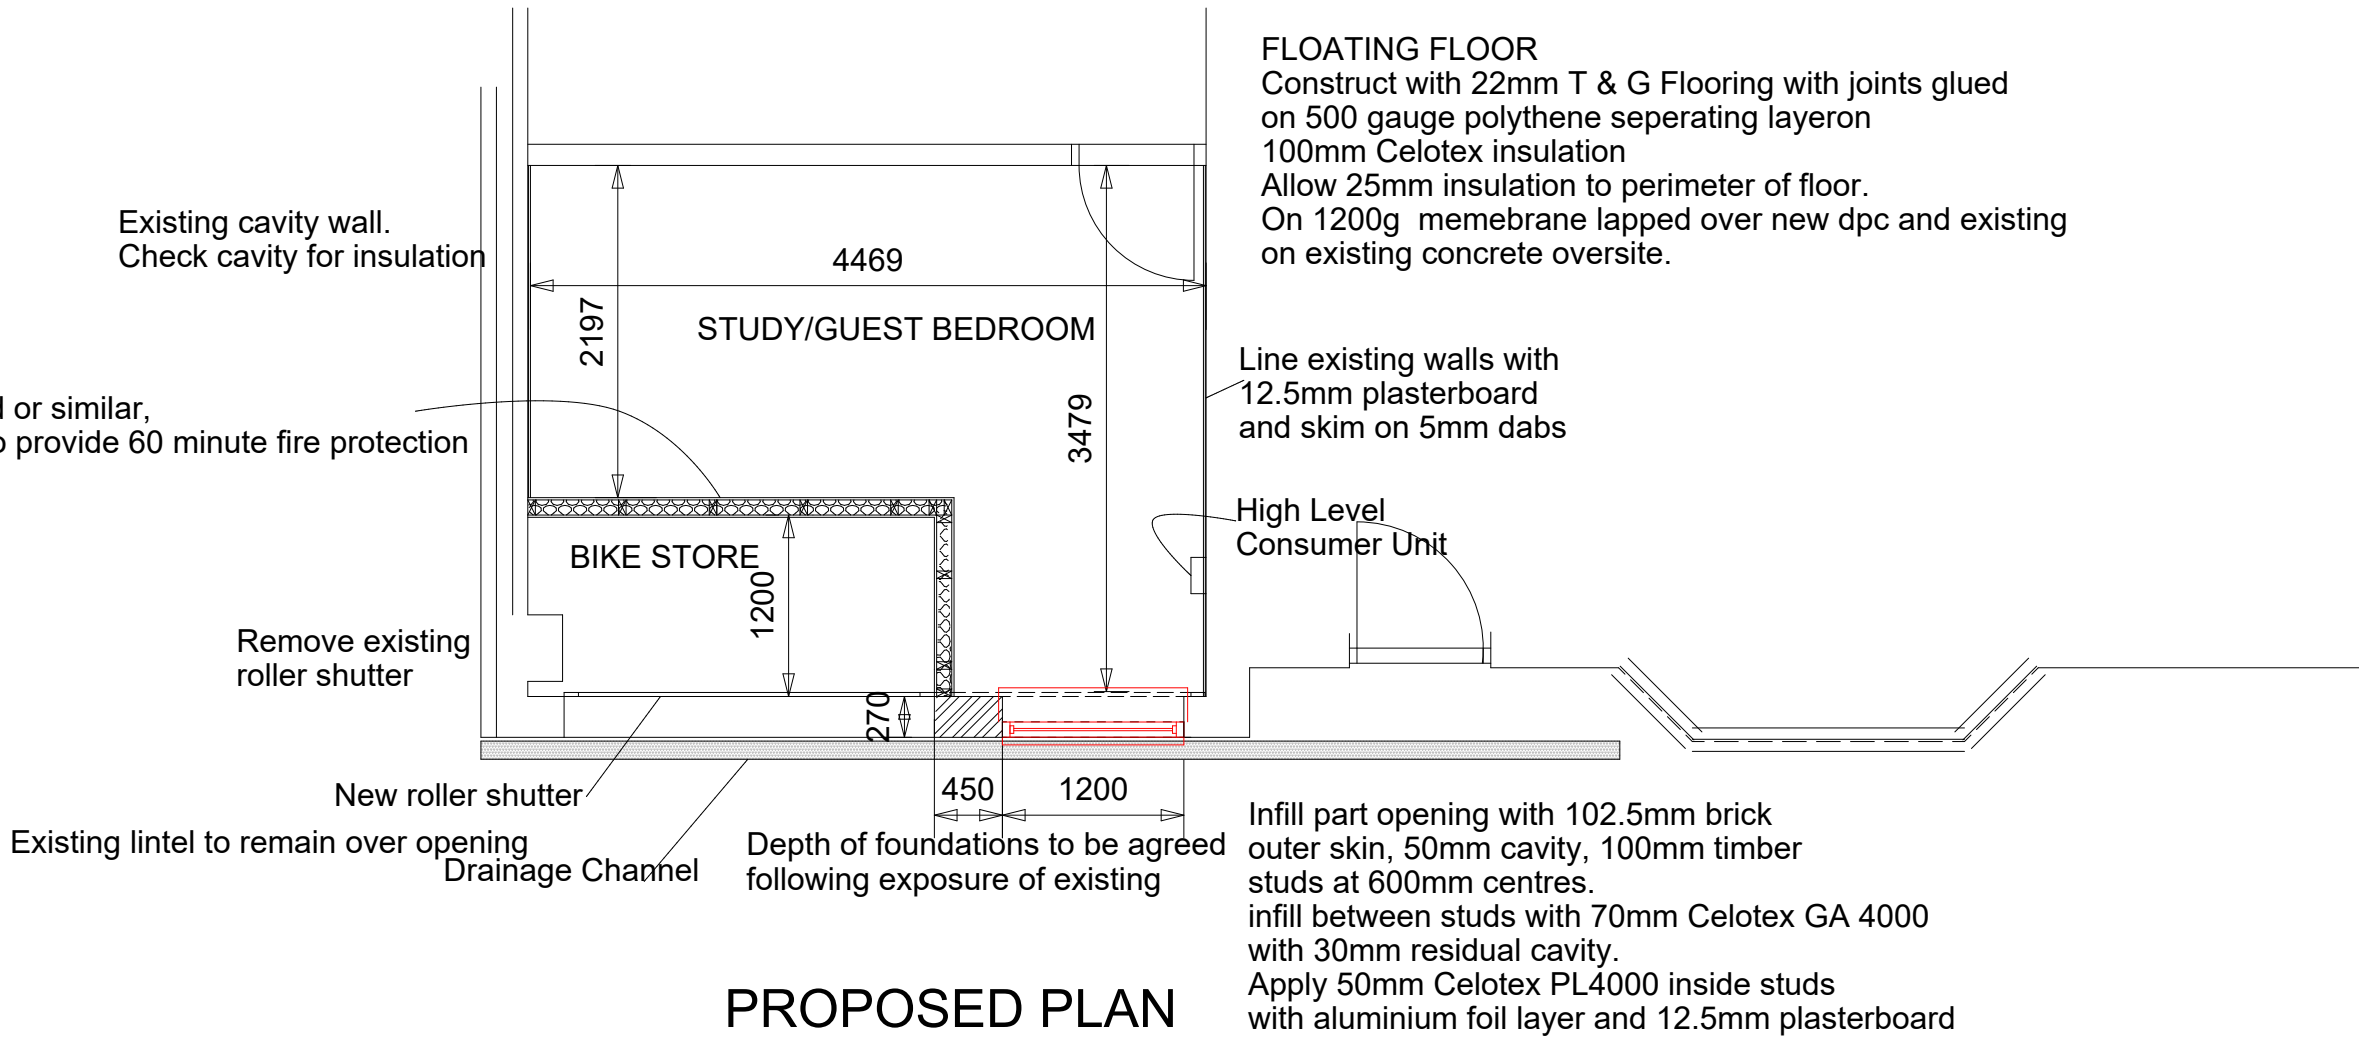

PROPOSED PLAN

	Date	Revision

Project:-
72 Campbell Crescent
East Grinstead
West Sussex
RH19 1JS

Client:-
S. Gleave

Drwg:-
Existing and Proposed

Scale:- 1:50 at A1

Date:- July 2025

Drwg. no:-
25/341/01

Rev:-

INSIDE OUT DESIGNS LTD
Architectural Designers
Email: insideoutdesigns2017@outlook.com
Tel: 07703182990