


Location Plan

Site Address: Oaklands, Furzefield Road, East Grinstead, RH19 2EF

Date Produced: 18-Nov-2025

Scale: 1:1250 @A3

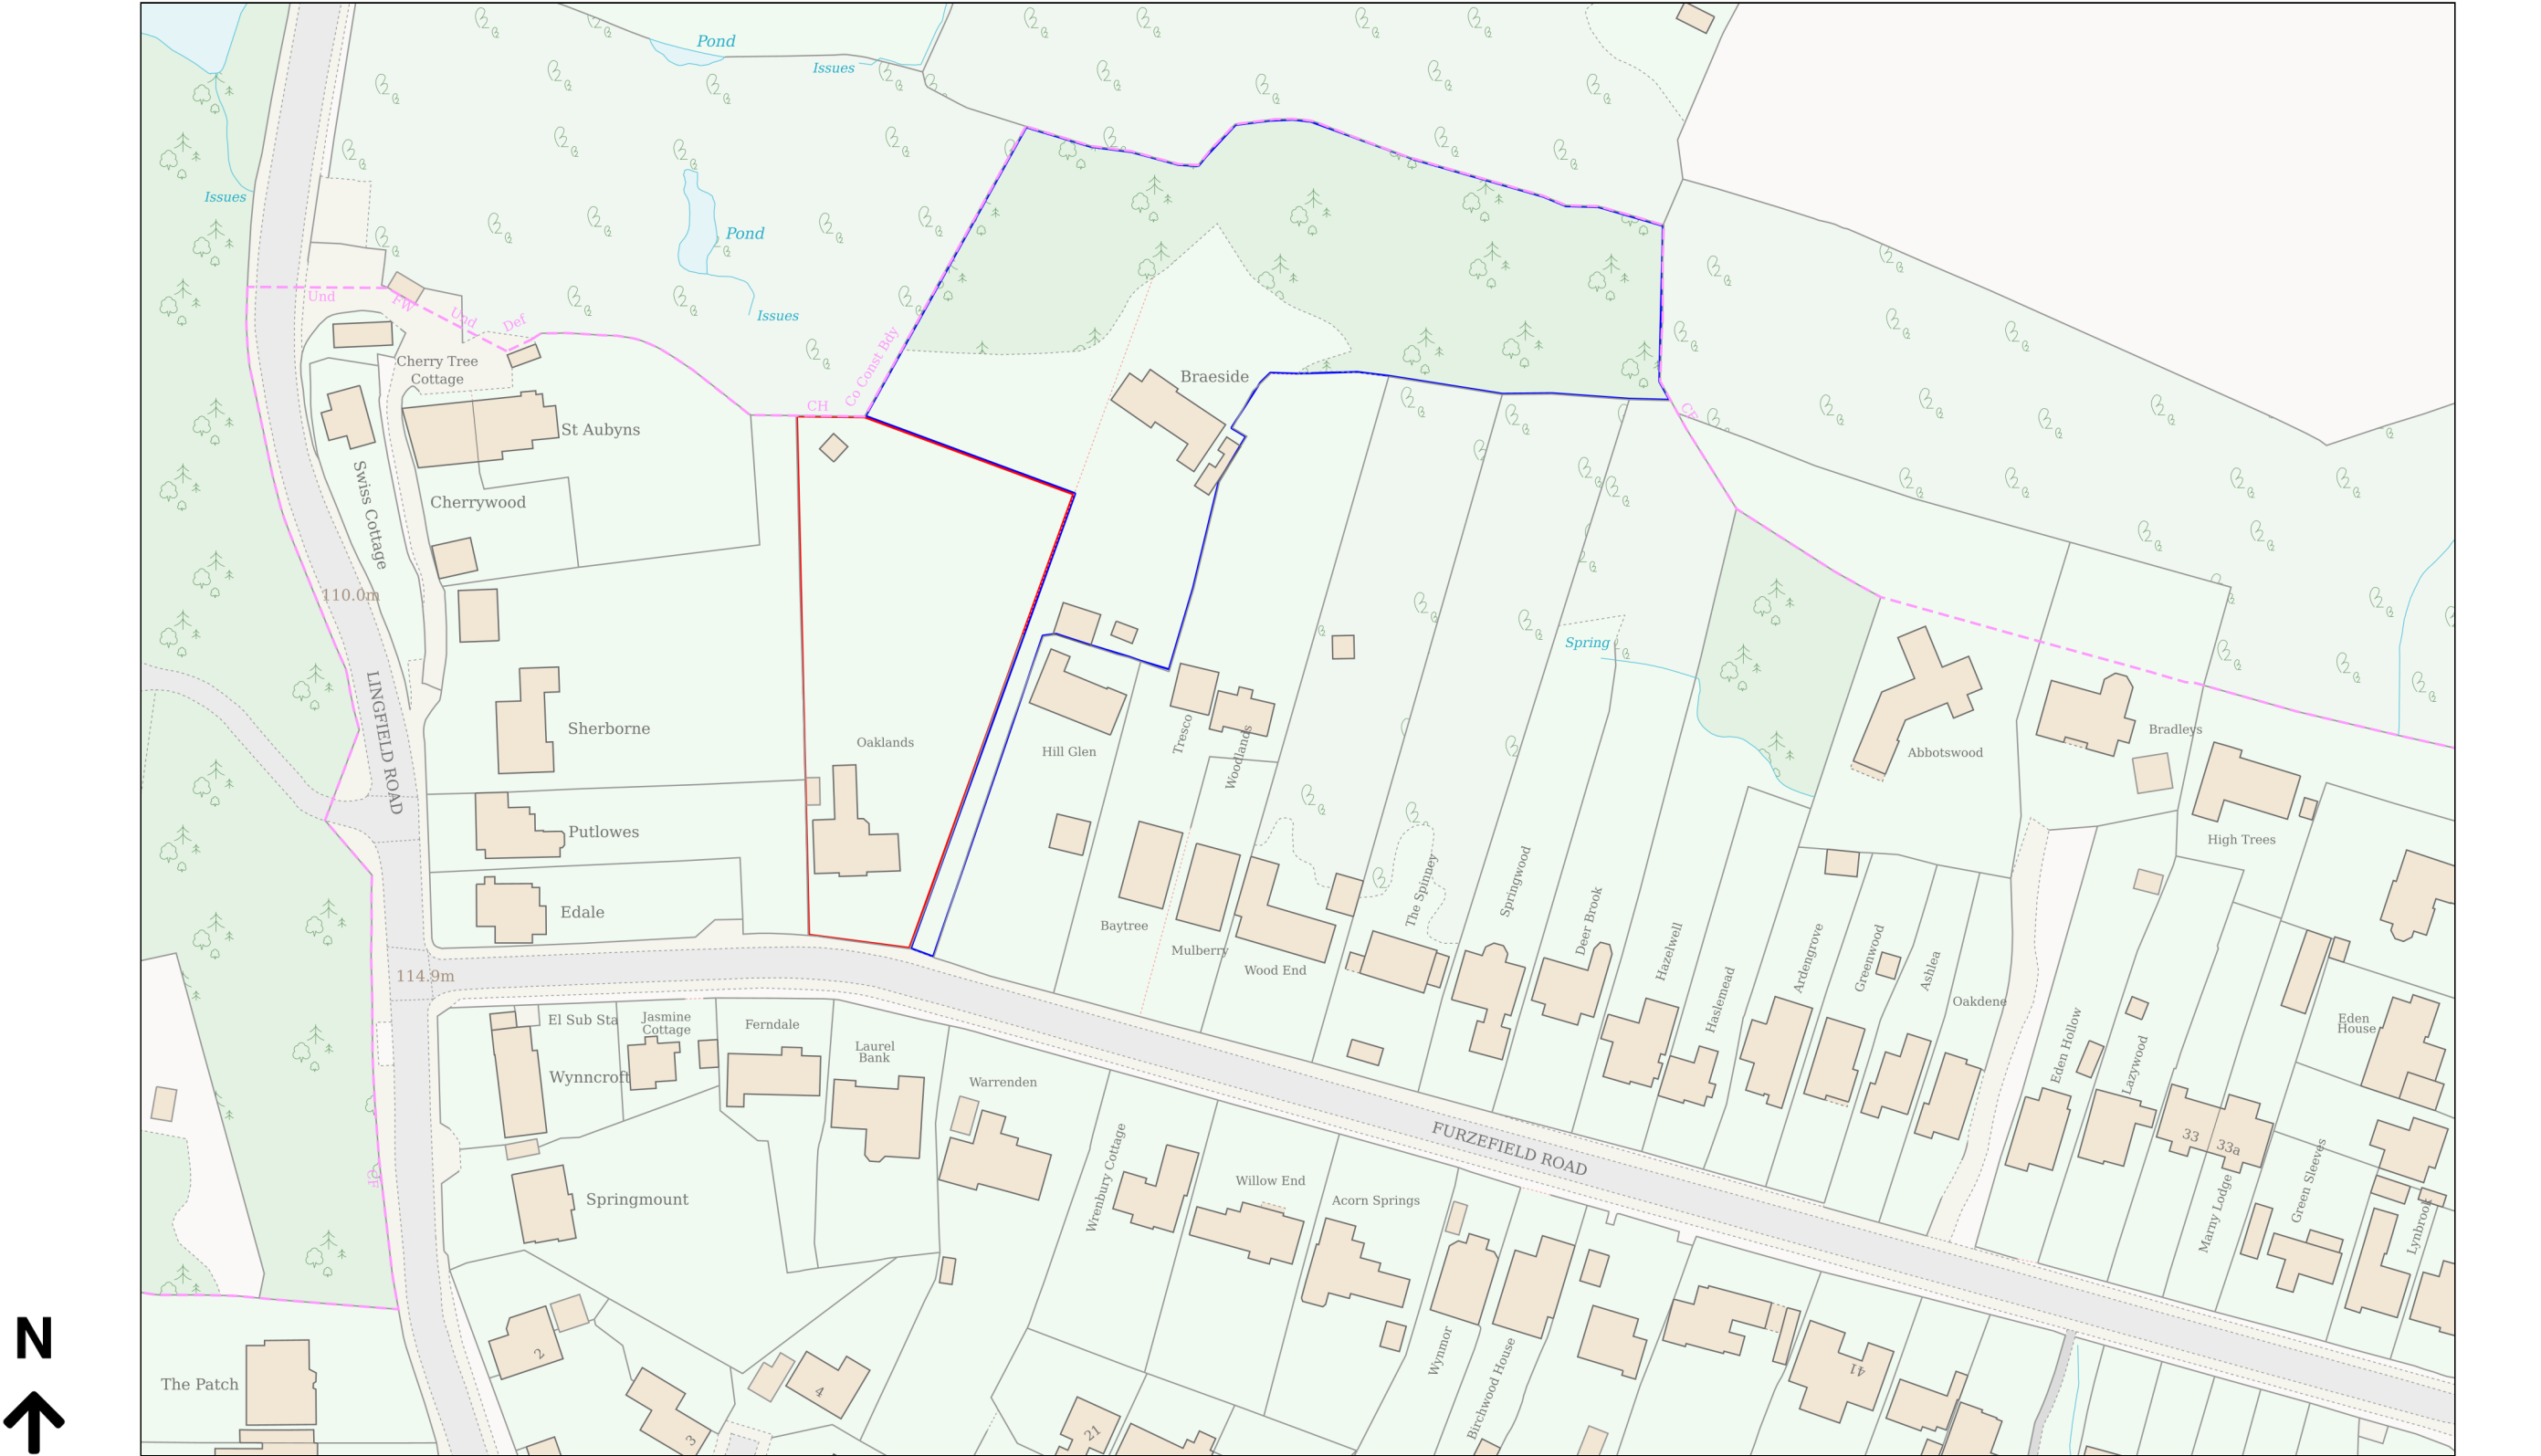

Planning Portal Reference: PP-14480703v1

