


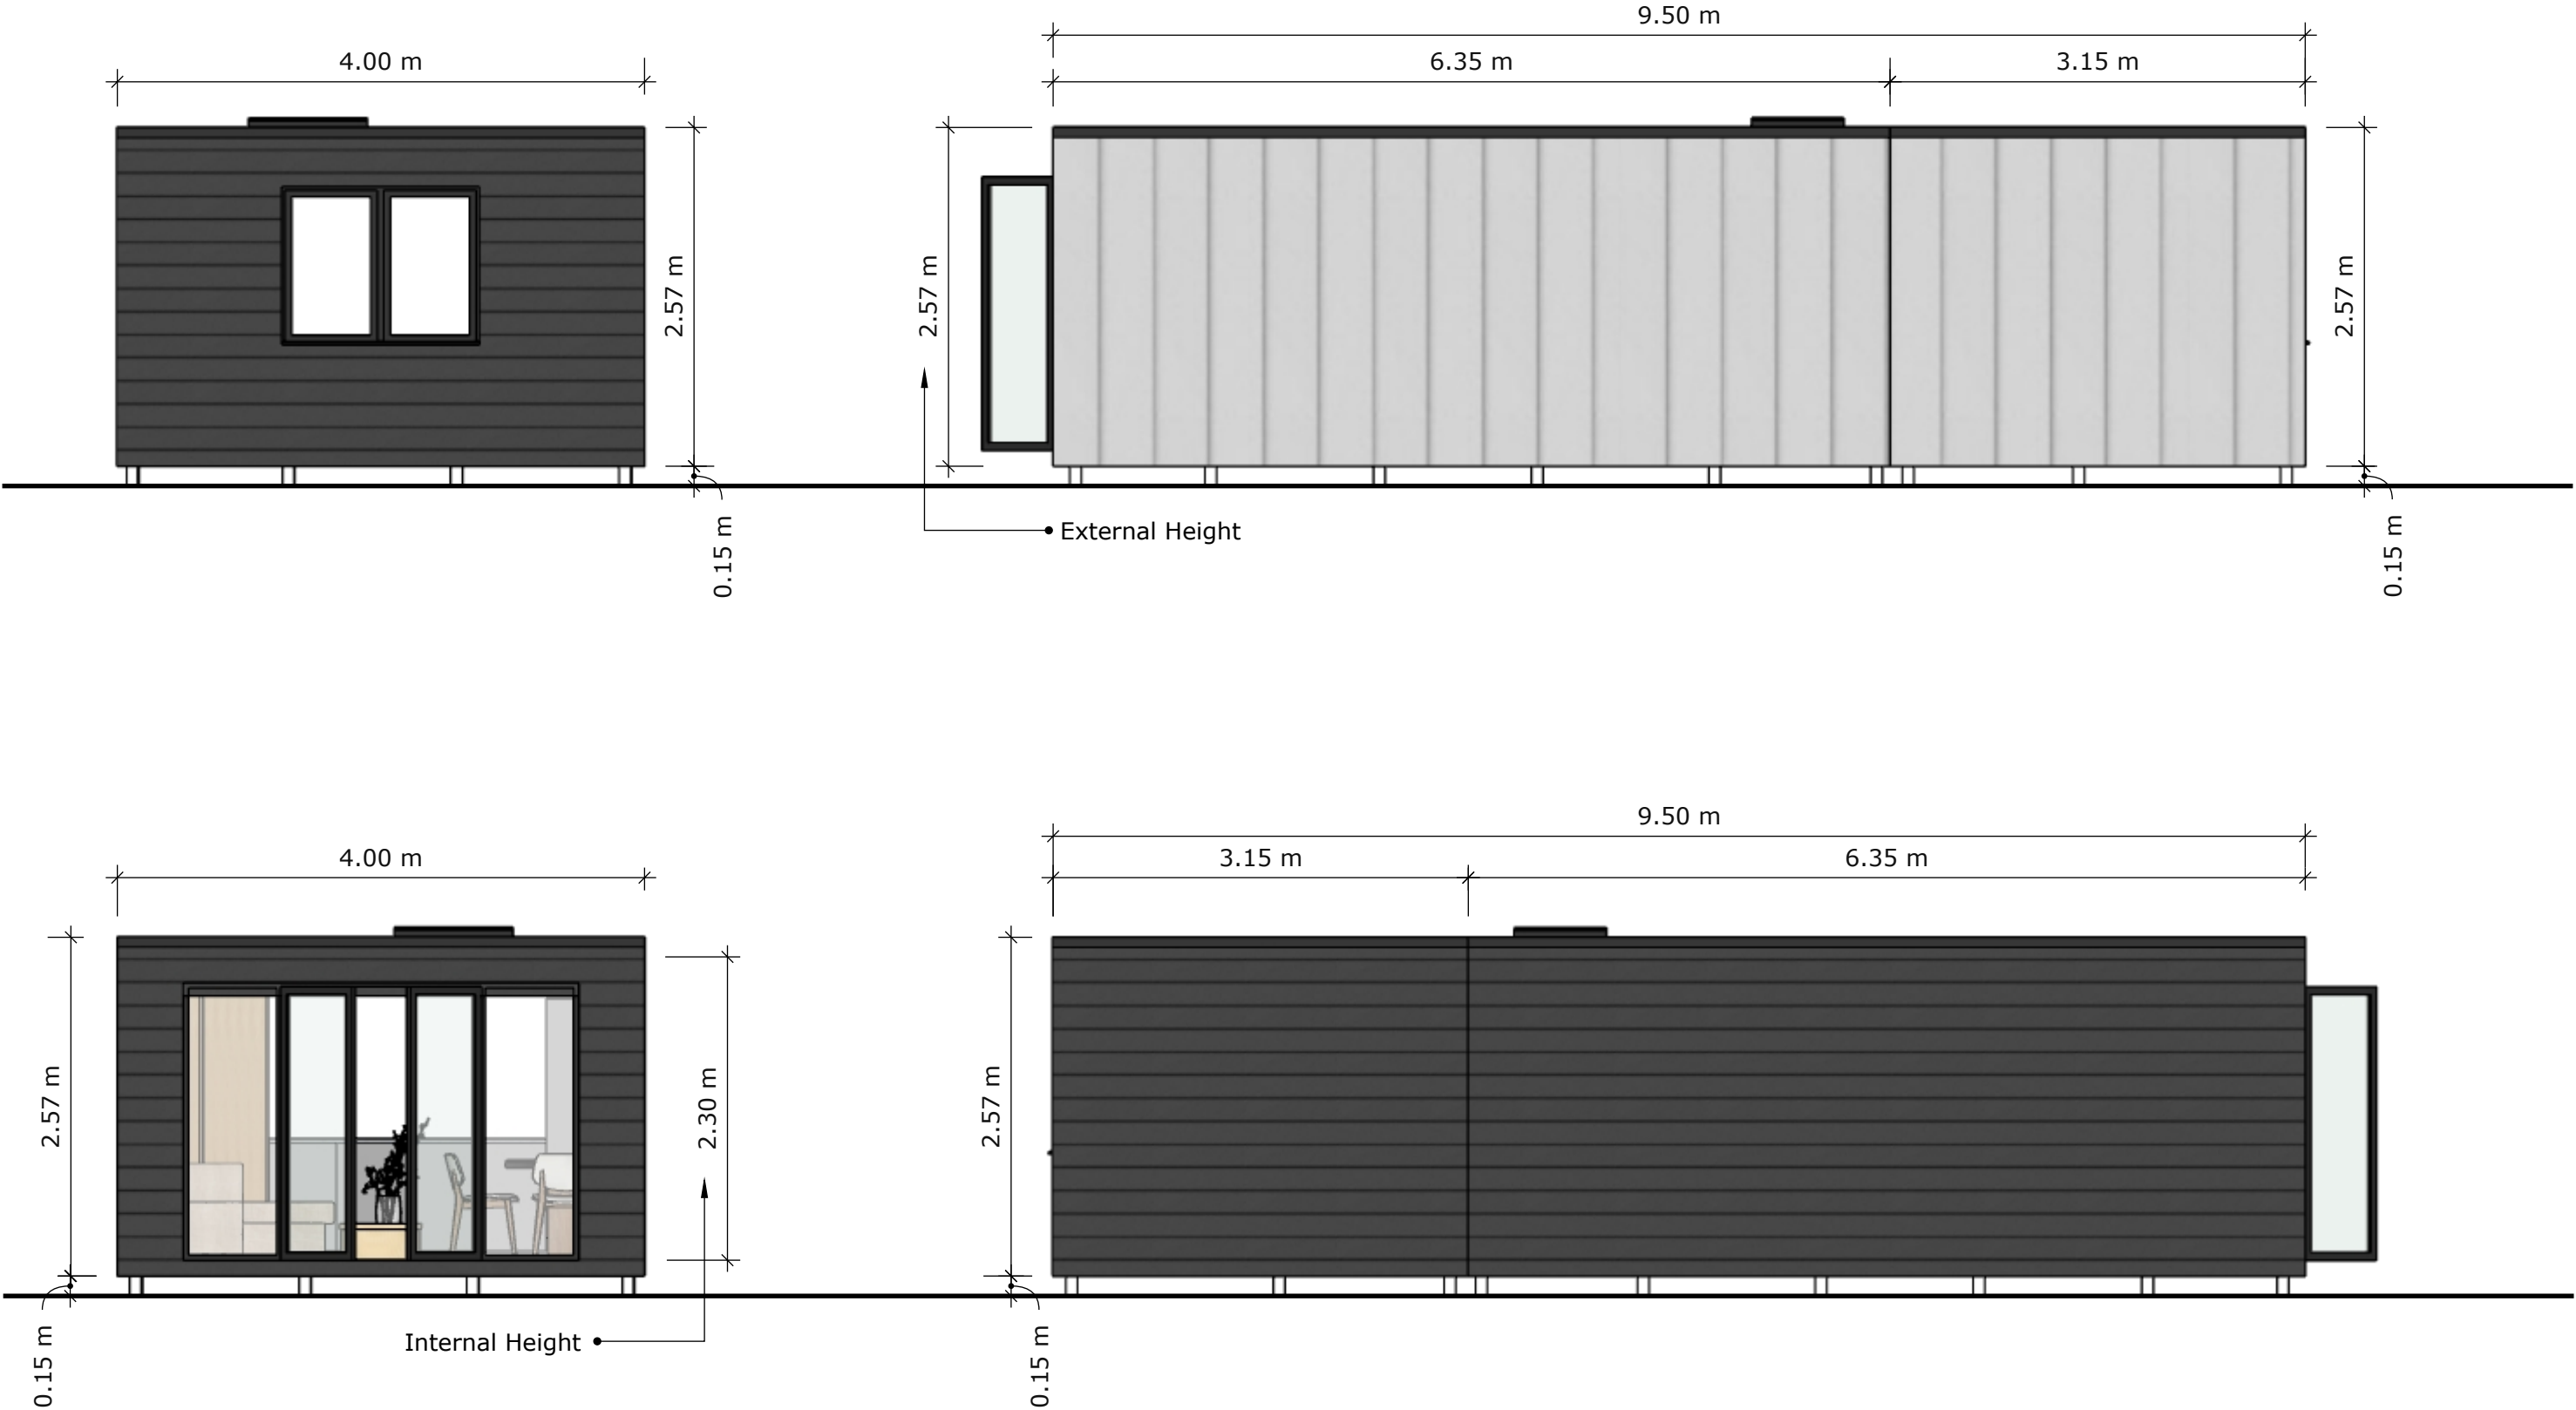

DRAWING TITLE	Oaklands, Furzefield Road, East Grinstead, RH19 2EF					The copyright of these drawings are owned by VIZARCHi Architecture & Visualization LTD. Drawings must not be reproduced, copied or dealt with in any manner which infringes the exclusive rights without prior written consent.	VIZARCHi ARCHITECTURE & VISUALIZATION
	DATE 03/11/2025	SCALE 1:50	PAGE NO 02	STATUS Planning Drawings	CLIENT Mrs. Searle		