

Kemperol V210 cold applied waterproofing membrane.

Black uPVC soffit and fascia

Single ply membrane fixed in accordance to manufacturer details

Anthracite uPVC double glazed windows with 100mm restrictors and brushed steel ironmongery

Marley Modern - Smooth Grey @ 45° pitch



Roofing felt to be fully compliant with BS5543 with fully sealed laps.

50 x 25mm softwood treated battens at max. gauge to suit tiles.

Black Floplast Hi-Cap uPVC gutter

Black uPVC soffit and fascia

Typical Dormer Detail - Scale @ 1:20

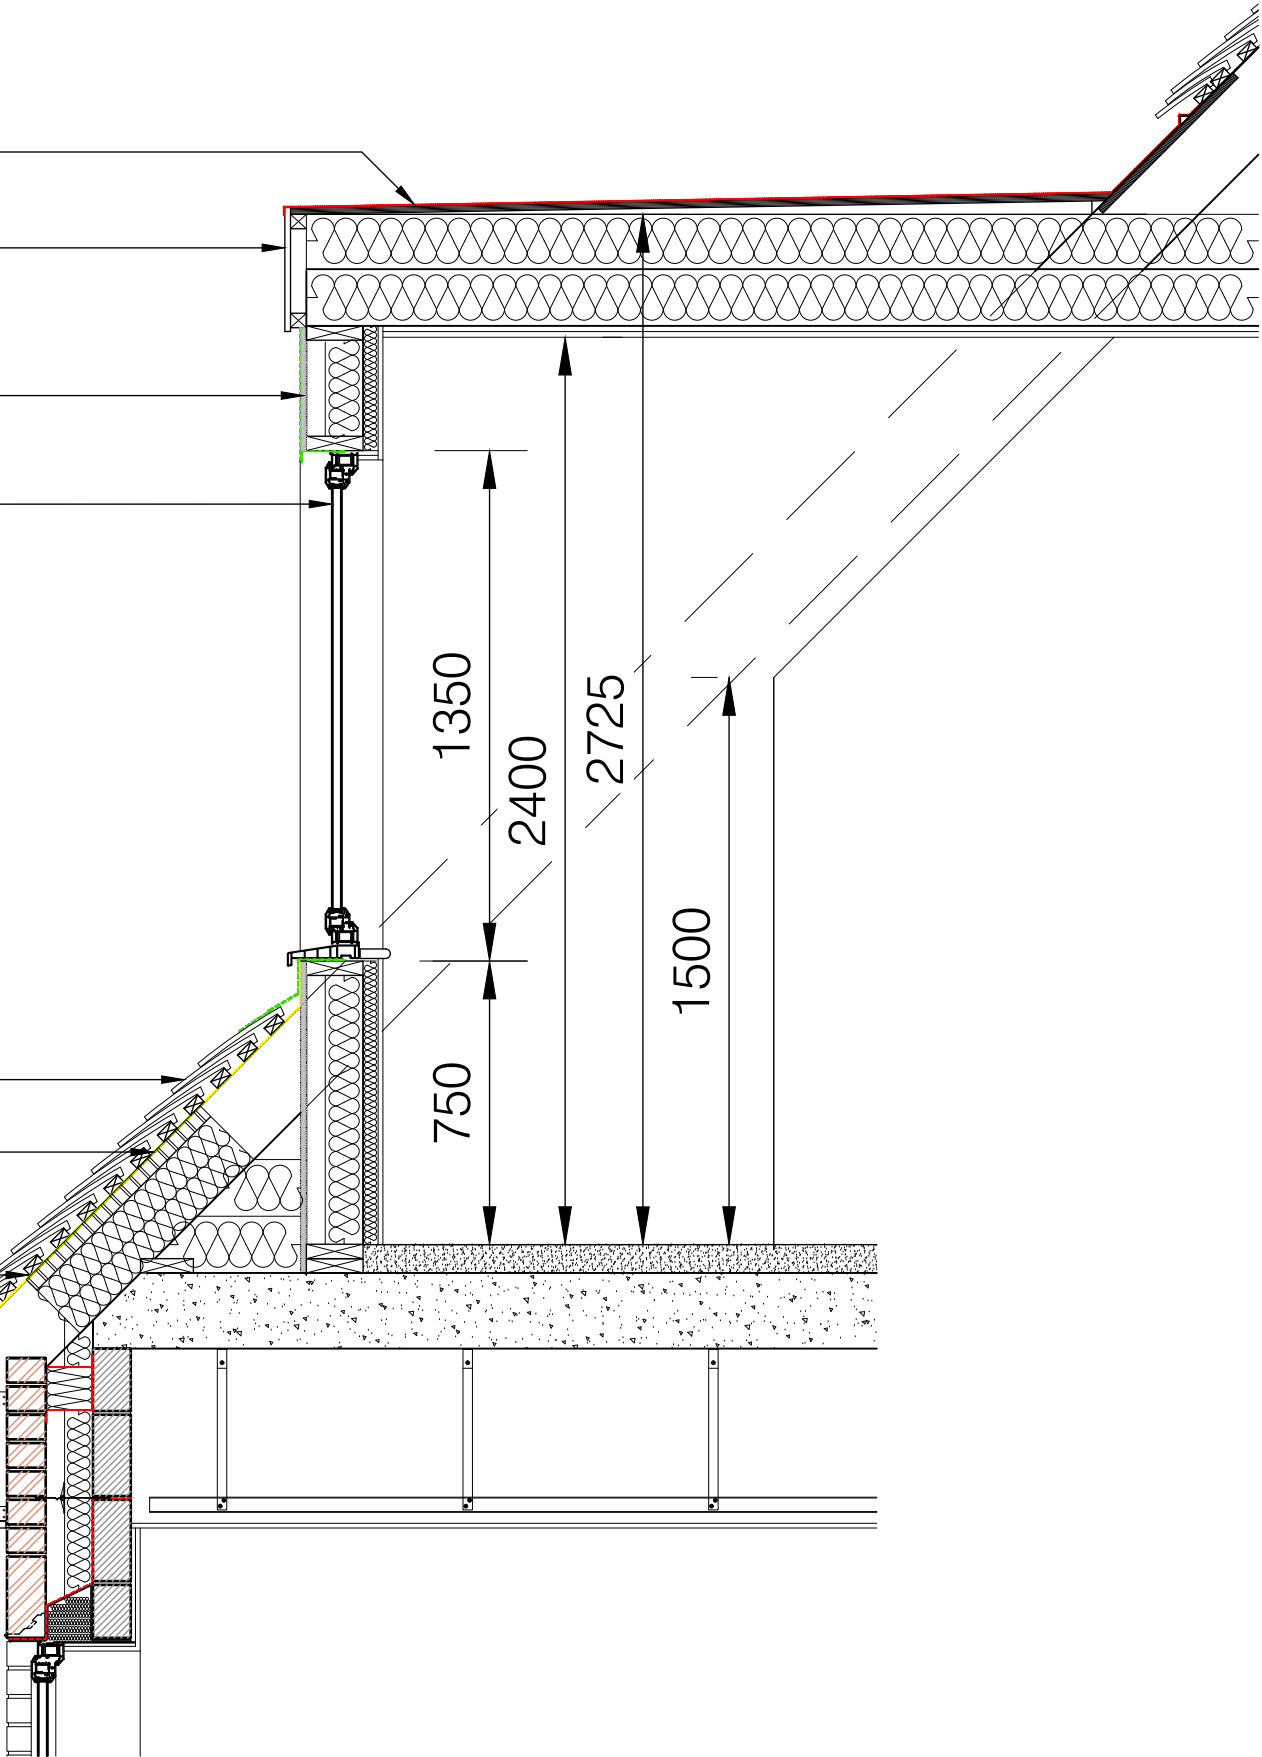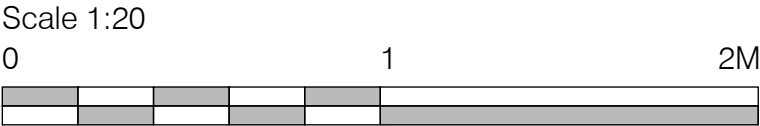

Typical Dormer Elevation - Scale @ 1:20

Revision	Date	Description	Drawn
Rev			

This drawing is covered by copyright which remains with KWL Architects Ltd. and must not be reproduced in any form without their express permission. This drawing should not be scaled for construction purposes, use figured dimensions only.

Client	CARE UK
Project	PROPOSED CARE HOME, FRANCIS COURT, CRAWLEY
Drawing	DORMER DETAILS
Scale	1:20 @ A3
Date	15.04.2025
Drawn	JW
Checked	MA
Job No.	5289
Dwg No.	PL103
Revision	
Status	PLANNING