


Location Plan

Site Address: Goddenwick Farm, Ardingly Road, Lindfield, RH16 2QX

Date Produced: 10-Feb-2025

Scale: 1:2500 @A4

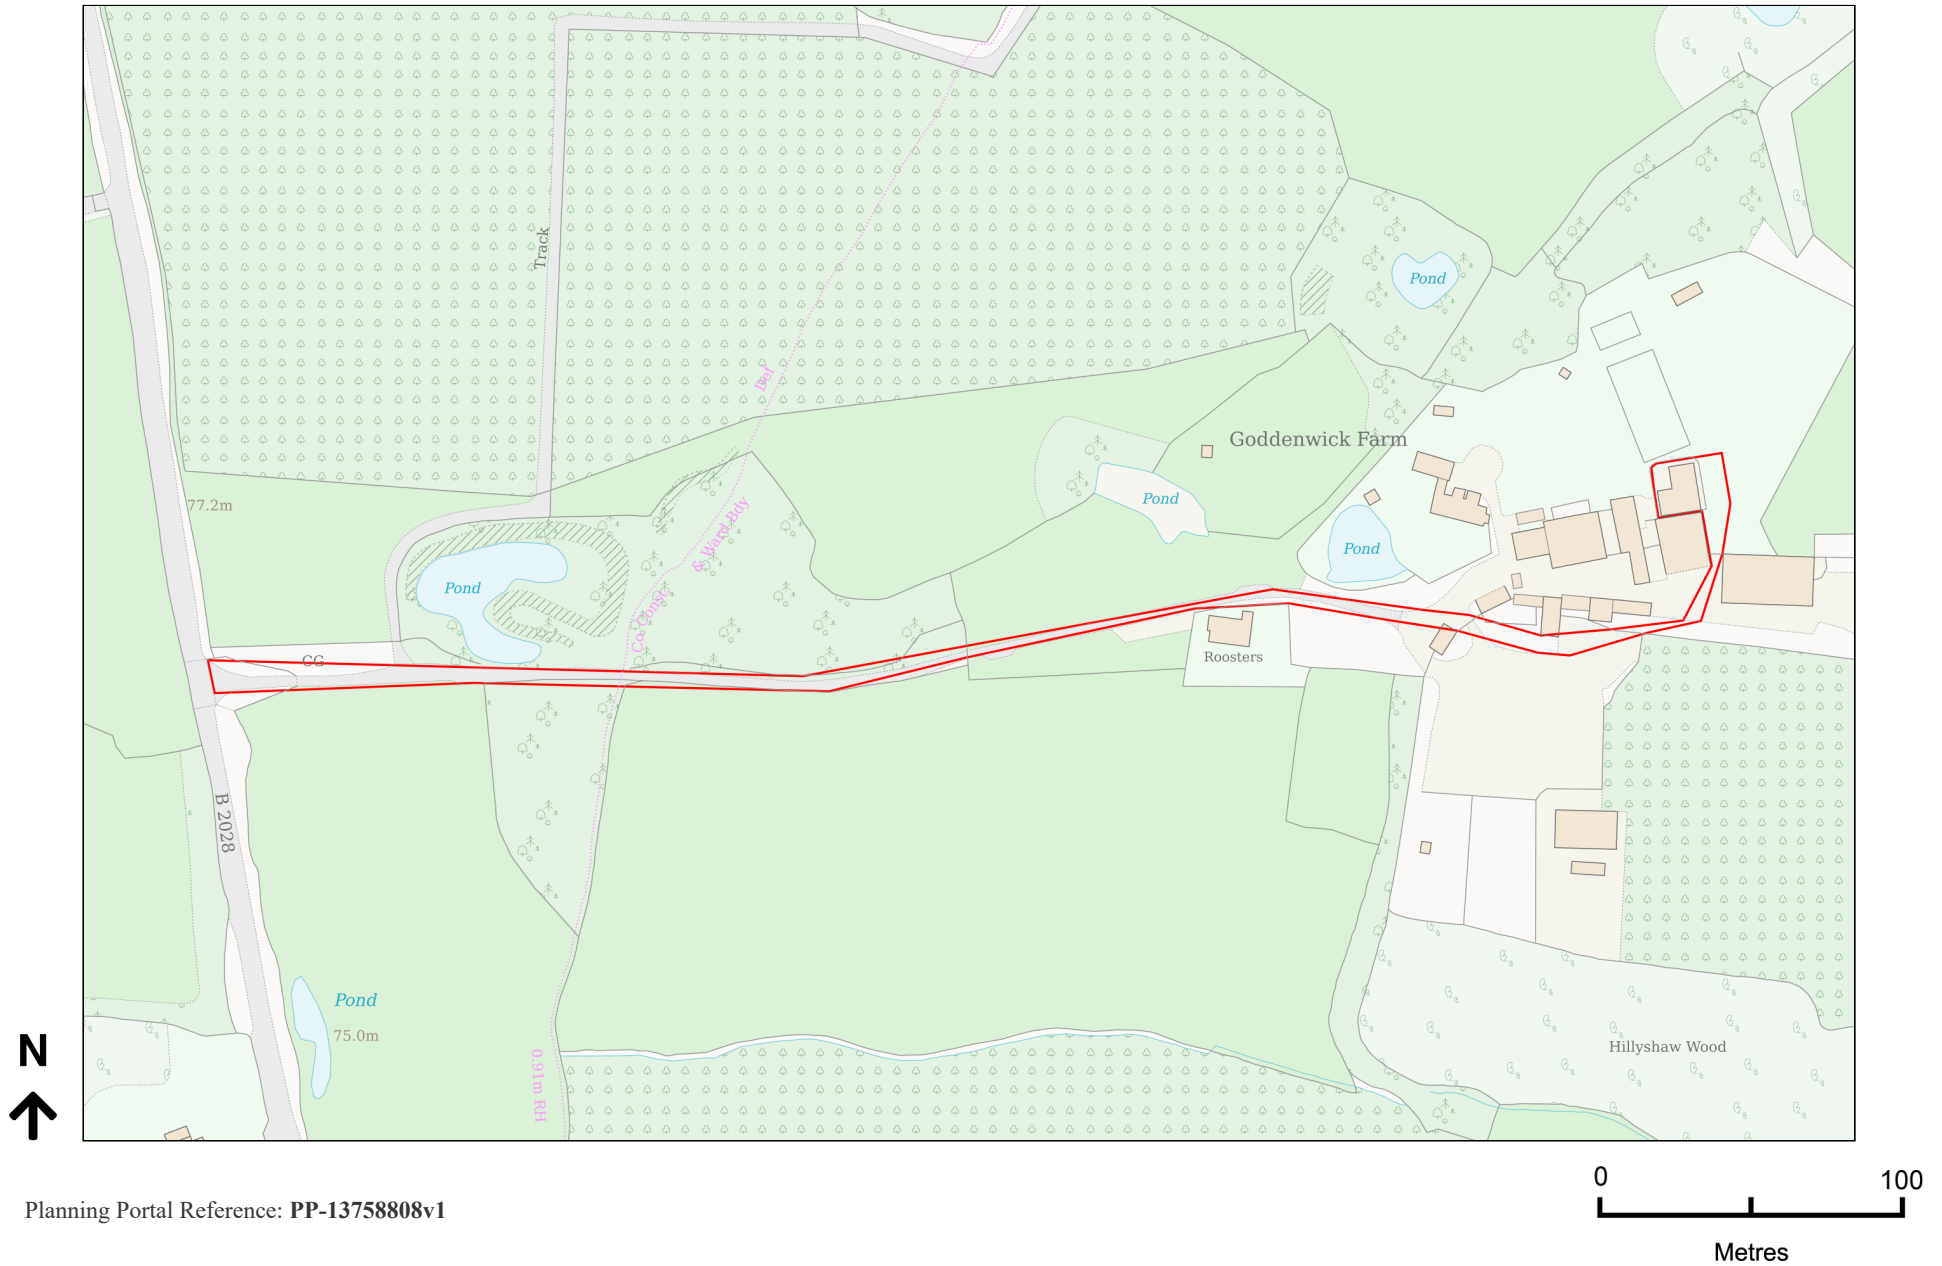

Planning Portal Reference: PP-13758808v1