



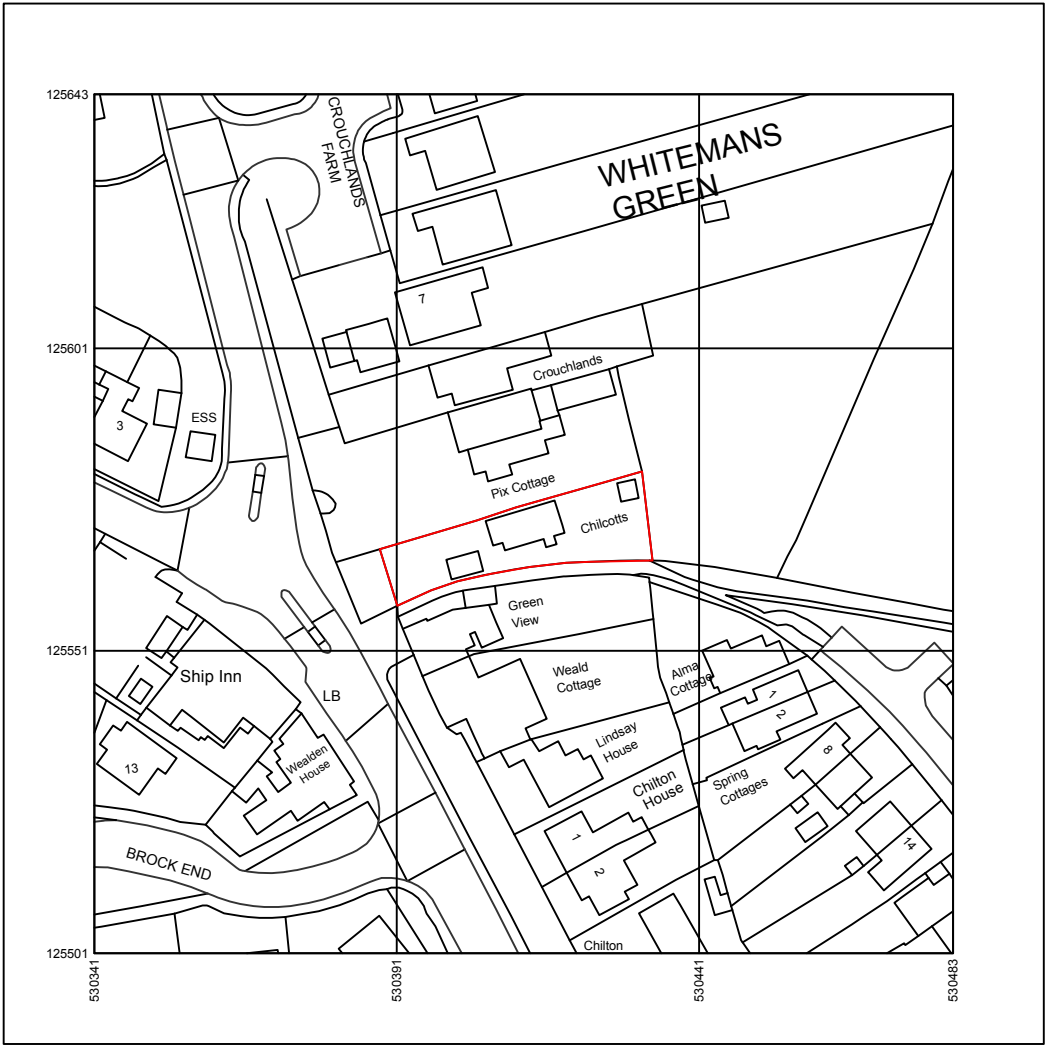


0 10 20 30 40 50 M

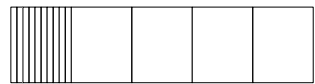


1

Location Plan
Scale 1:1250 @ A3

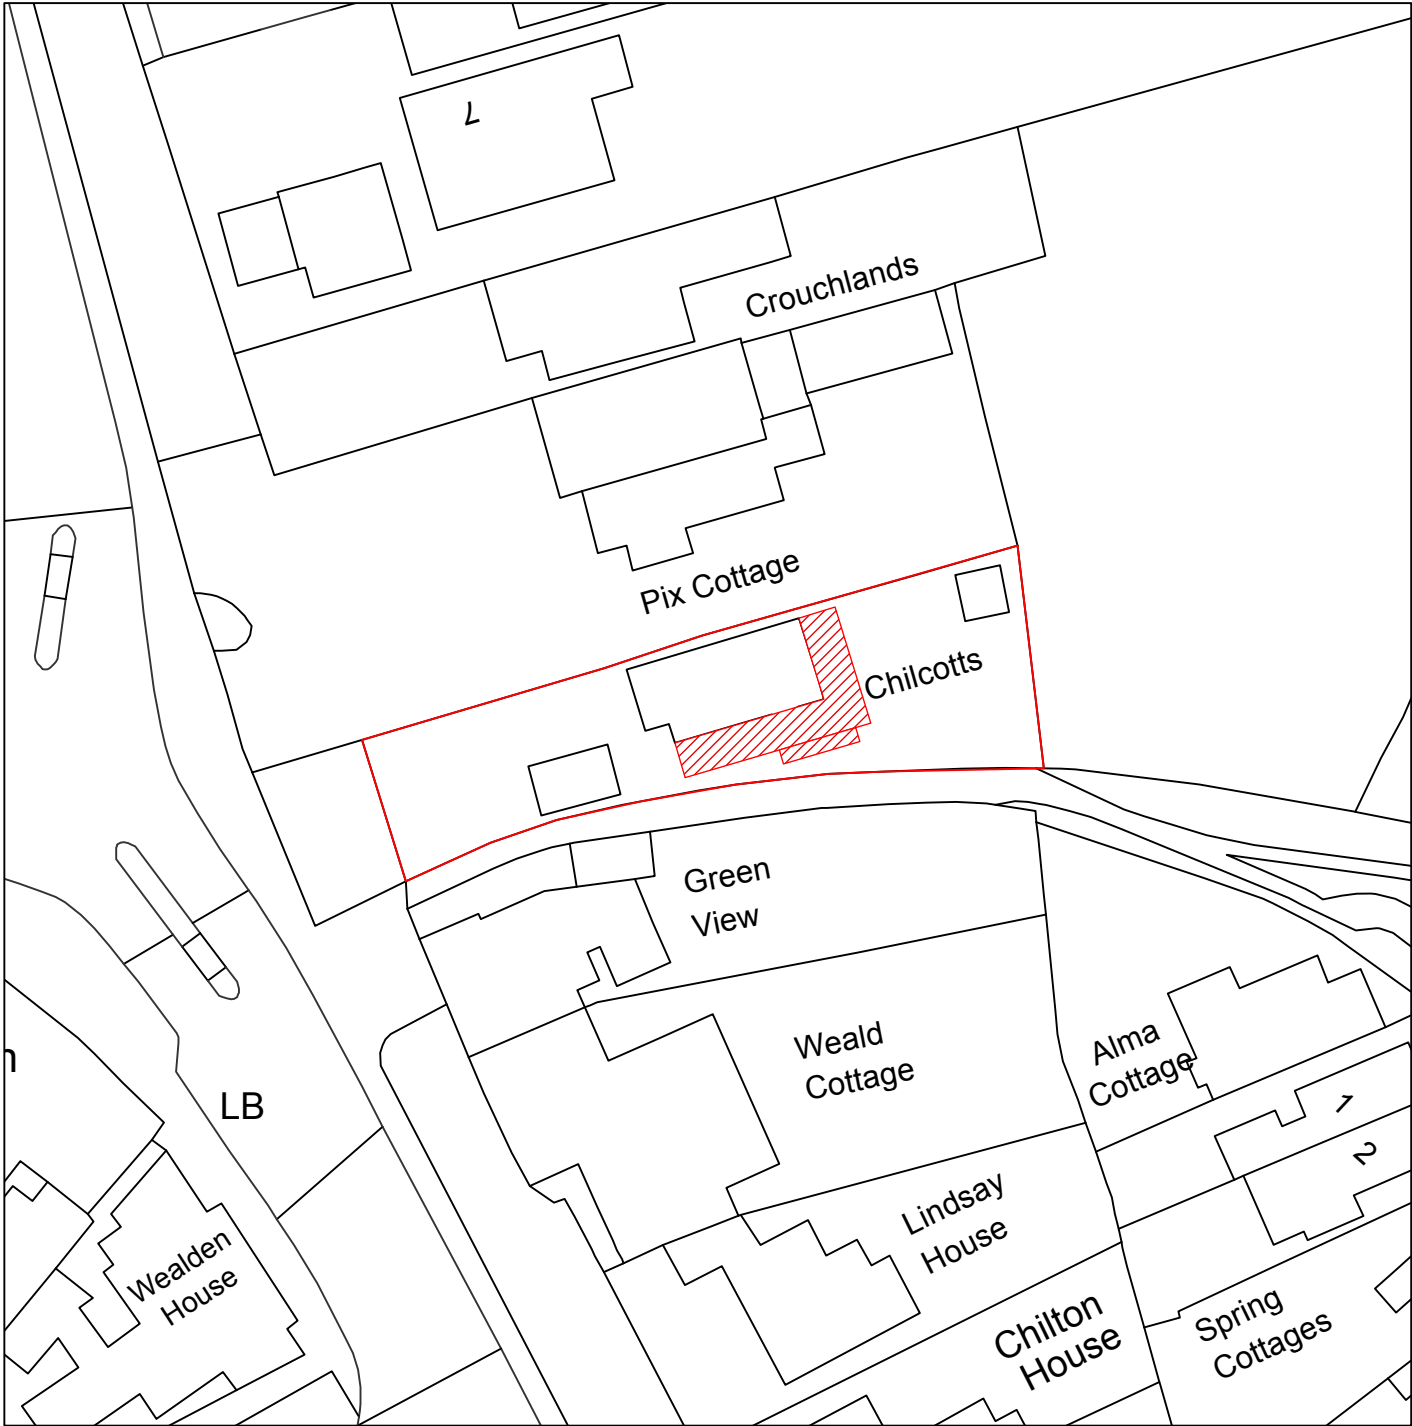

0 5 10 15 20 25 M

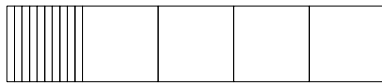

2

Block Plan
1:500 @ A3



Ordnance survey data reproduced under licence (No. 100054135)

TITLE
Location & Block
Plans

DRAWING No.
4097-05

DRAWN
KH

ISSUE
A

DATE
01/10/2025

CLIENT
Mr & Mrs Longbottom

PROJECT ADDRESS
Chilcotts, Cuckfield, Haywards
Heath RH17 5BZ

SCALE
As shown at A3