


9 Sackville Close, East Grinstead, RH19 2SG

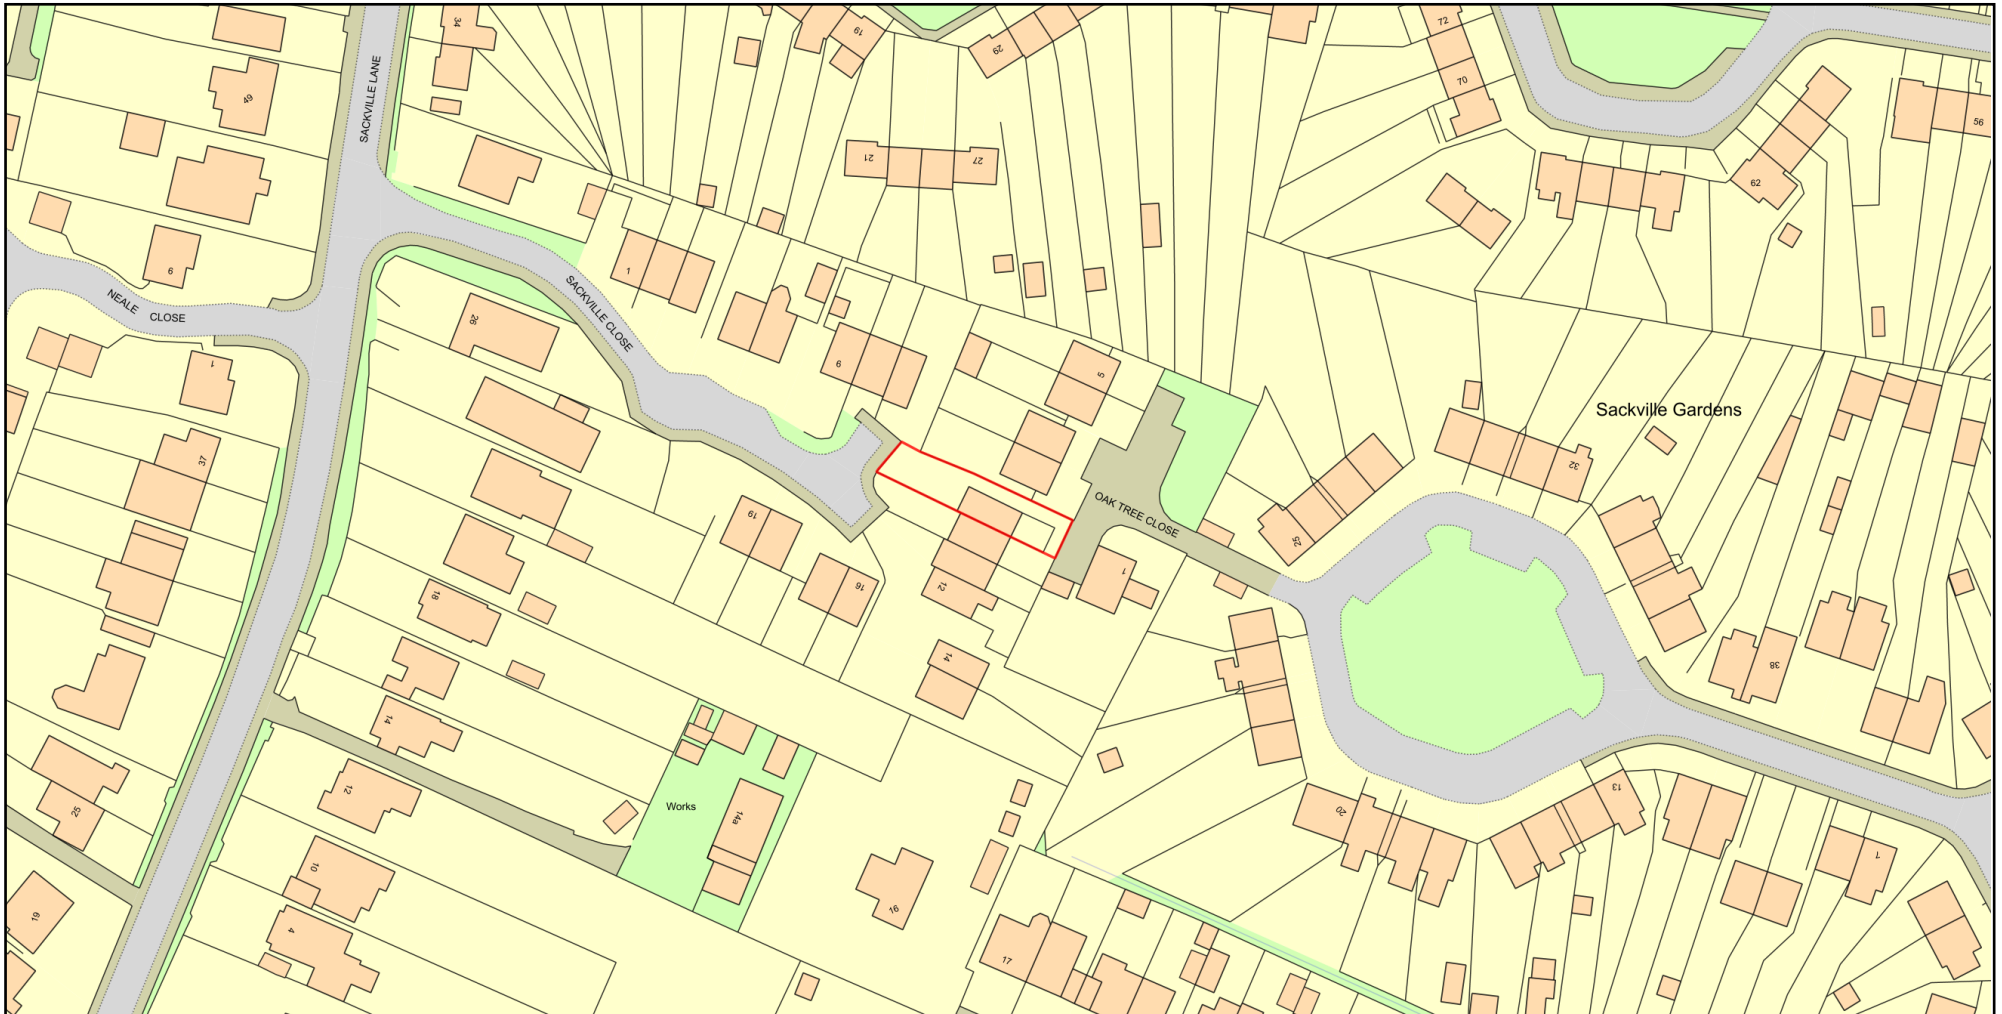

Plan Produced for: Advanced Adaptations

Date Produced: 11 Oct 2025

Plan Reference Number: TQRQM25284130513944

Scale: 1:1250 @ A4

© Crown copyright and database rights 2025 OS 100042766