
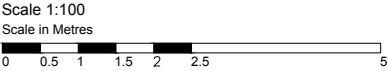


Elevations

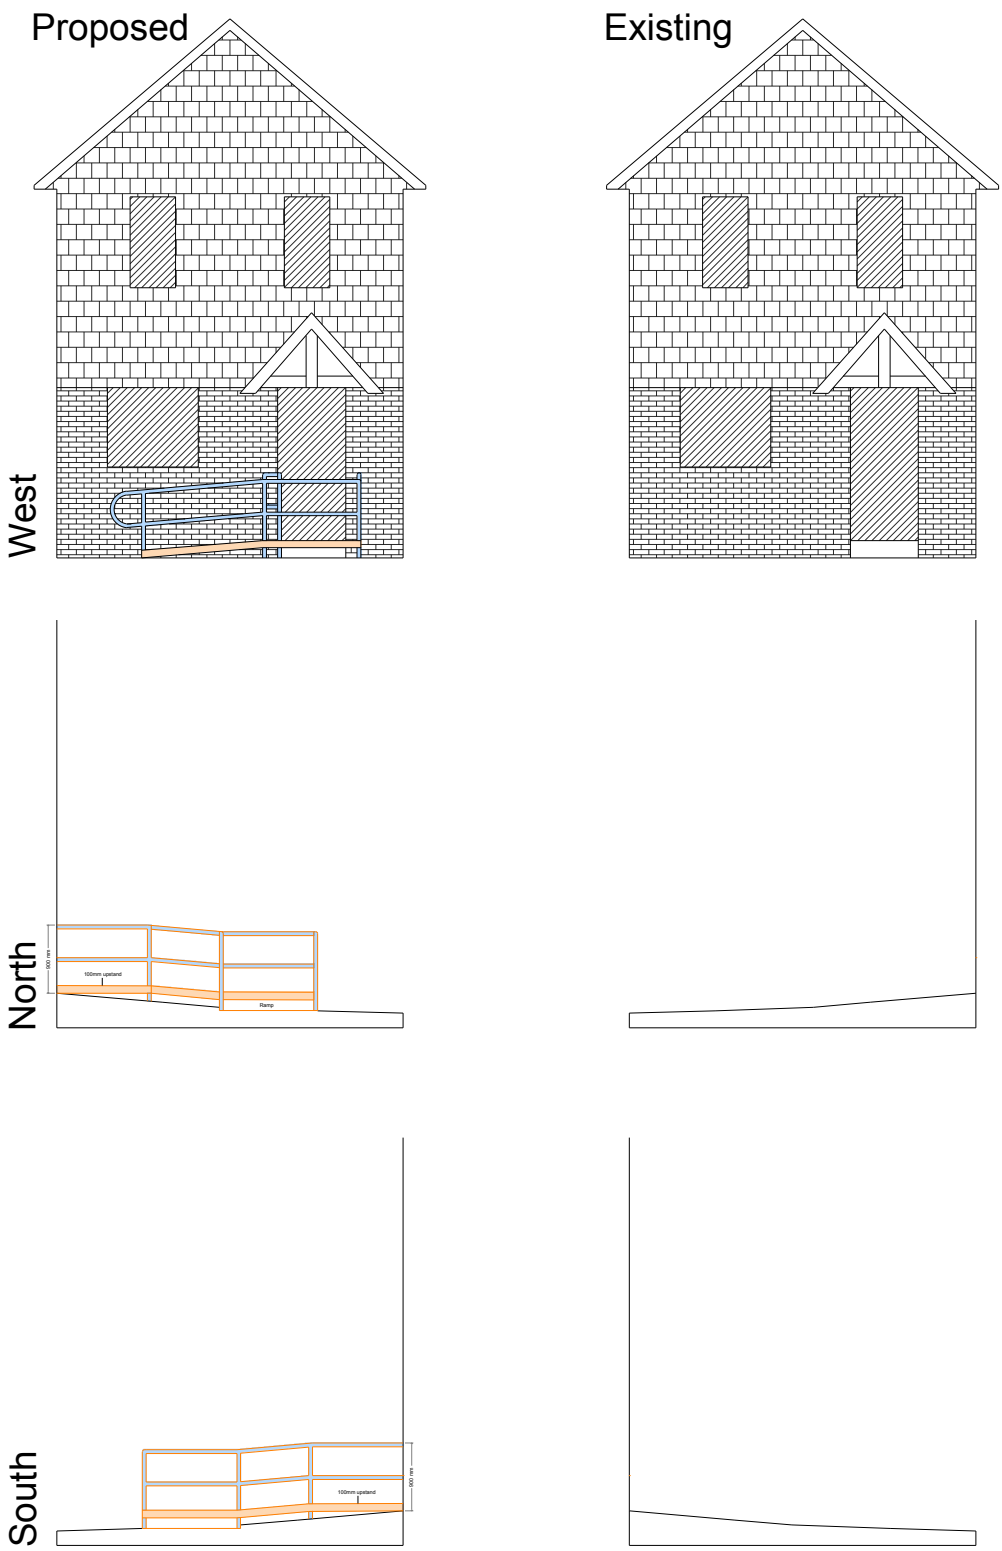

- Notes:**
1. Do not scale from this drawing, except for Planning.
 2. All dimensions are in millimetres / metres unless stated otherwise.
 3. Please contact Advanced Adaptations to report any errors or inaccuracies
 4. Drawings must be interpreted in conjunction with the Schedule of Works

REVISIONS		
#	Description	Date

Client:

Mrs Mapande Marshall

Property Address:

**9 Sackville Close
East Grinstead
RH19 2SG**

Drawing Title:

Access adaptation

Scale:	1:100	Date:	01-09-2025
Drawn By:	ZK	Ref:	009/SAC/002
Rev:	-	Paper:	A3
		Direction:	

Advanced Adaptations

**2 Adur Lofts, 2a Buckingham Road
WORTHING BN11 1TH
www.advancedadaptations.co.uk
advancedadaptations@gmail.com**