



and does not purport to be a working or contractual drawing and should not be used for any building or contractual purposes. This drawing has been prepared based on survey drawings and information prepared by others. All dimensions and levels on all drawings must be checked and verified on site before commencement of works.

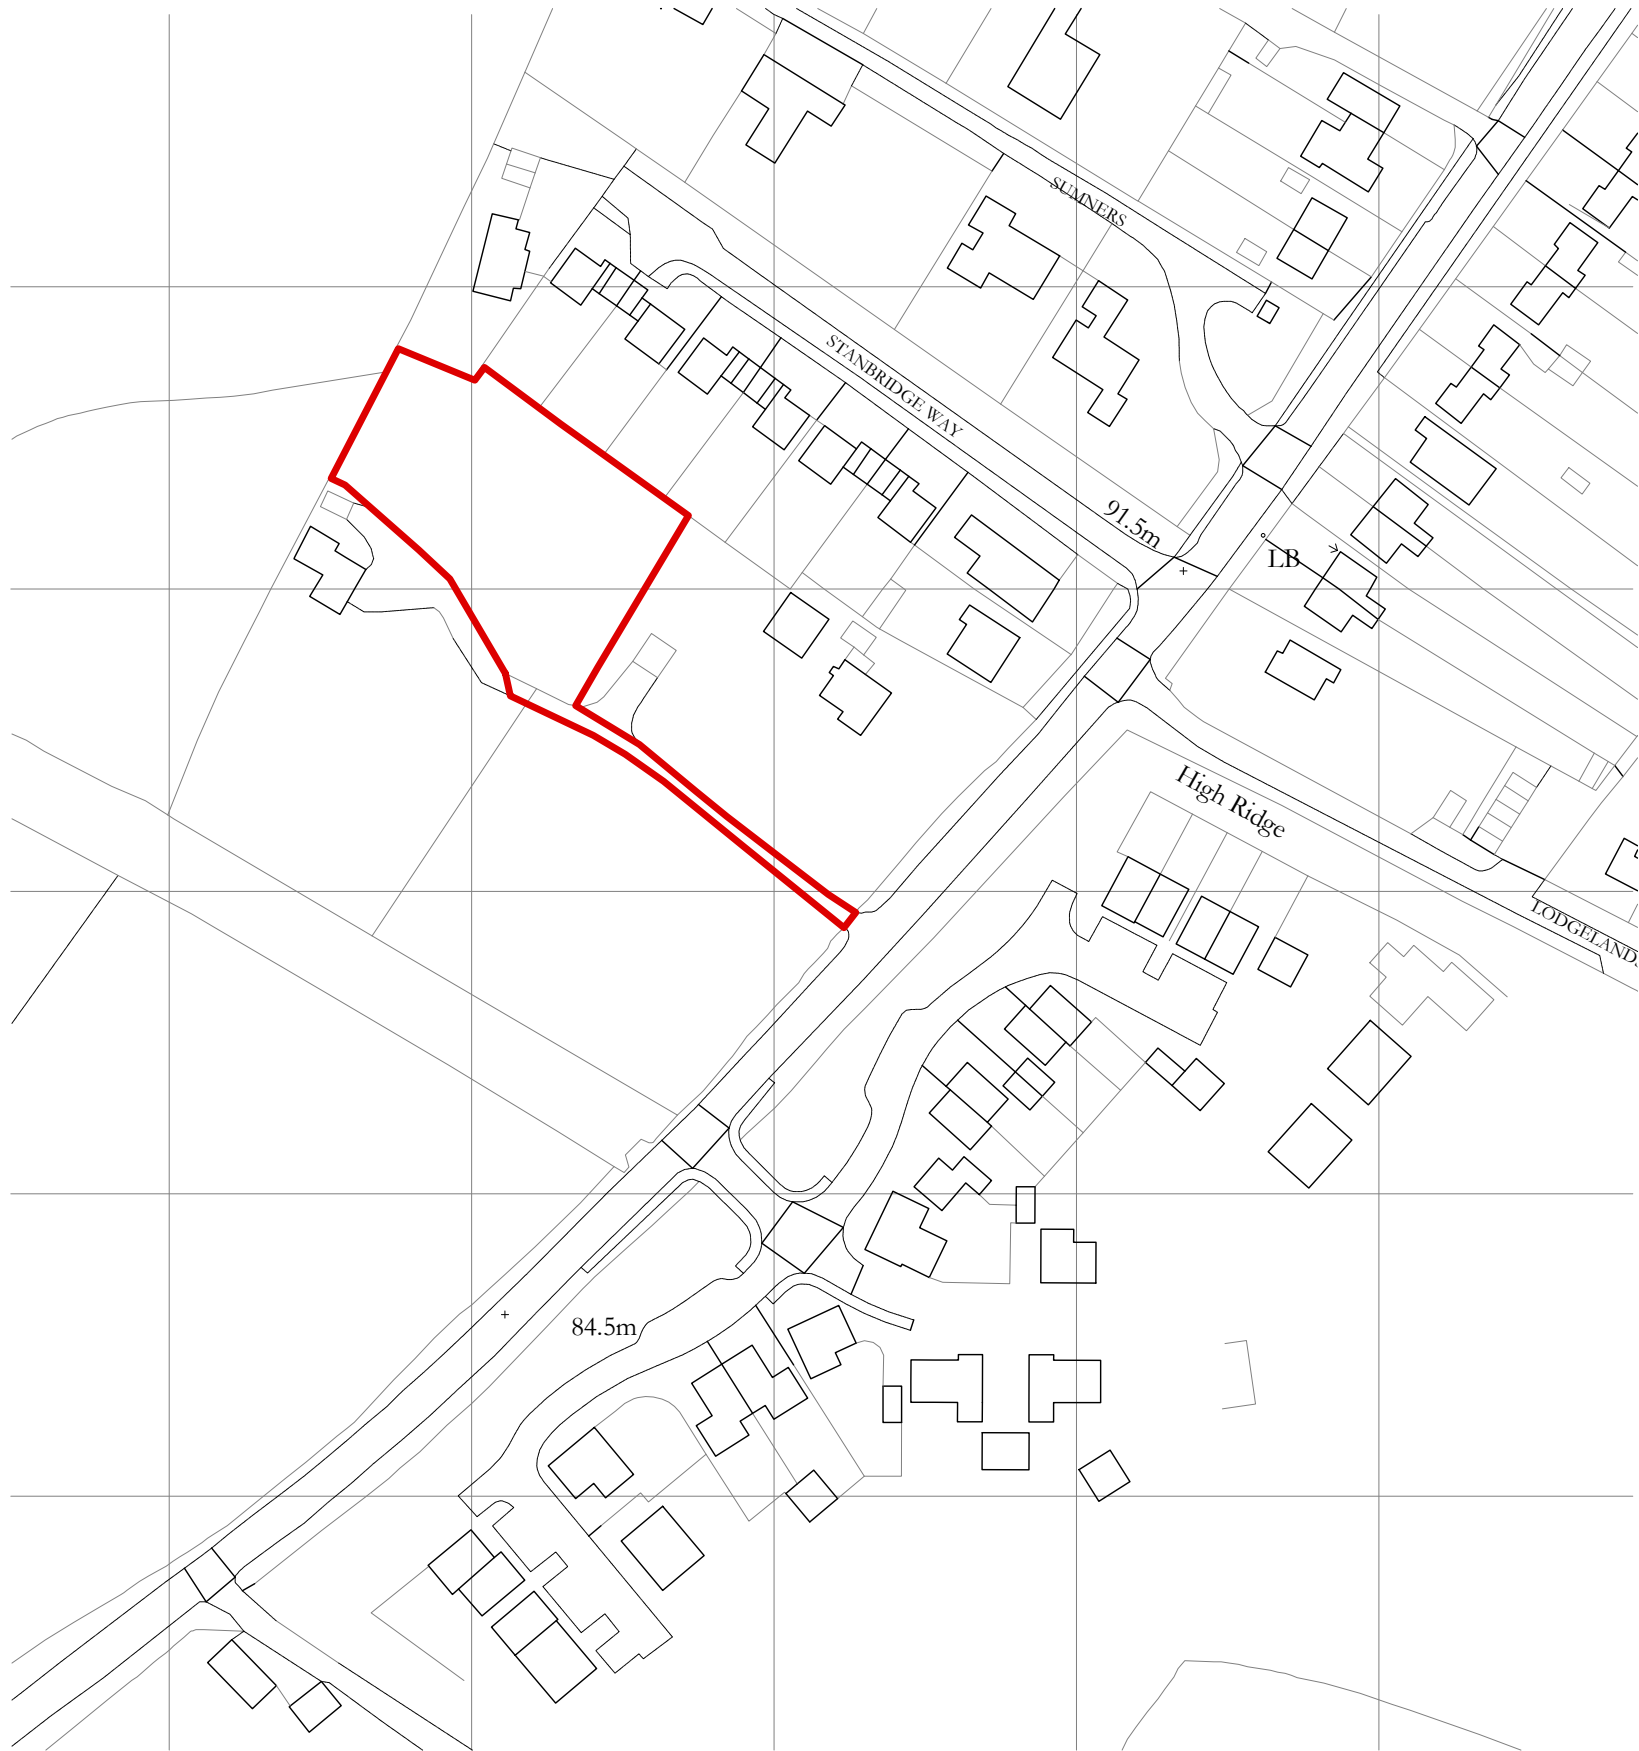

Ordnance Survey (c) Crown Copyright 2017. All rights reserved. Licence number 100022432

Scale 1:1250


Application Site

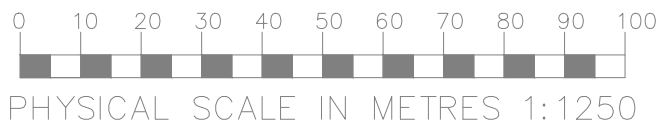

PHYSICAL SCALE IN METRES 1:1250



PHYSICAL SCALE IN METRES 1:500

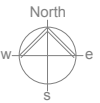

Scale 1:500

EXISTING SITE LOCATION PLAN
PROPOSED NEW DWELLINGS
COLLEGE ROAD . ARDINGLY . WEST SUSSEX
FOR . MR DAVID BADGER
Job No. 563 Scale: 1:1250/500@A2 Dwg No. 563-001 © March 2017

REVISIONS

Rev: / - 24.04.17 - Issued for Information
Rev: A- 08.06.17 - Issued for Planning

PULLEN & WELLS
ARCHITECTS
41-42 Southgate Place · Chichester
West Sussex · PO19 1ET
Tel 01243 85 95 10
office@pullenandwellsarchitects.co.uk
www.pullenandwellsarchitects.co.uk