
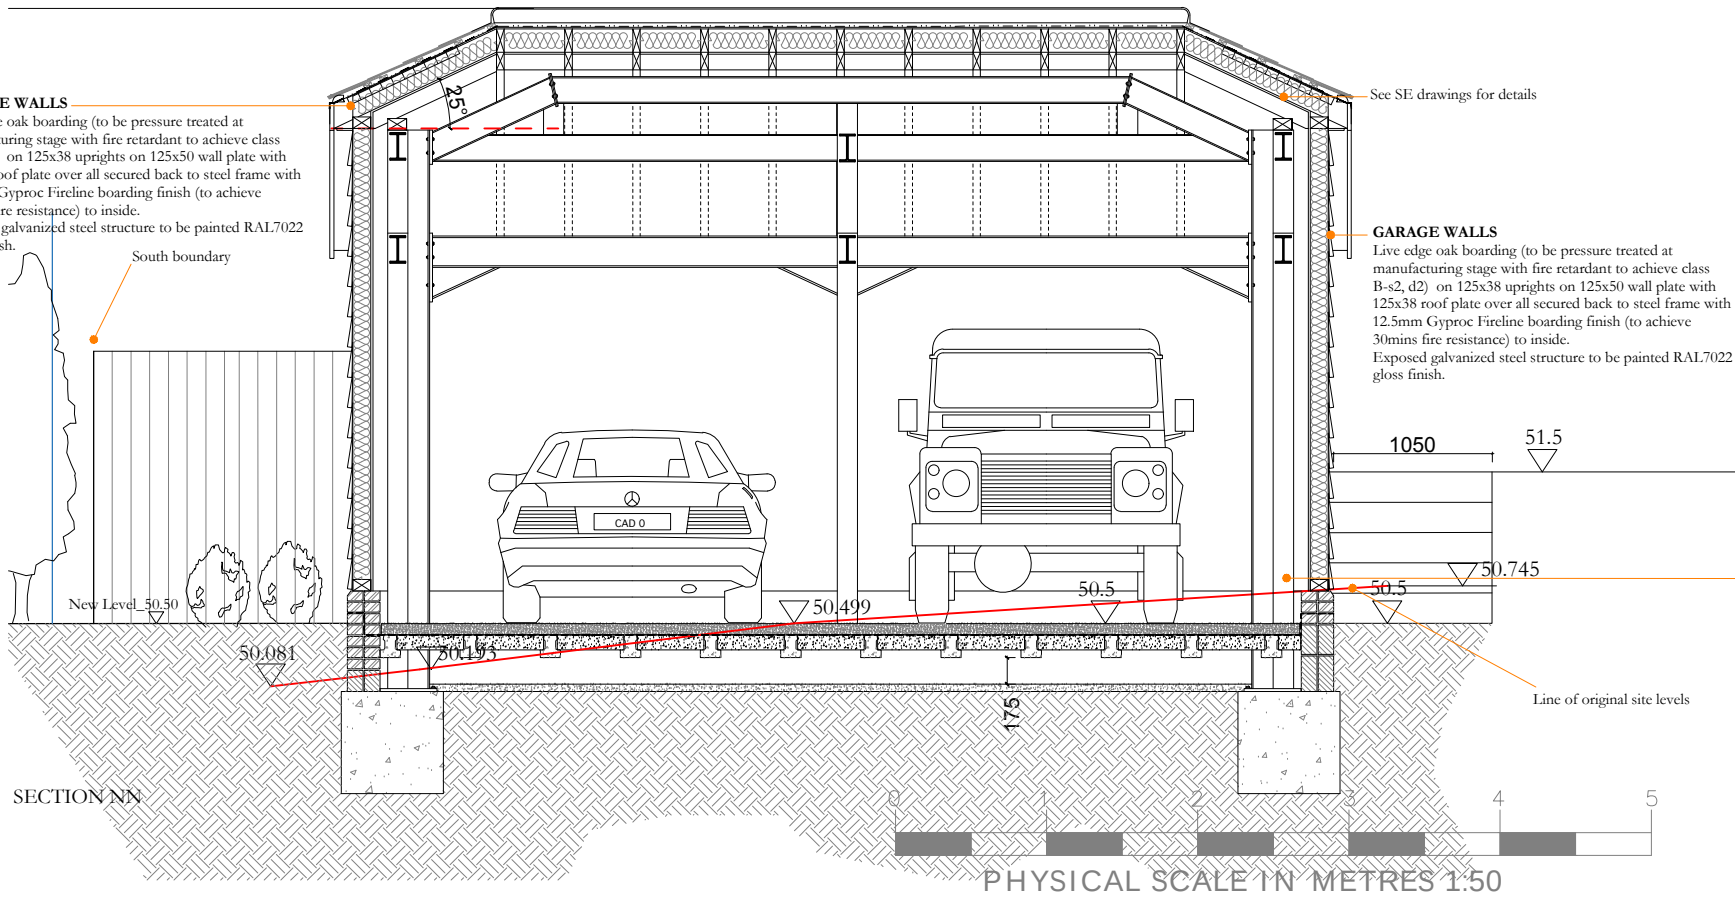


Revisions		
Date	Rev	Details
07/07/2017	/	Issued for Planning
23/03/2018	/	Issued for Information to Structural Engineer for comment on construction
09/05/2018	/	Issued for BC
16/06/2020	/	Issued for Pricing
02/11/2020	A	Issued for Info. Levels updated and structure changed
09/12/2020	B	Issued for Info - structure updated
16/12/2020	C	Issued for BC - structure updated
05/02/2021	D	Issued for BC following comments
05/03/2021	E	Issued for BC following comments
10/08/2021	E	For Planning - Minor Amendments
31/08/2021	E	For Planning - Variation of Condition

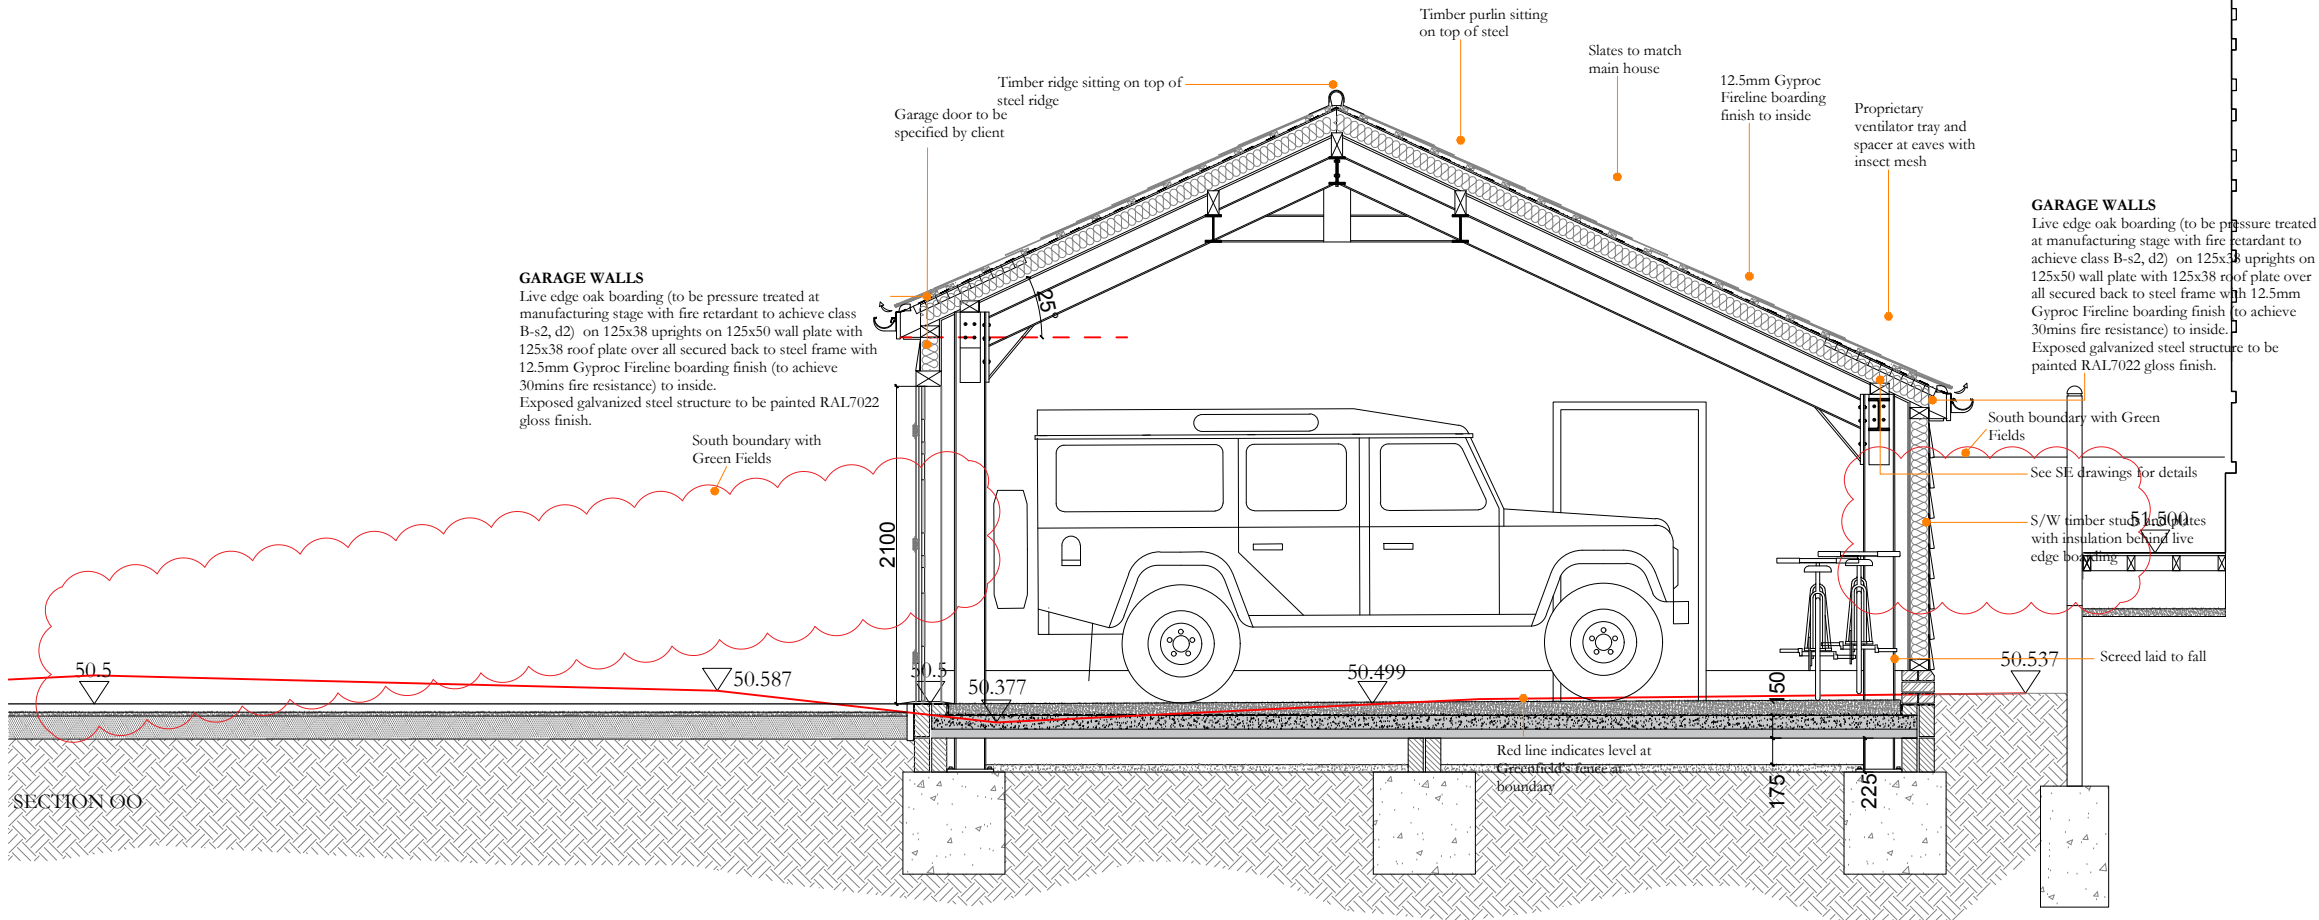

James Wells Architects
Sussex House, 12 Crane Street,
Chichester, West Sussex, PO19 1LJ
T: 01243 940020
E: admin@jameswellsarchitects.co.uk

Project Title & Address
College Road
College Road, Ardingly
West Sussex, RH17 6SA

Drawing Title
Plot 2 Garage Sections
Sections - as Proposed

Scale	Creation Date	Status
1:50@A3	July 2017	PLAN
Project No.	Drawing No.	Revision
563	107	E