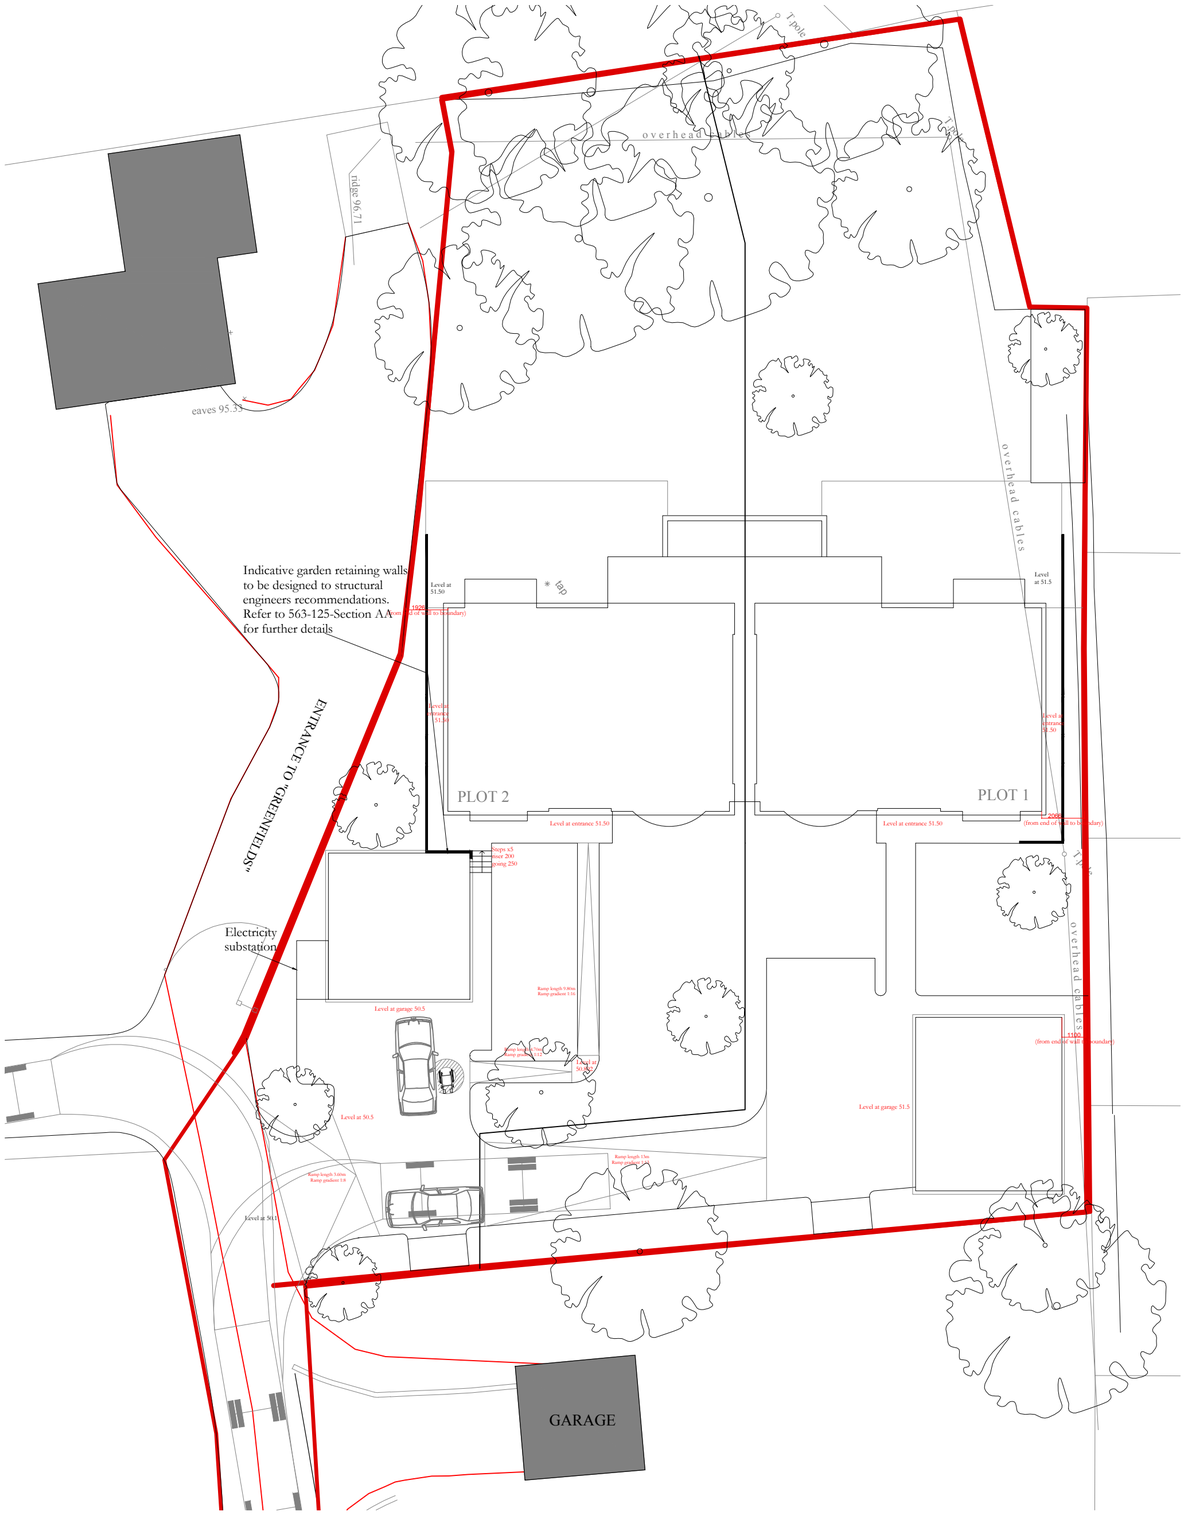

Scale 1:200

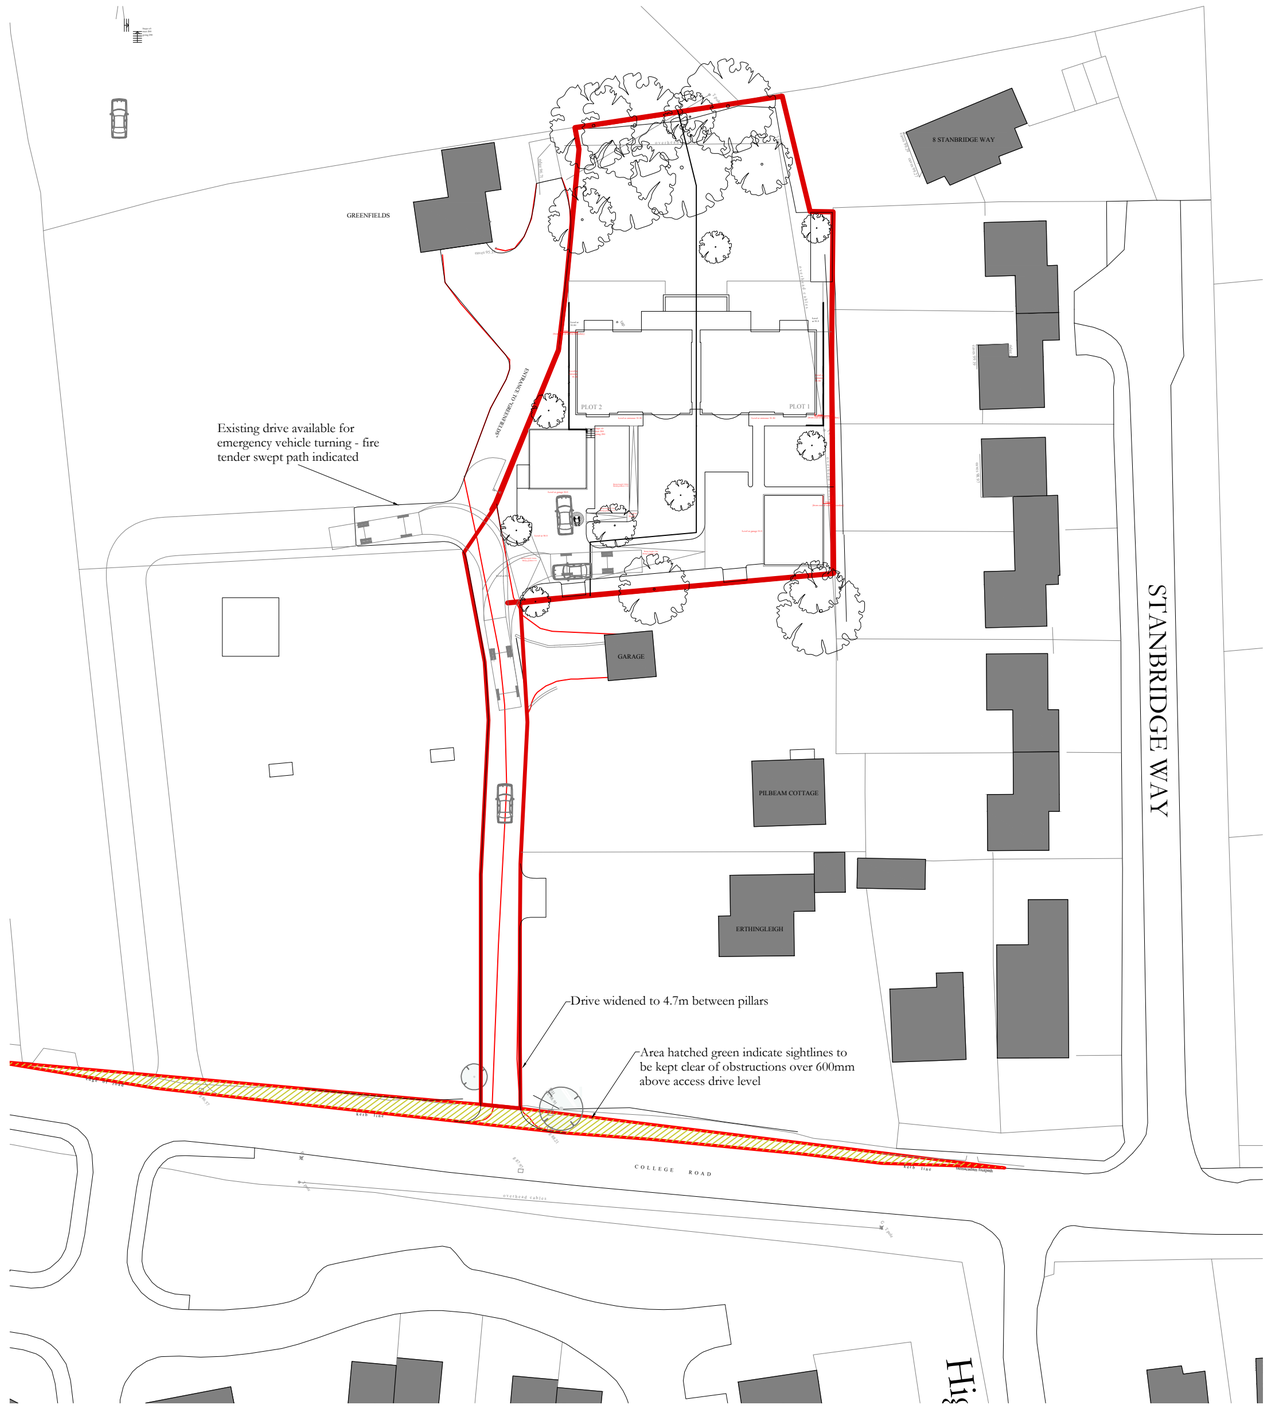

Scale 1:500

0 2 4 6 8 10 12 14 16 18 20

PHYSICAL SCALE IN METRES 1:200

0 10 20 30 40 50

PHYSICAL SCALE IN METRES 1:500

Notes
This drawing has been prepared for the purpose of gaining planning permission only and does not purport to be a working or contractual drawing and should not be used for any building or contractual purposes.
This drawing has been prepared based on survey drawings and information prepared by others.
All dimensions and levels on all drawings must be checked and verified on site before commencement of works.

© Copyright
This drawing is the property of James Wells Architects / James Wells Commercial Architects. No disclosure or copy of it may be made without the written permission of James Wells Architects.

Revisions

Date	Rev	Details
25/04/2017	/	Issued for Information
08/06/2017	A	Issued for Planning
13/06/2017	A	Issued for Planning
14/11/2018	B	Issued for Client Information
09/02/2018	C	Issued for Information to all consultants in preparation for B.C.
09/05/2018	D	Issued for BC
16/06/2020	E	Issued for Pricing
15/09/2020	F	Issued for Information. Updated levels
07/10/2020	G	Issued for Information. Updated levels
16/12/2020	G	Issued for Building Control
05/02/2021	H	Issued for BC following comments
05/03/2021	I	Issued for BC following comments
10/08/2021	I	Issued for Planning - Minor Amendments
31/08/2021	I	Issued for Planning - Variation of Condition

JW/A
James Wells Architects
Sussex House, 12 Crane Street, Chichester, West Sussex, PO19 1LJ
T: 01243 940020
E: admin@jameswellsarchitects.co.uk

Project Title & Address
College Road
College Road, Ardingly
West Sussex, RH17 6SA

Drawing Title
Site Plan
as Proposed

Scale	Creation Date	Status
1:200/500@A3	Mar 2017	PLAN
Project No.	Drawing No.	Revision
563	101	I