


Planning Drawings


Existing Layout

Scale 1 : 100 2000mm

Ground Floor

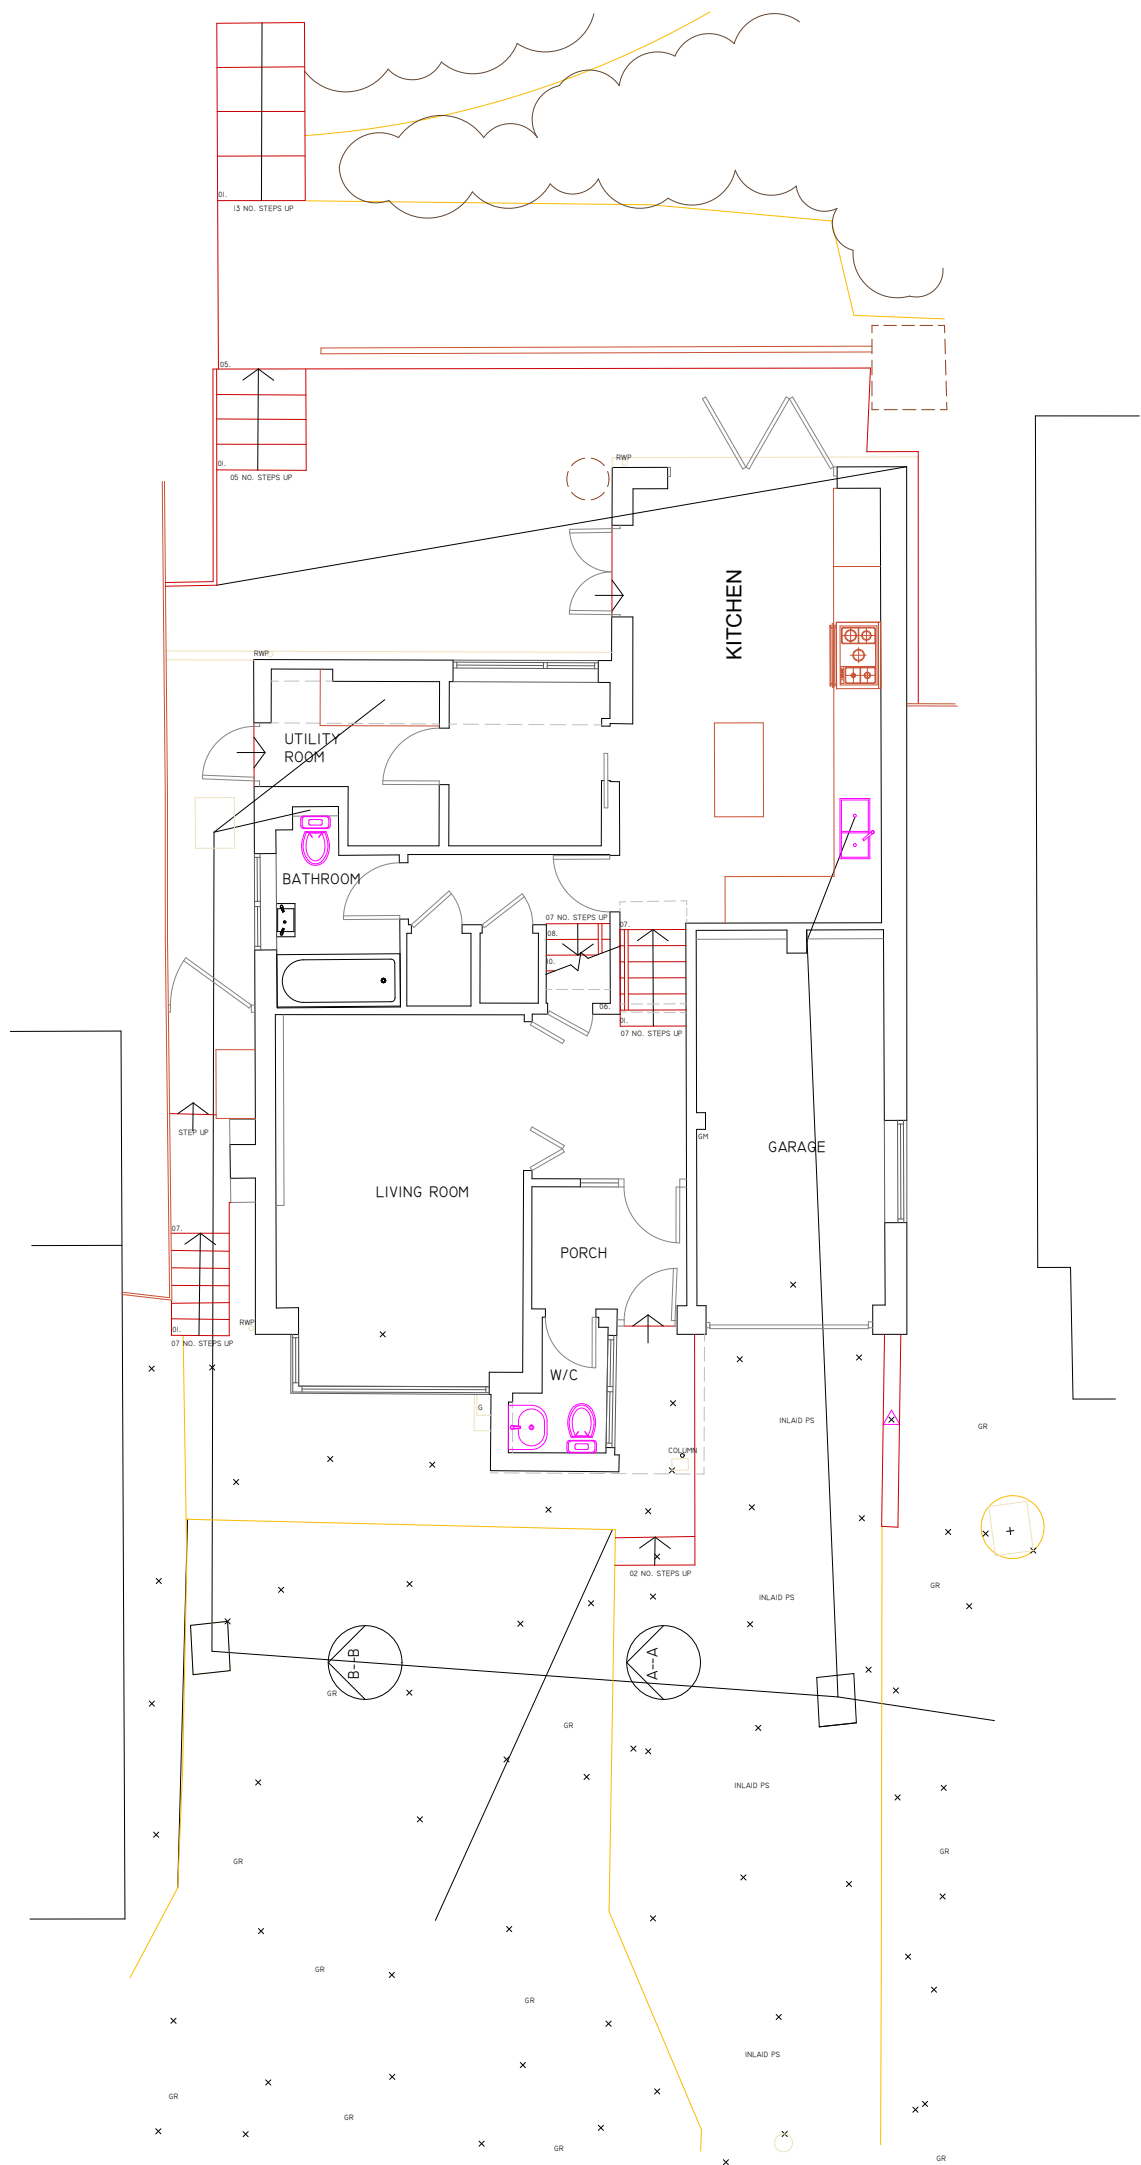


First Floor

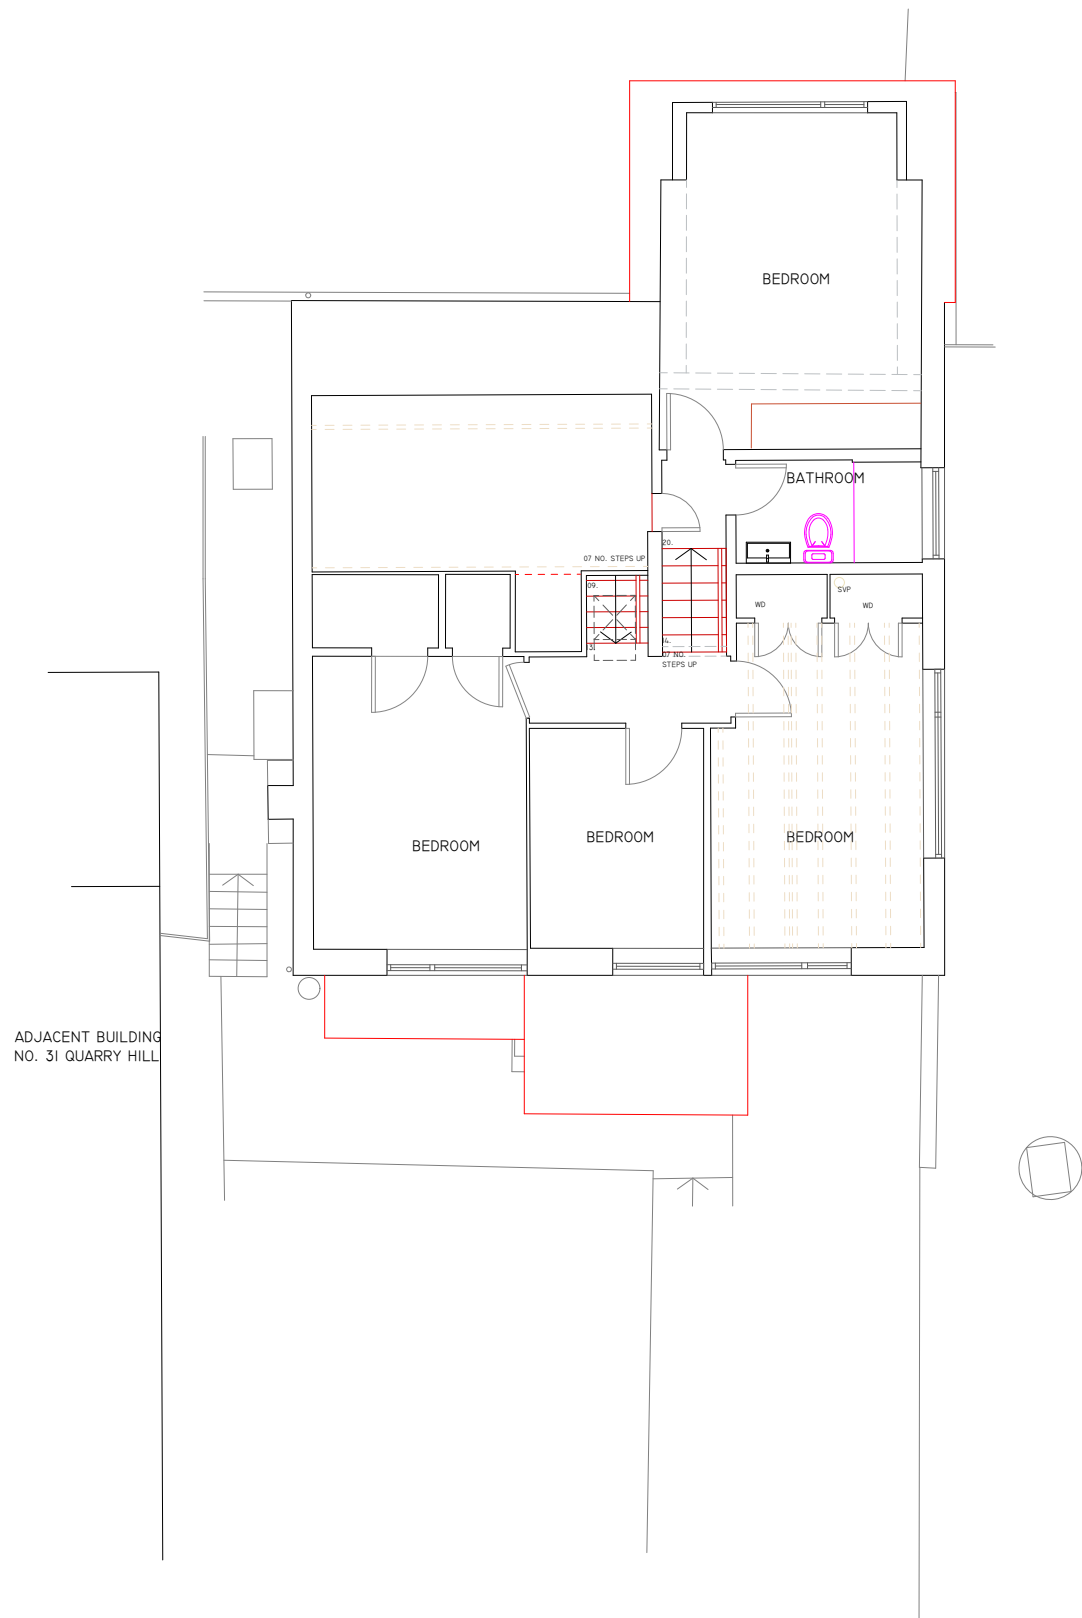


Proposed Layout

Scale 1 : 100 2000mm

Ground Floor

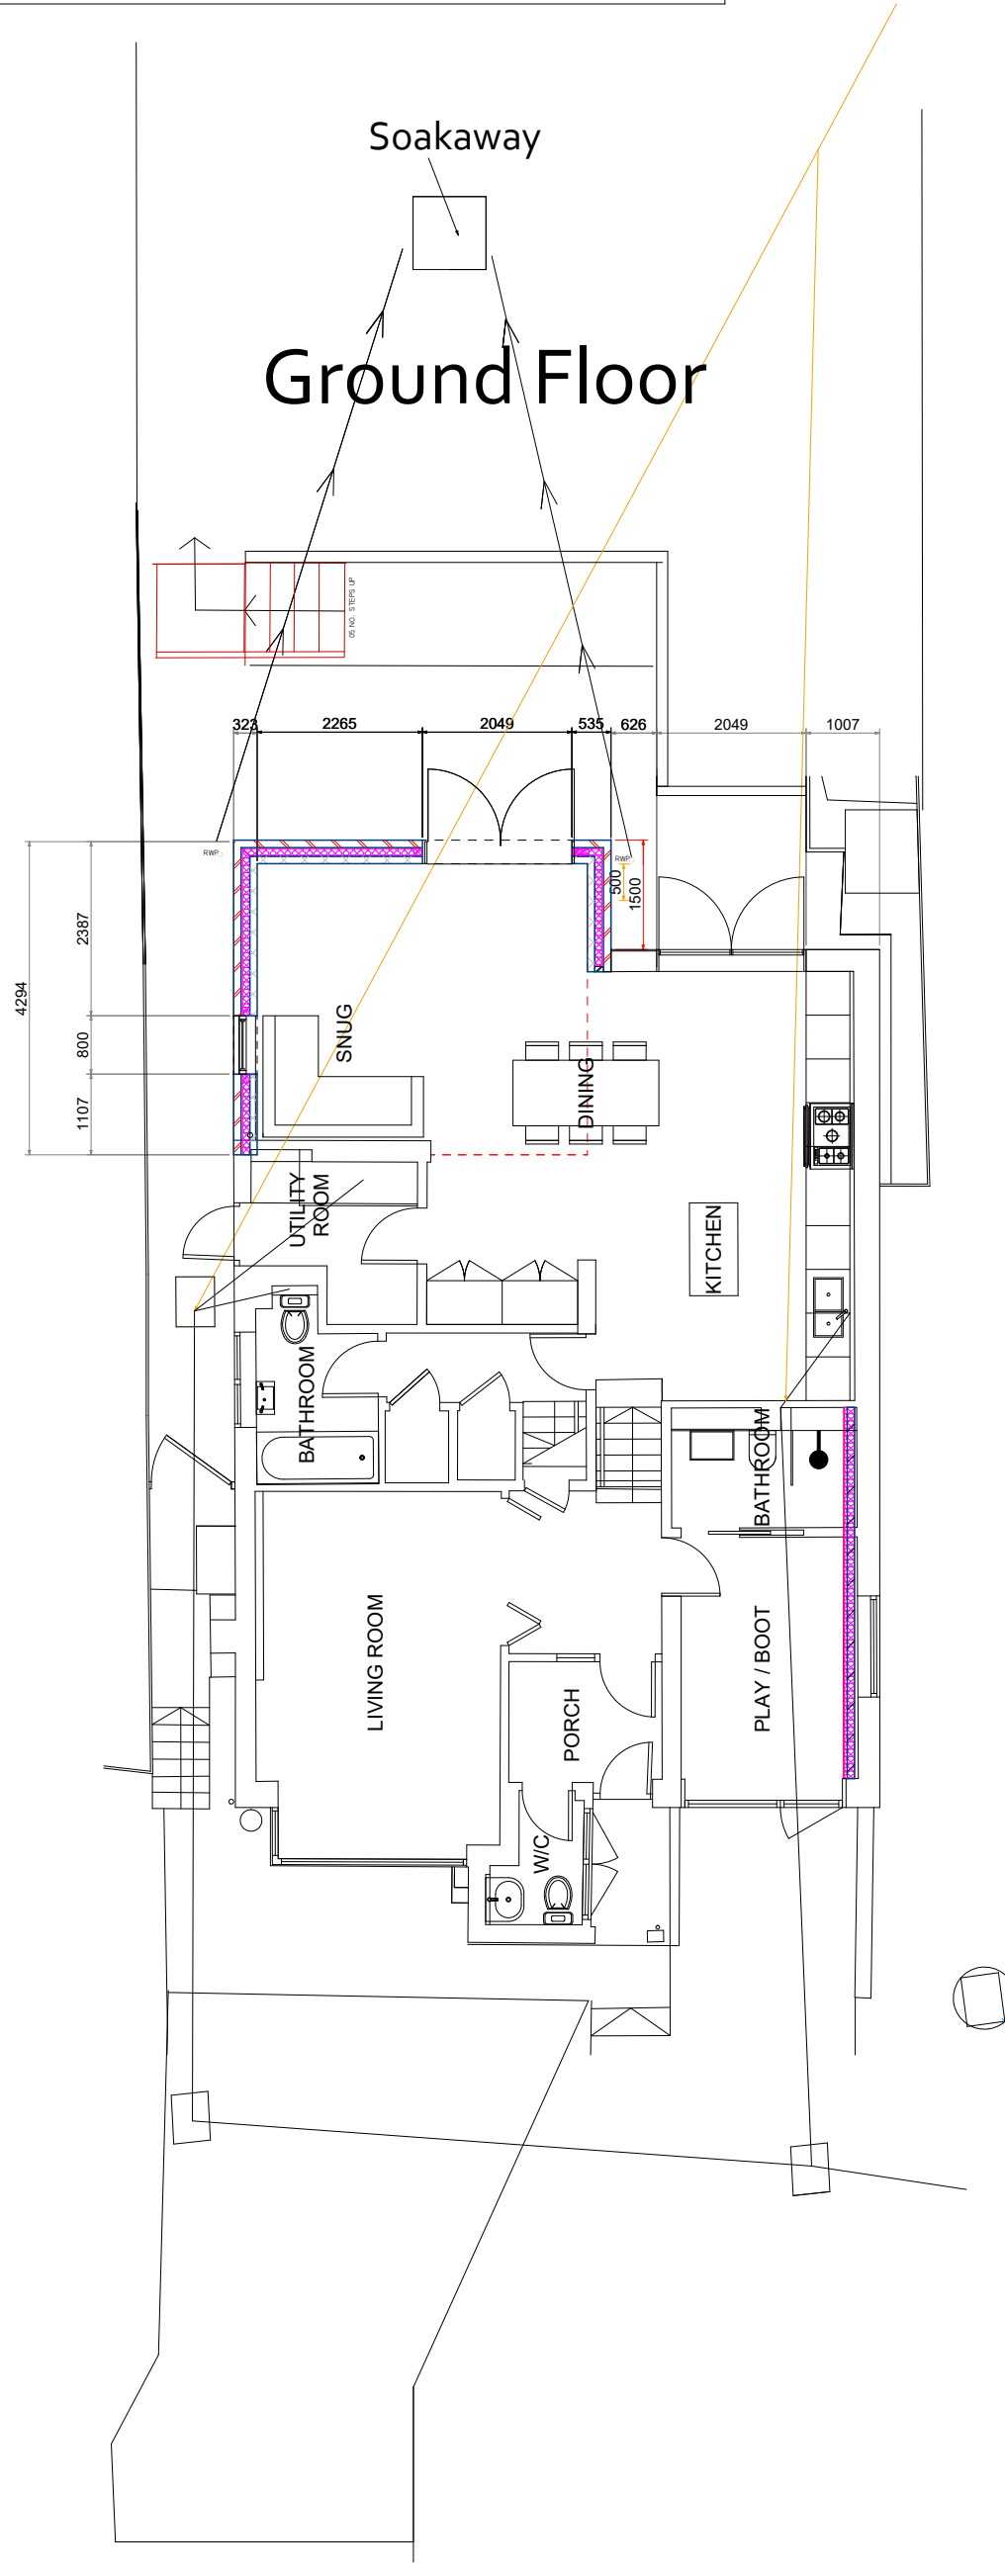

First Floor

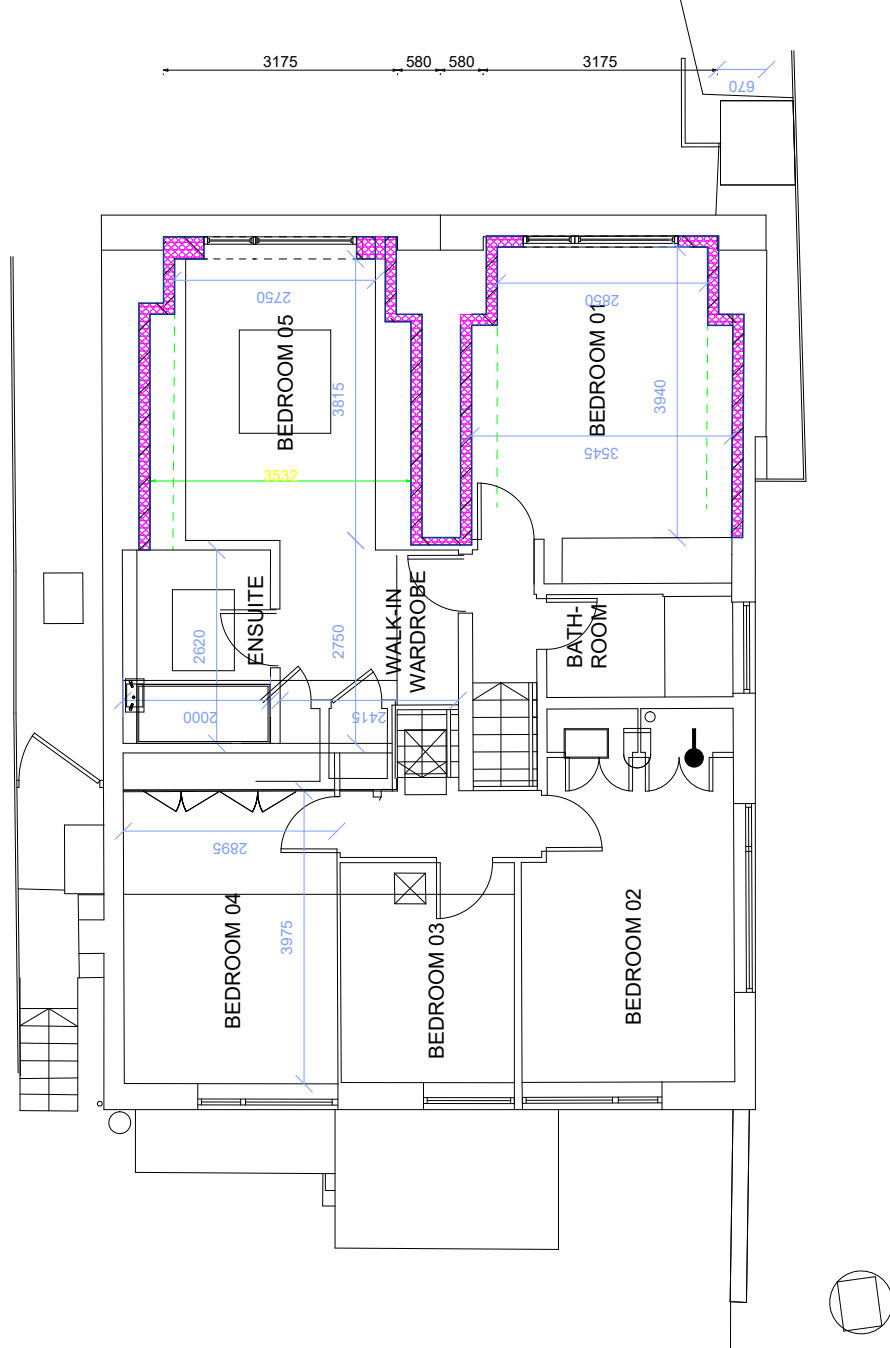

Photographic Survey



THIS IS NOT A WORKING DRAWING.
The information provided is either for client information, planning consideration or shows compliance under the building regulations. It does not purport to provide all the information necessary to carry out construction works and could be subject to variation in detail.
ALL MEASUREMENTS TO BE CHECKED ON SITE
NOTE: FITMENT SUPPLIERS SHOULD TAKE SITE MEASUREMENTS
Prior to commencement of work on site, dimensions and particulars should be checked and any discrepancies reported immediately to Jones projects Architectural DO NOT SCALE.

Client - Mr & Mrs Malcolm

Address - 30 QUARRY HILL,
HAYWARDS HEATH,
WEST SUSSEX,
RH16 1NQ

Page Size - A1 2000mm

