


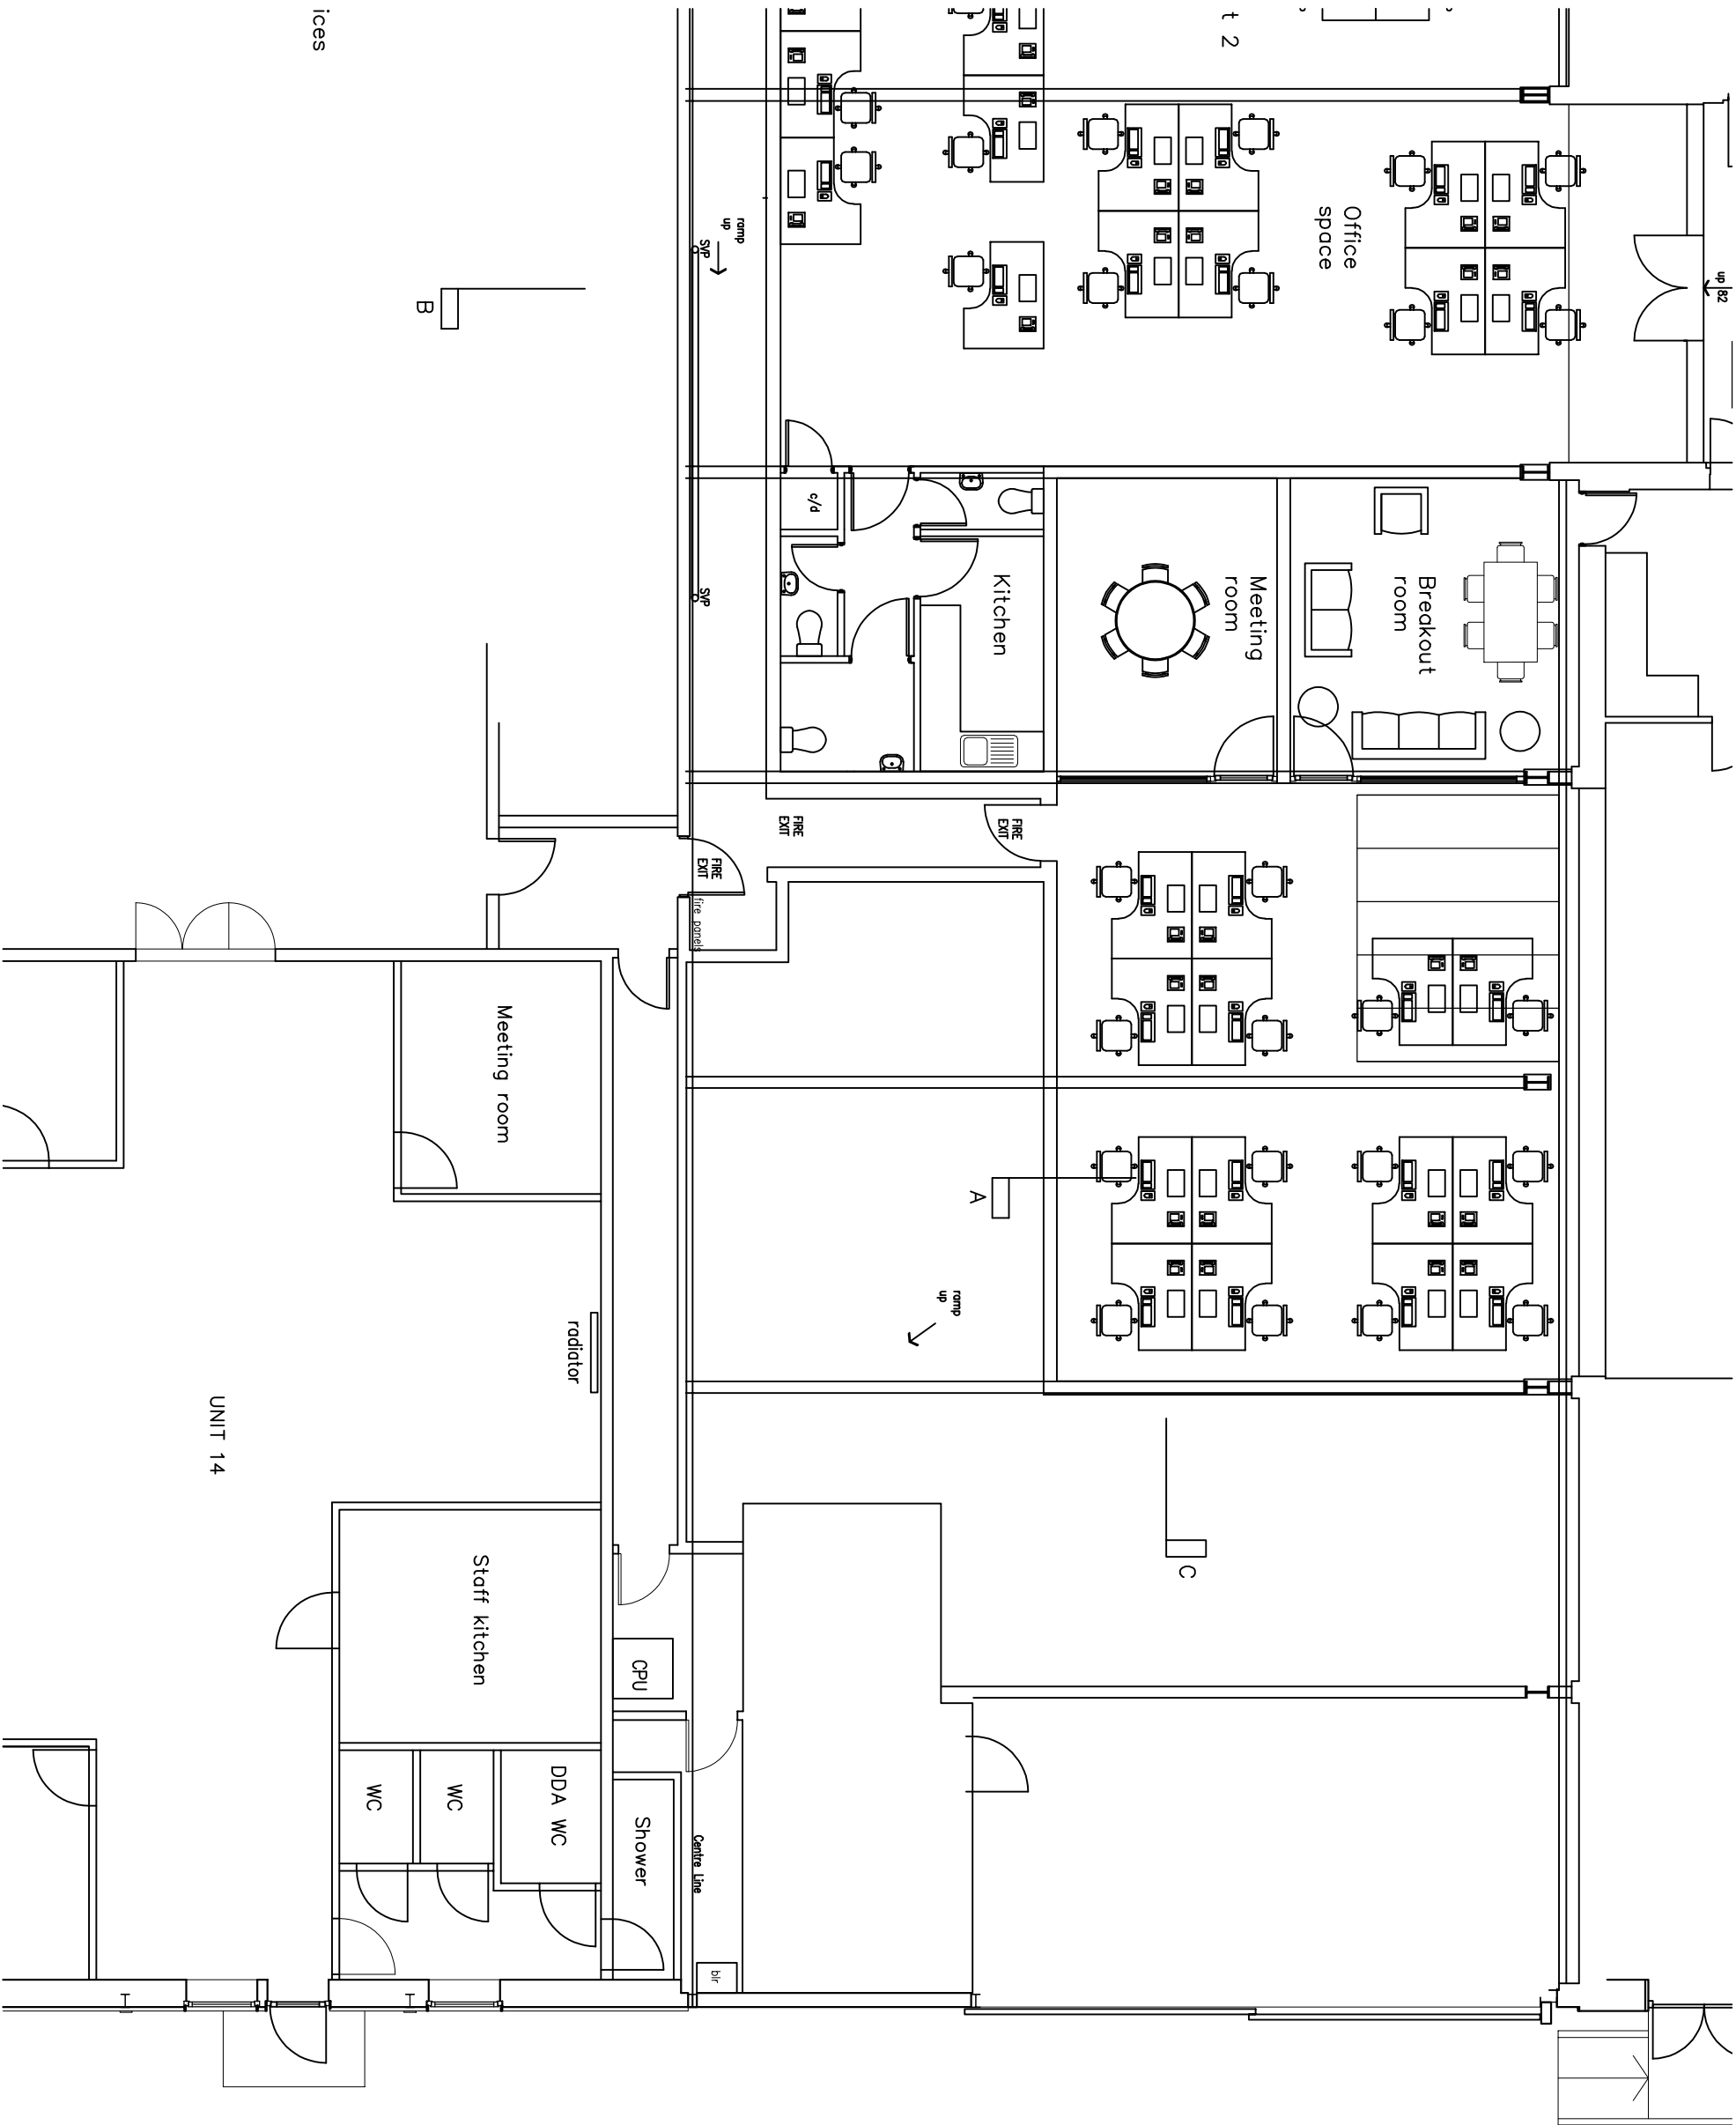

ices

rev.	date

These drawings should be approved by Local Authority Building Control or other appropriate checking Authority prior to commencement of the work.
No dimensions to be scaled from this drawing.
This drawing is copyright.

client

Jeremy Ventham

project

Danworth Farm
Hursperpoint

drawing

Existing Plan

scale	1:100@A3	date	02.12.25
drom	CH		


9 Kemton Road
Hove, East Sussex
BN3 9TC
tel: 01273 298217
fax: 01273 298217
e-mail: info@clairehailghassociates.com



Claire Hailgh
Associates Ltd

1 metre @ 1:100 on A3

10 metres @ 1:100 on A3

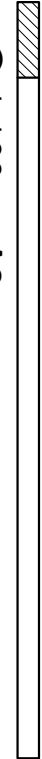

CH 1312 /002

rev.