


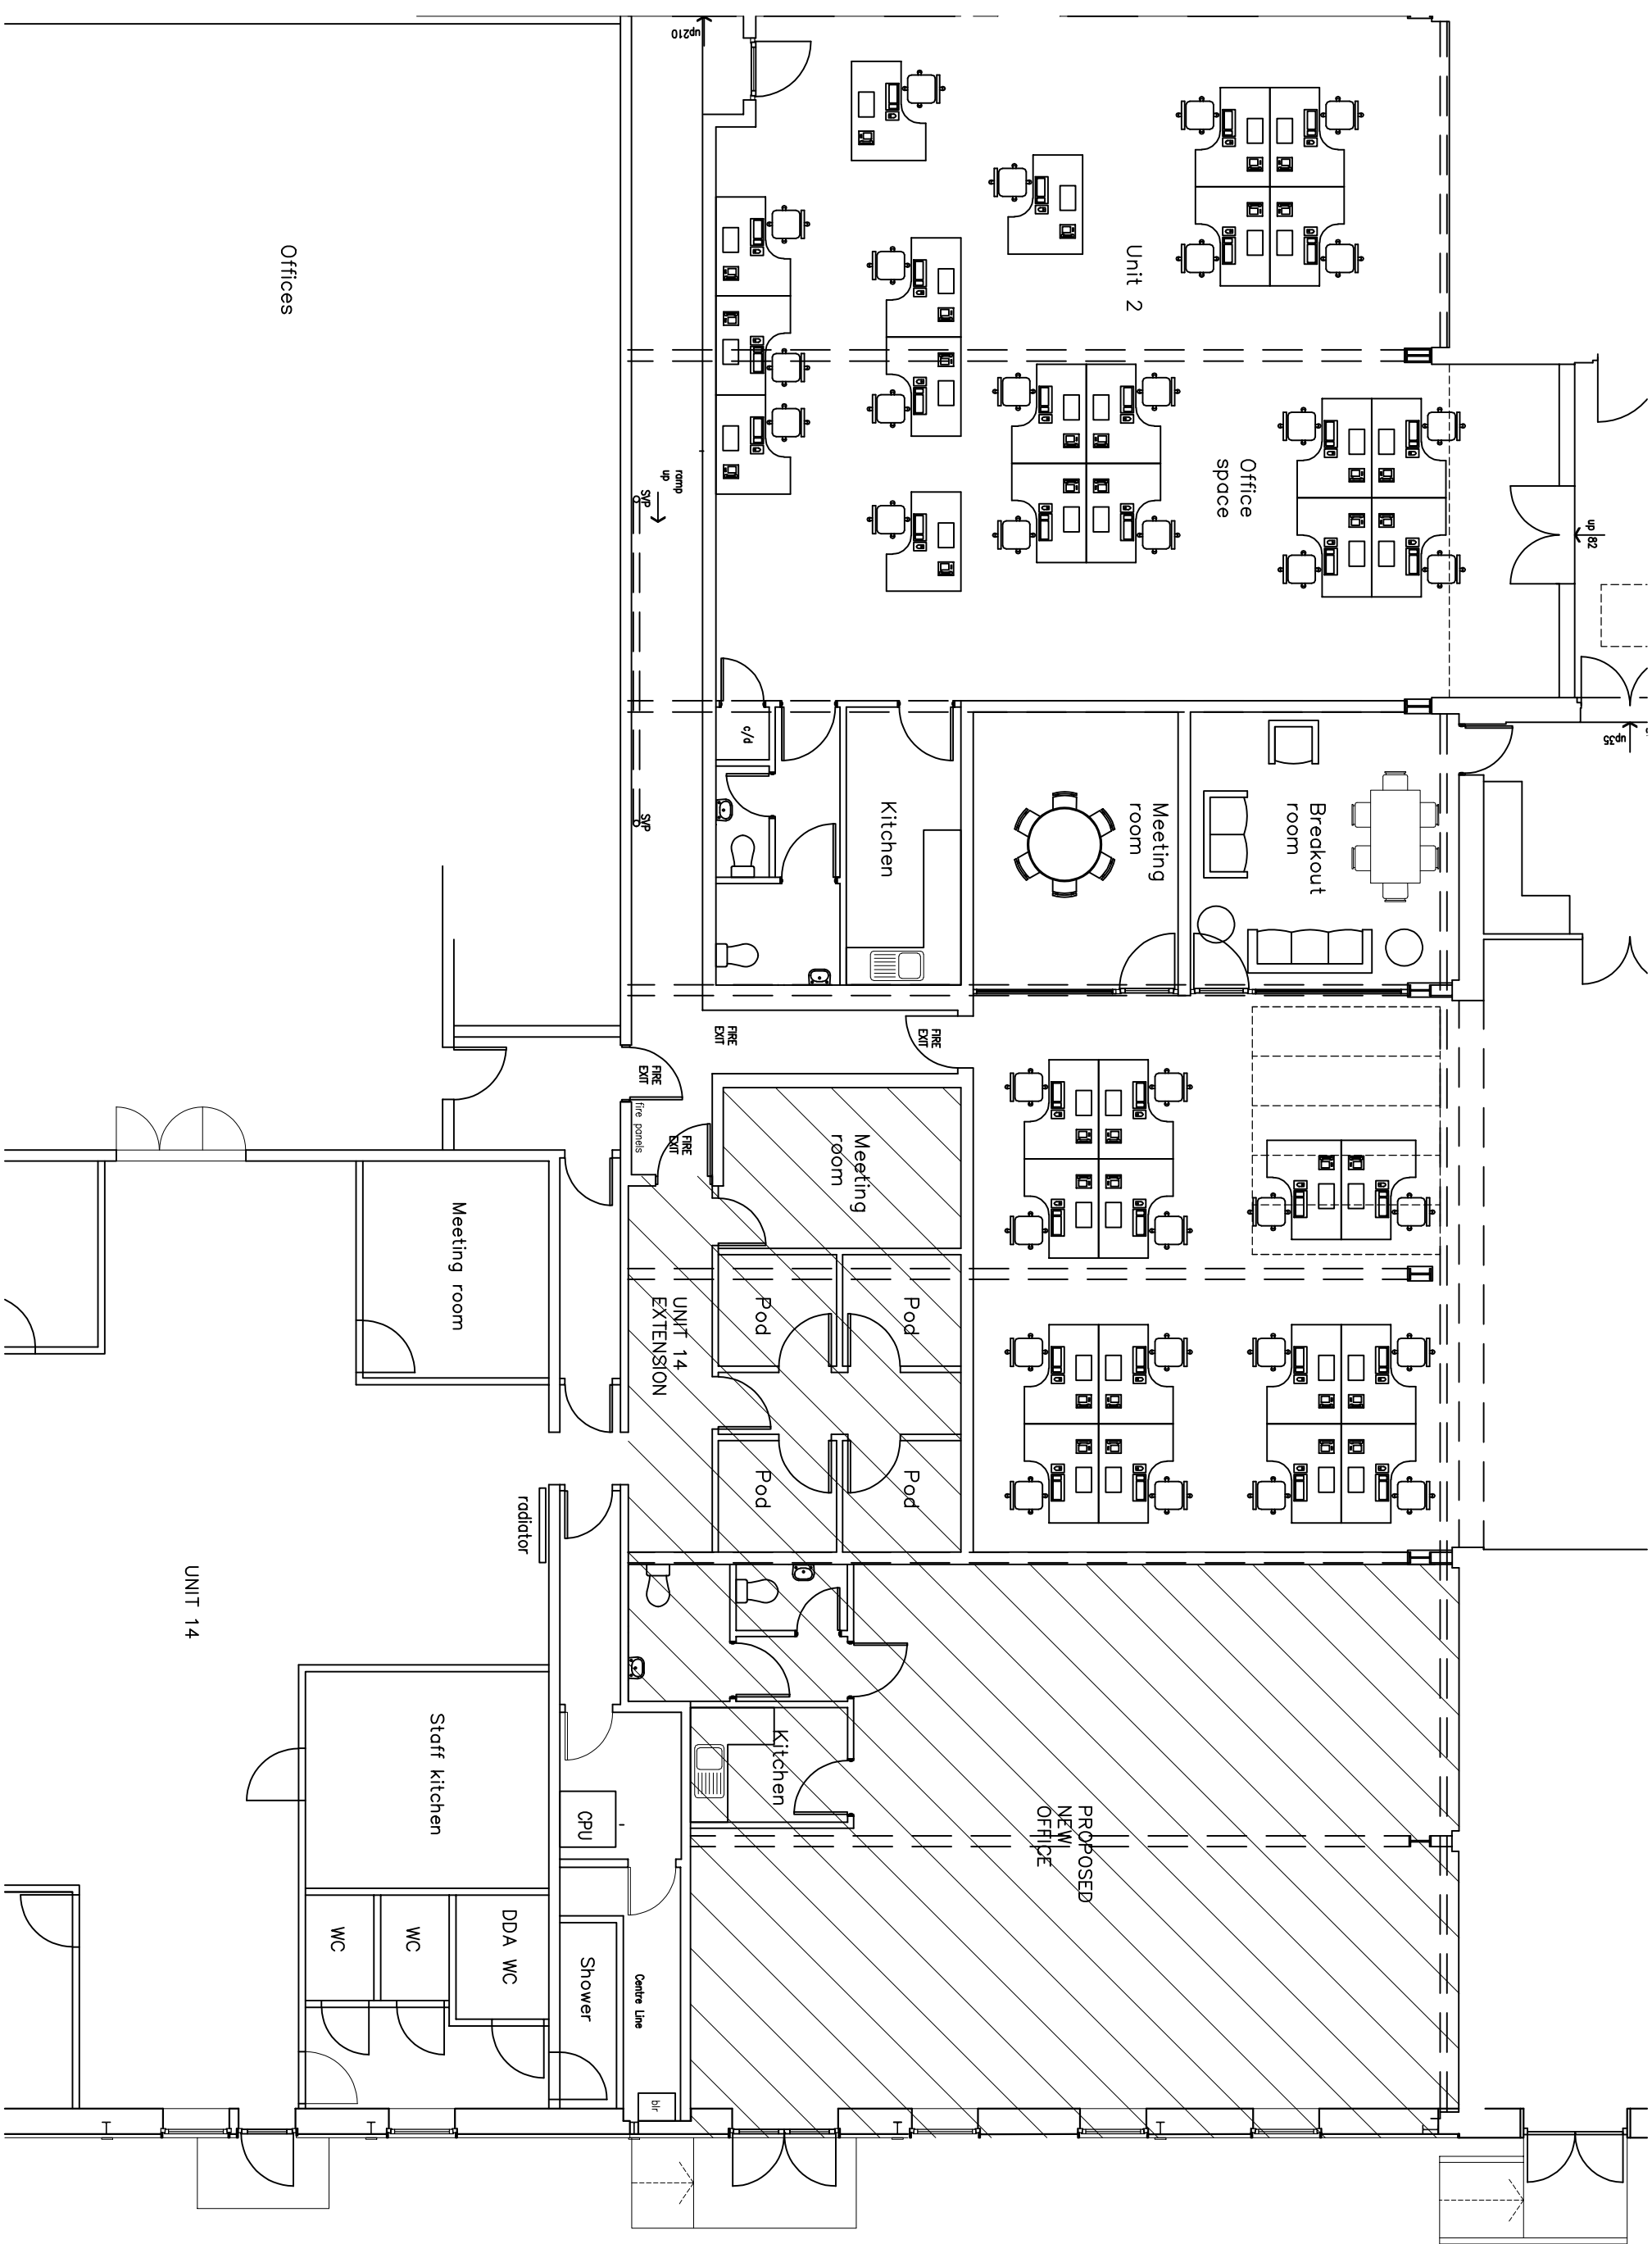

Offices

1 metre @ 1:100 on A3

10 metres @ 1:100 on A3

| rev. | date |
|------|------|
|      |      |

These drawings should be approved by Local Authority Building Control or other appropriate checking Authority prior to commencement of the work.  
No dimensions to be scaled from this drawing.  
This drawing is copyright.

client

Jeremy Ventham

project

Danworth Farm  
Hursipierpoint

drawing

Proposed Plans

|       |          |      |          |
|-------|----------|------|----------|
| scale | 1:100@A3 | date | 22.01.25 |
| drom  | CH       |      |          |

9 Kenton Road  
Hove, East Sussex  
BN3 9TC  
tel: 01 273 398317  
fax: 01 273 398317  
e-mail: info@clairehaighassociates.com



CH 1312 /005

rev.