


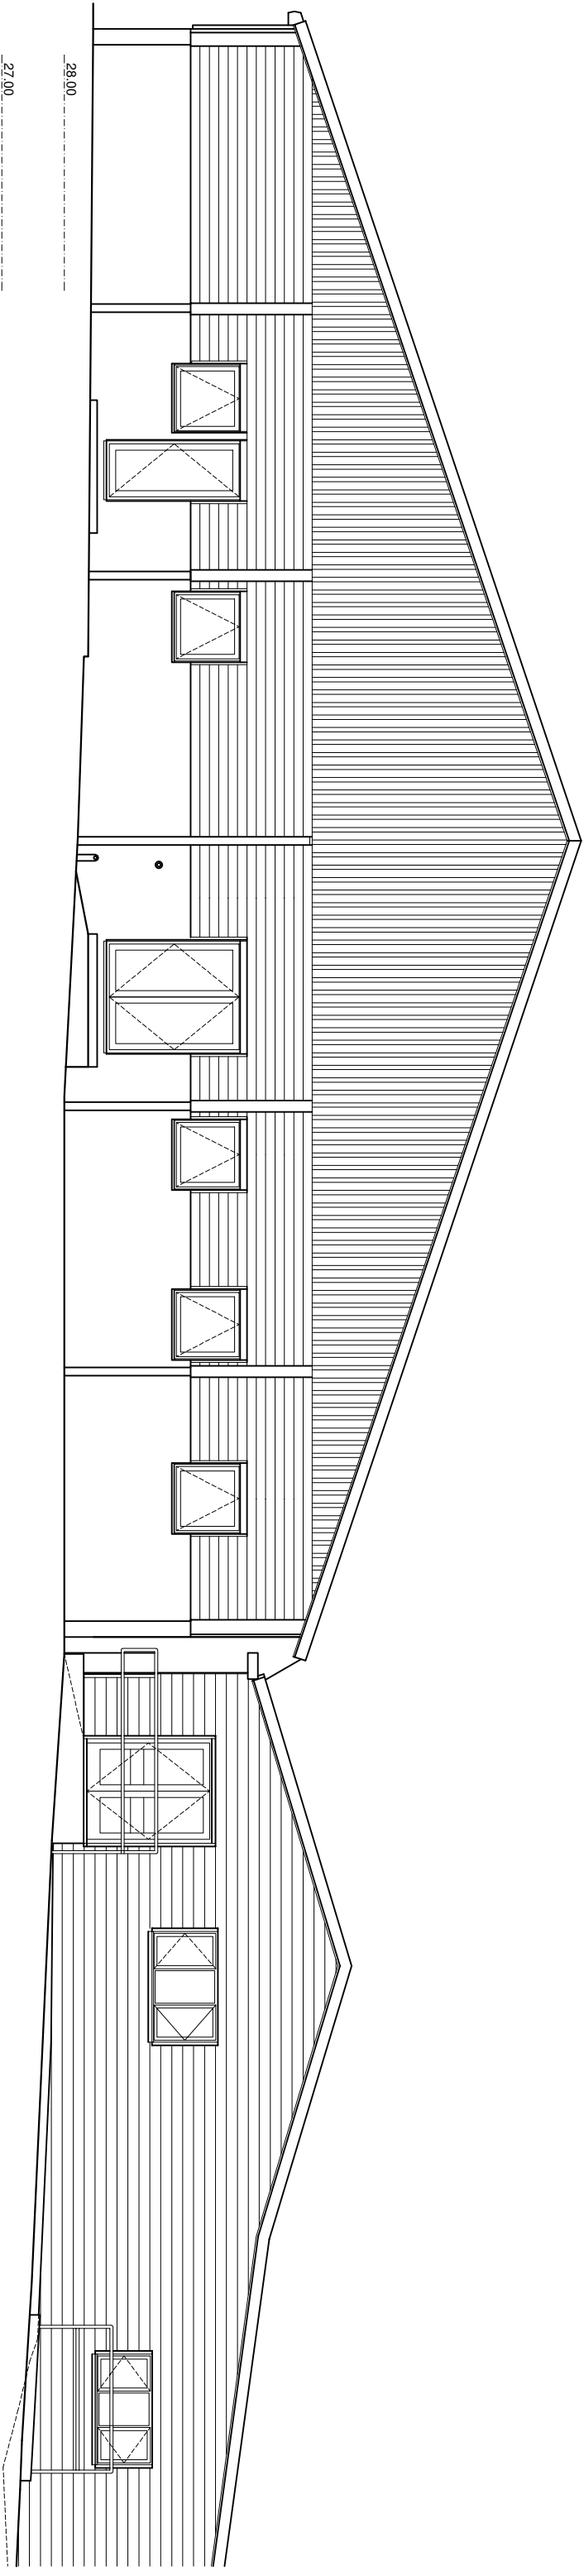

27.00

28.00

SIDE (EAST) ELEVATION

10 metres @ 1:100 on A3

1 metre @ 1:100 on A3

rev.	date
------	------

These drawings should be approved by Local Authority Building Control or other appropriate checking Authority prior to commencement of the work.

No dimensions to be scaled from this drawing.
All dimensions to be checked on site.
This drawing is copyright.

Client

Jeremy Ventham

Project

Danworth Farm
Hurslipierpoint

Drawing

Proposed East Elevation

scale	1:100@A3	date	22.10.24
drawn	CH		

9 Kemton Road
Horseshoe, East Sussex
BN15 9TC
tel: 01273 298317
fax: 01273 298317
e-mail: info@clairehalthassociates.com



Claire Halth
Associates Ltd

CH 1312 /007

rev.