


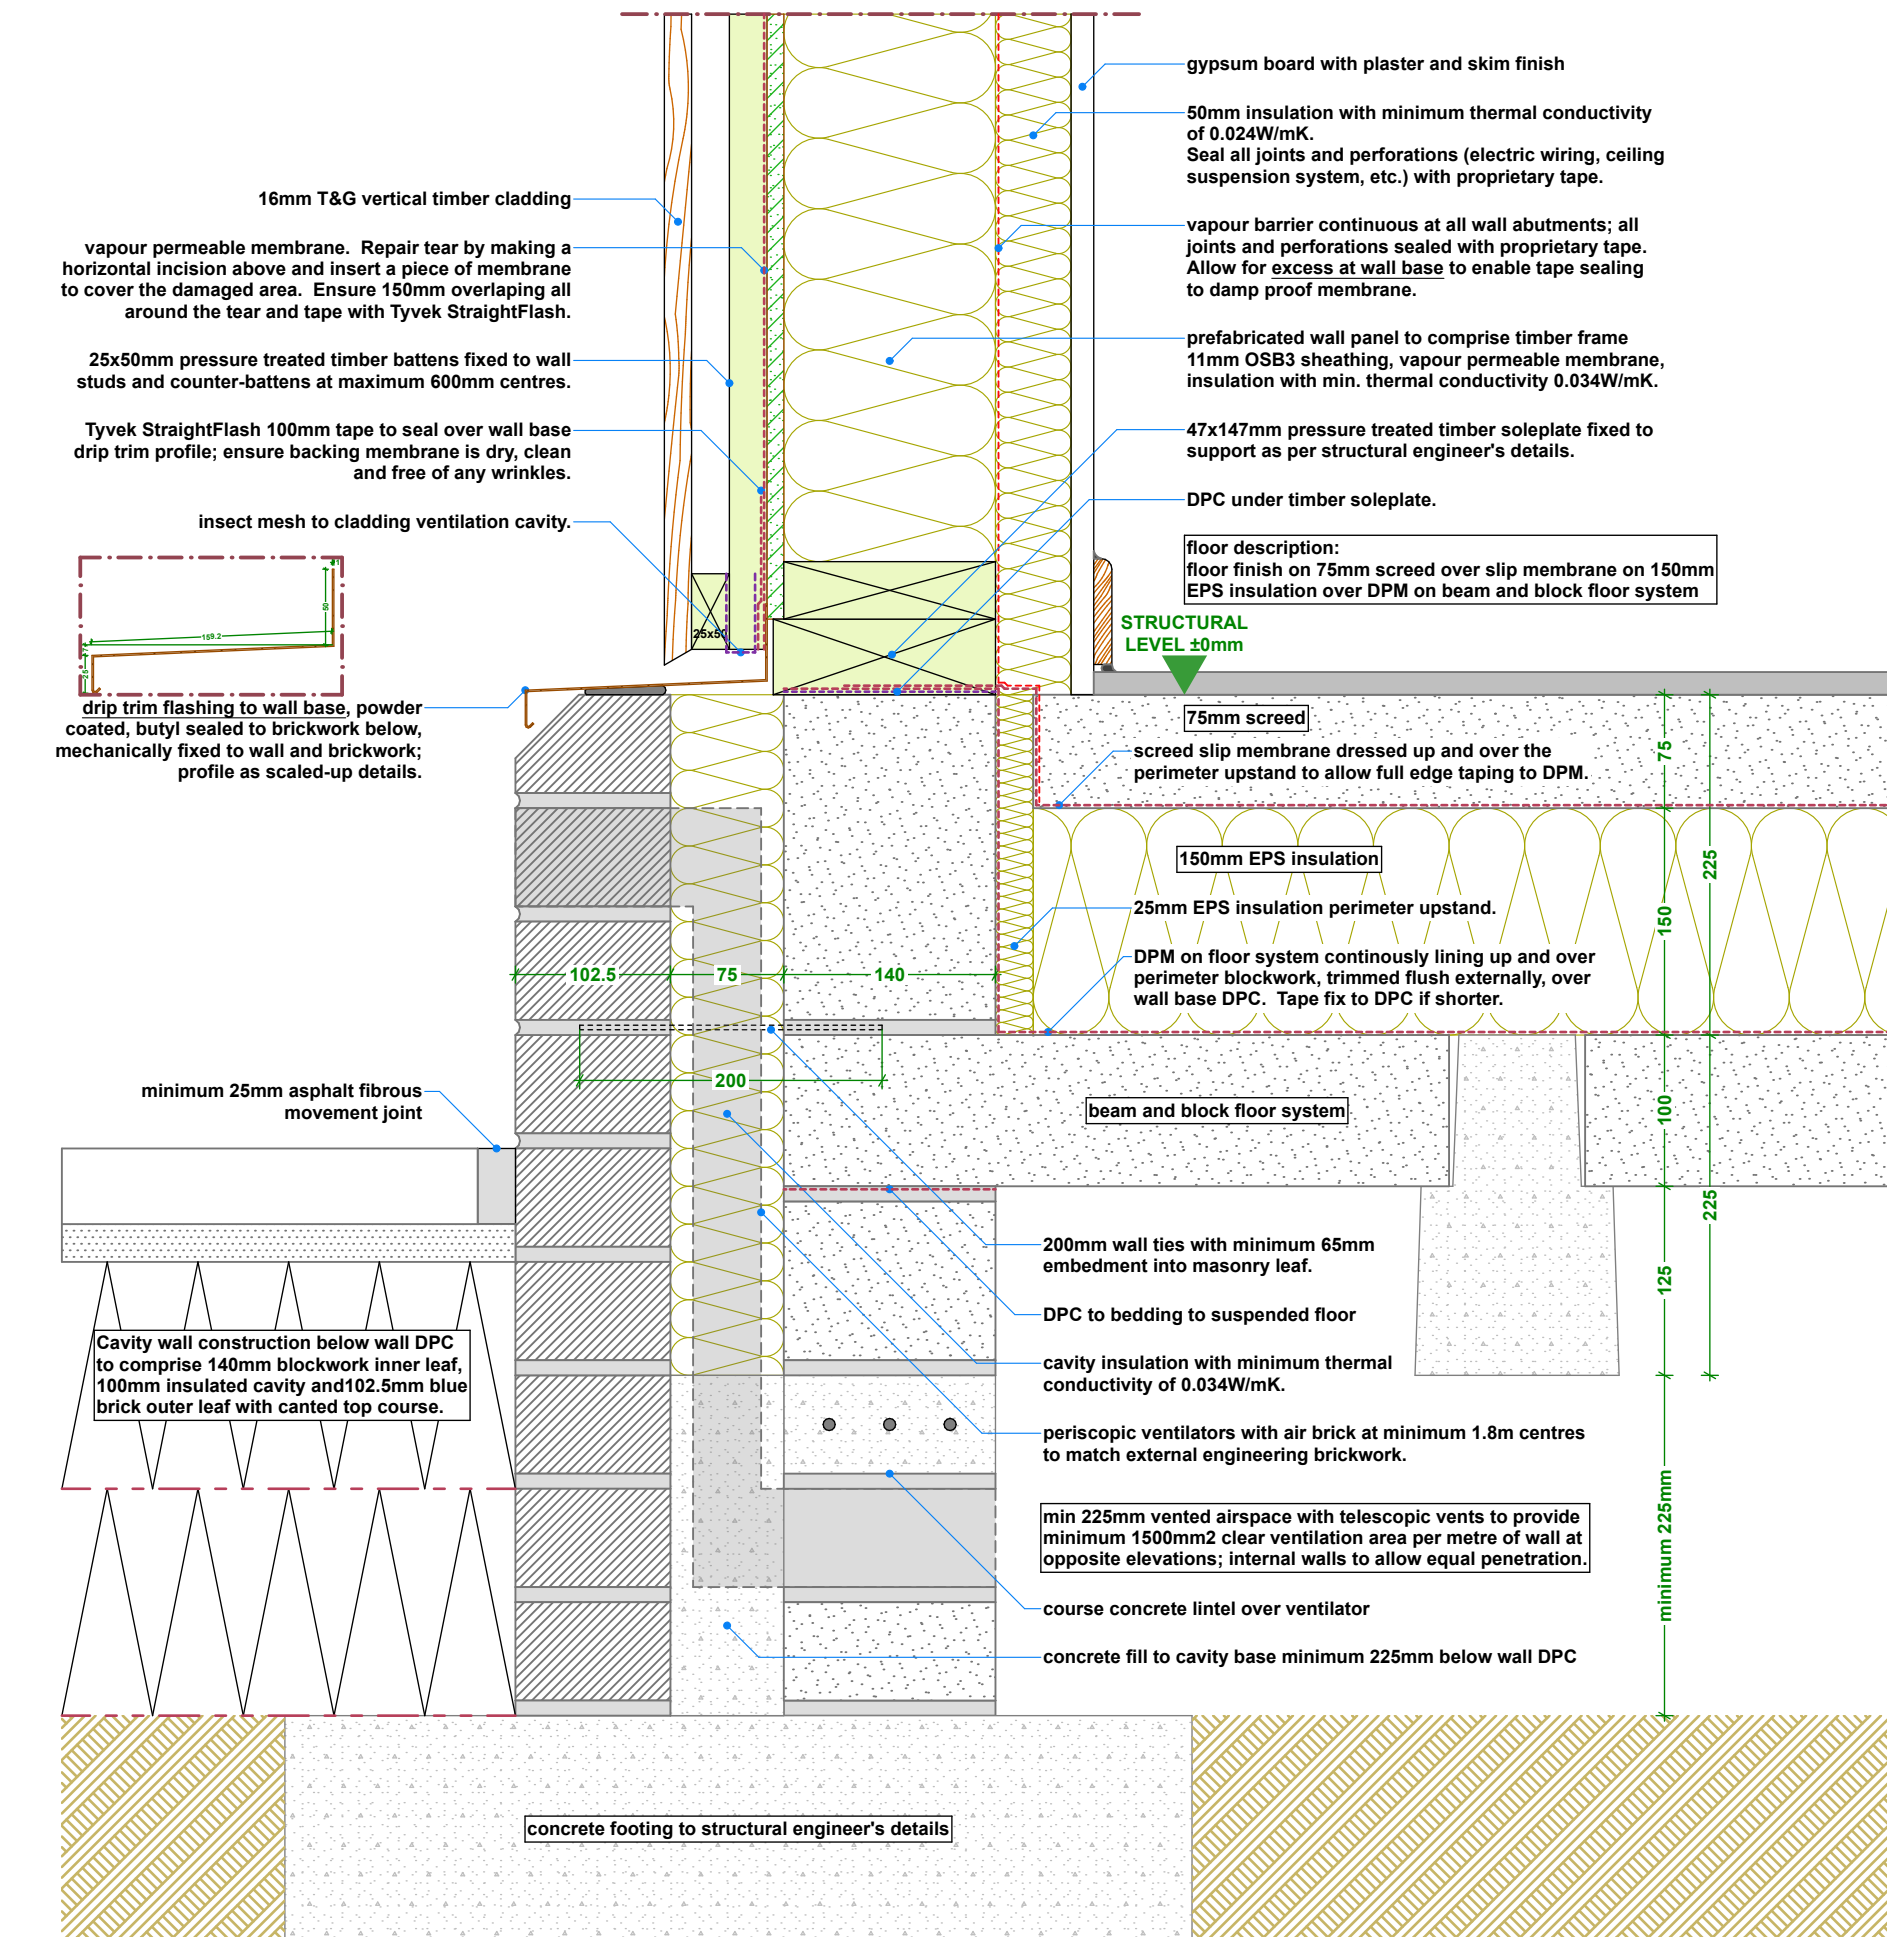

Revision number Drawn Date Chkd

TG ESCAPES
modular eco-buildings

Unit A, Dutton Road, Aldermans Green, Coventry, CV2 2LE
E info@tgescapes.co.uk W www.tgescapes.co.uk

Client : S&C Slatter
Project : Burgess Hill Centre for Outdoor Sport.
Northern Arc, Burgess Hill. BN6 9LE
Title : GA Details (Floor Junctions 1)
Status : B. REGS PRELIM

Scale : 1:5 at A3
Date : 15/08/2024
Drawn : HW
Checked : MG

Dwg No. : 108 Rev :