


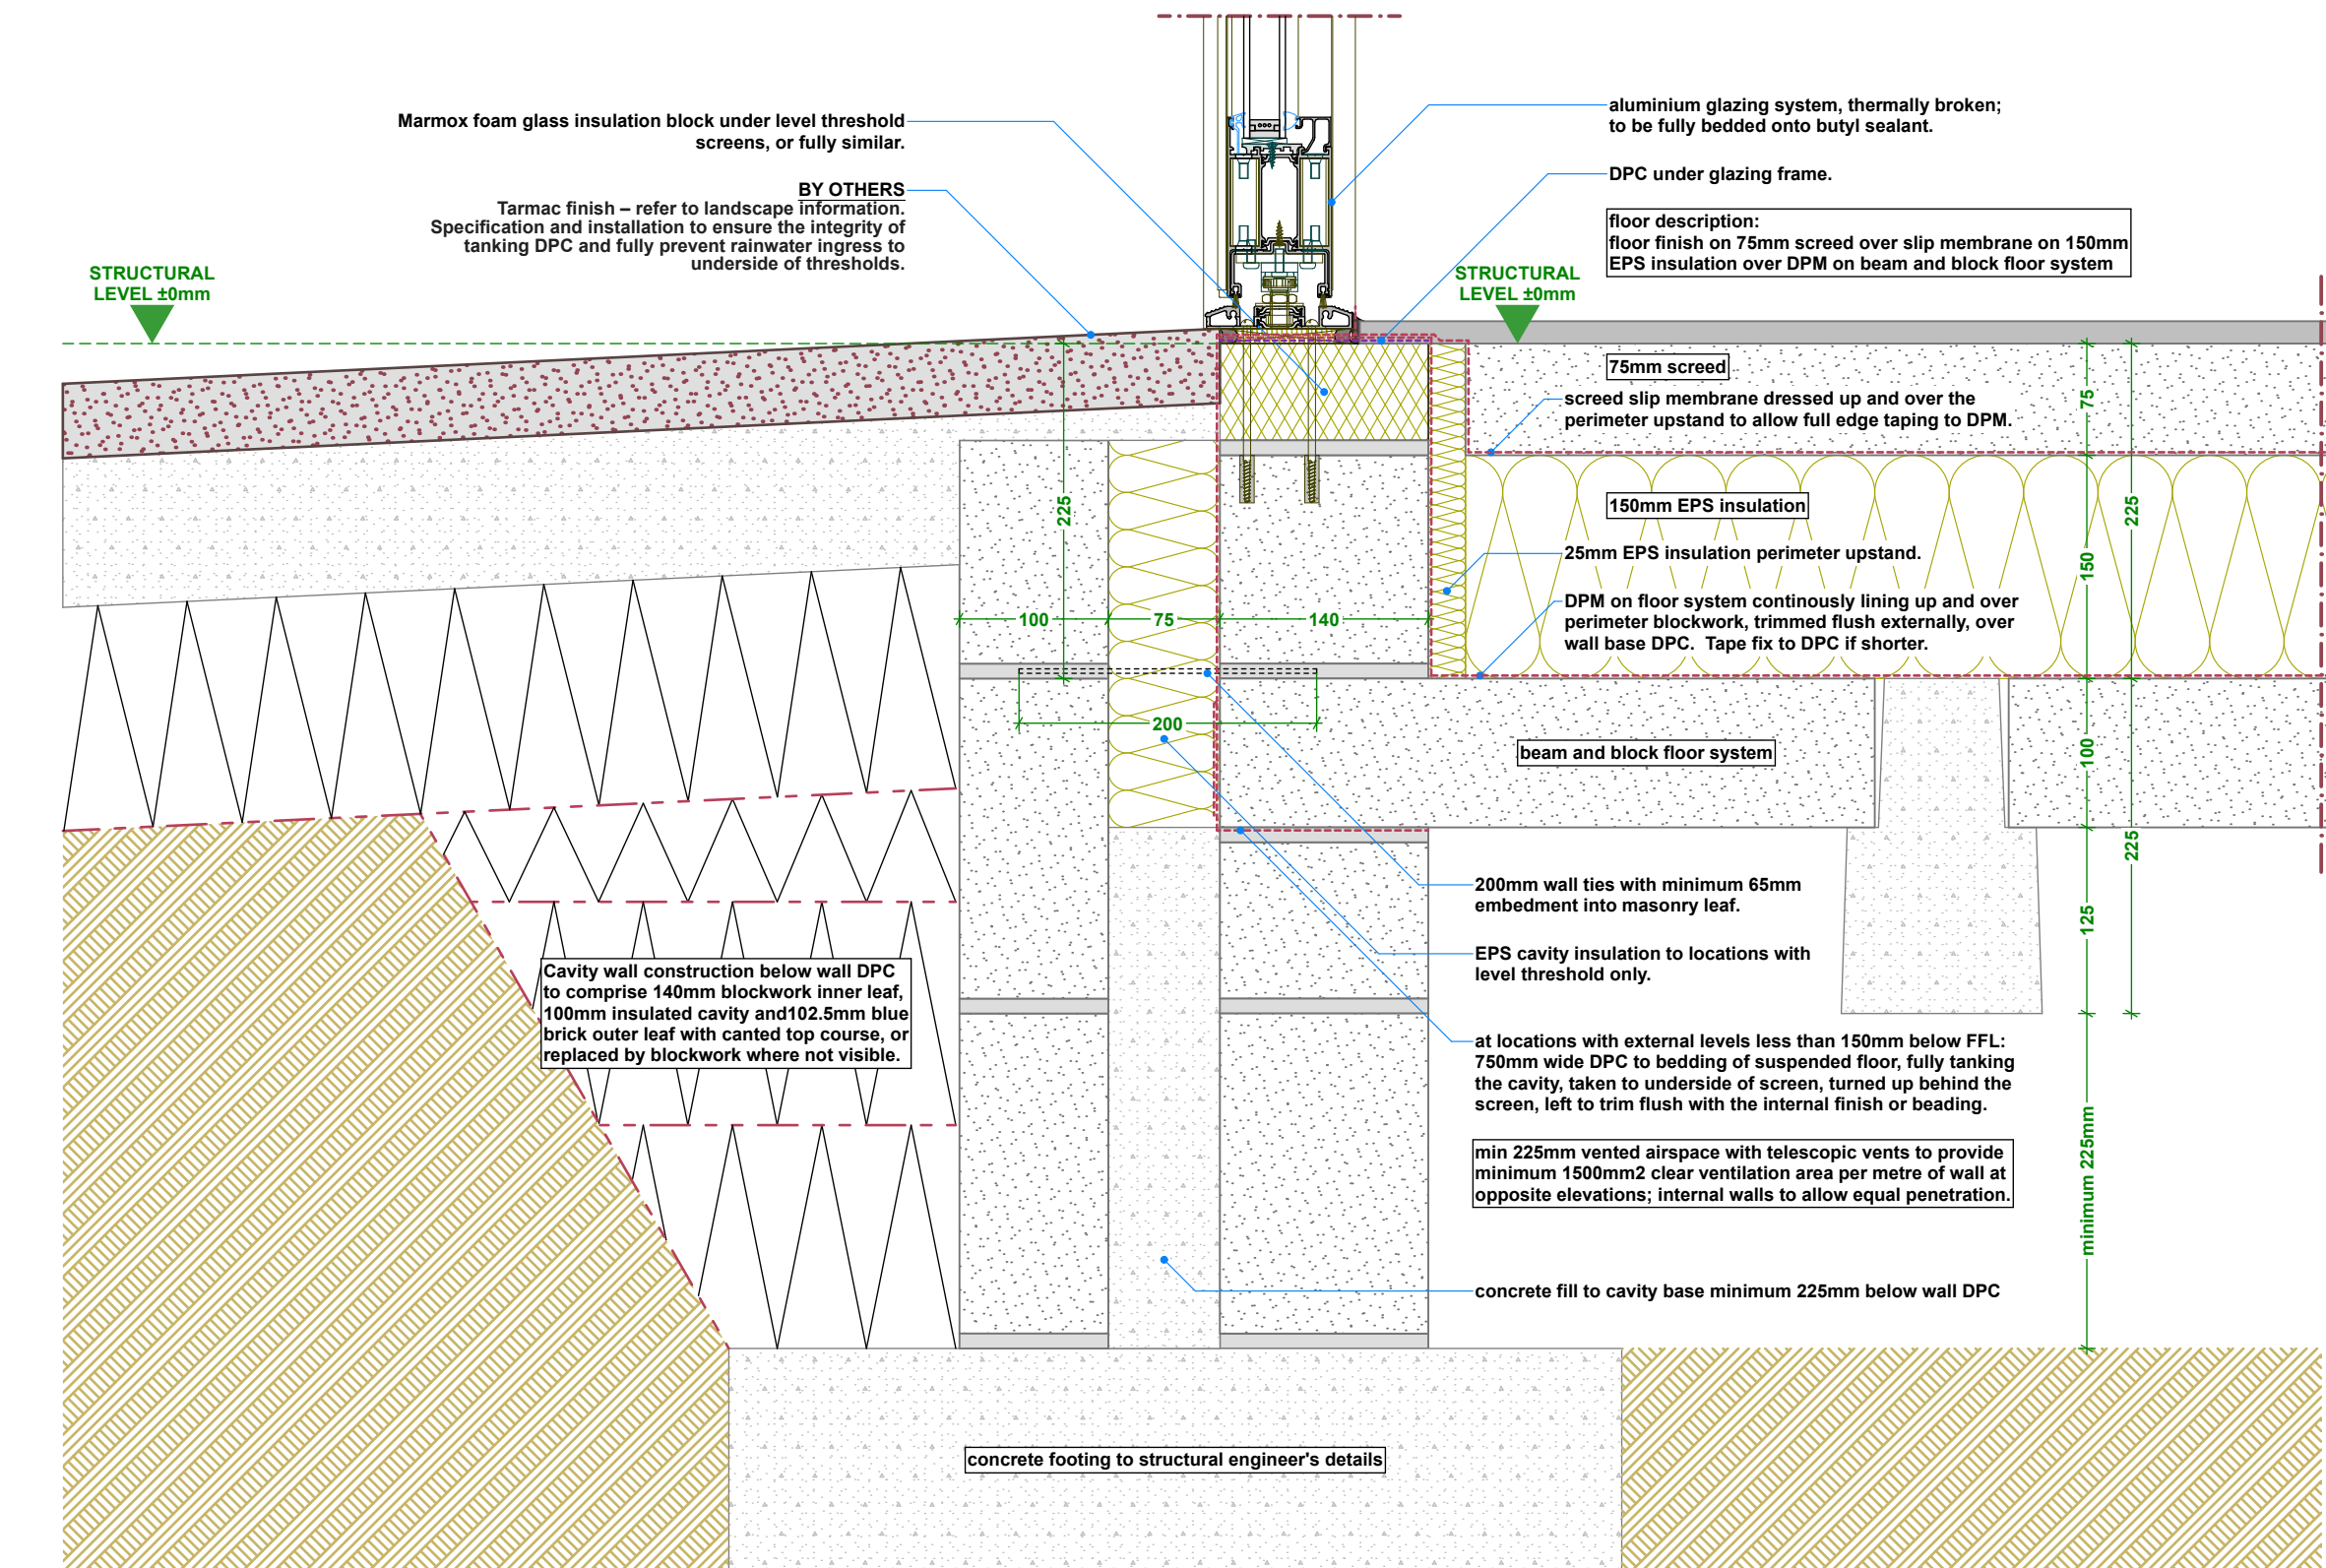

Note: All external ground level finishes by others.

TG ESCAPES
modular eco-buildings

Unit A, Dutton Road, Aldermans Green, Coventry, CV2 2LE
E info@tgescapes.co.uk W www.tgescapes.co.uk

Client : S&C Slatter
Project : Burgess Hill Centre for Outdoor Sport.
Northern Arc, Burgess Hill. BN6 9LE
Title : **Door ED-03 Sill Detail**
Status : B. REGS PRELIM

Scale : 1:5 at A3
Date : 15/08/2024
Drawn : HW
Checked : MG

Dwg No. : **164**
Rev :

Revision number

Drawn Date Chkd