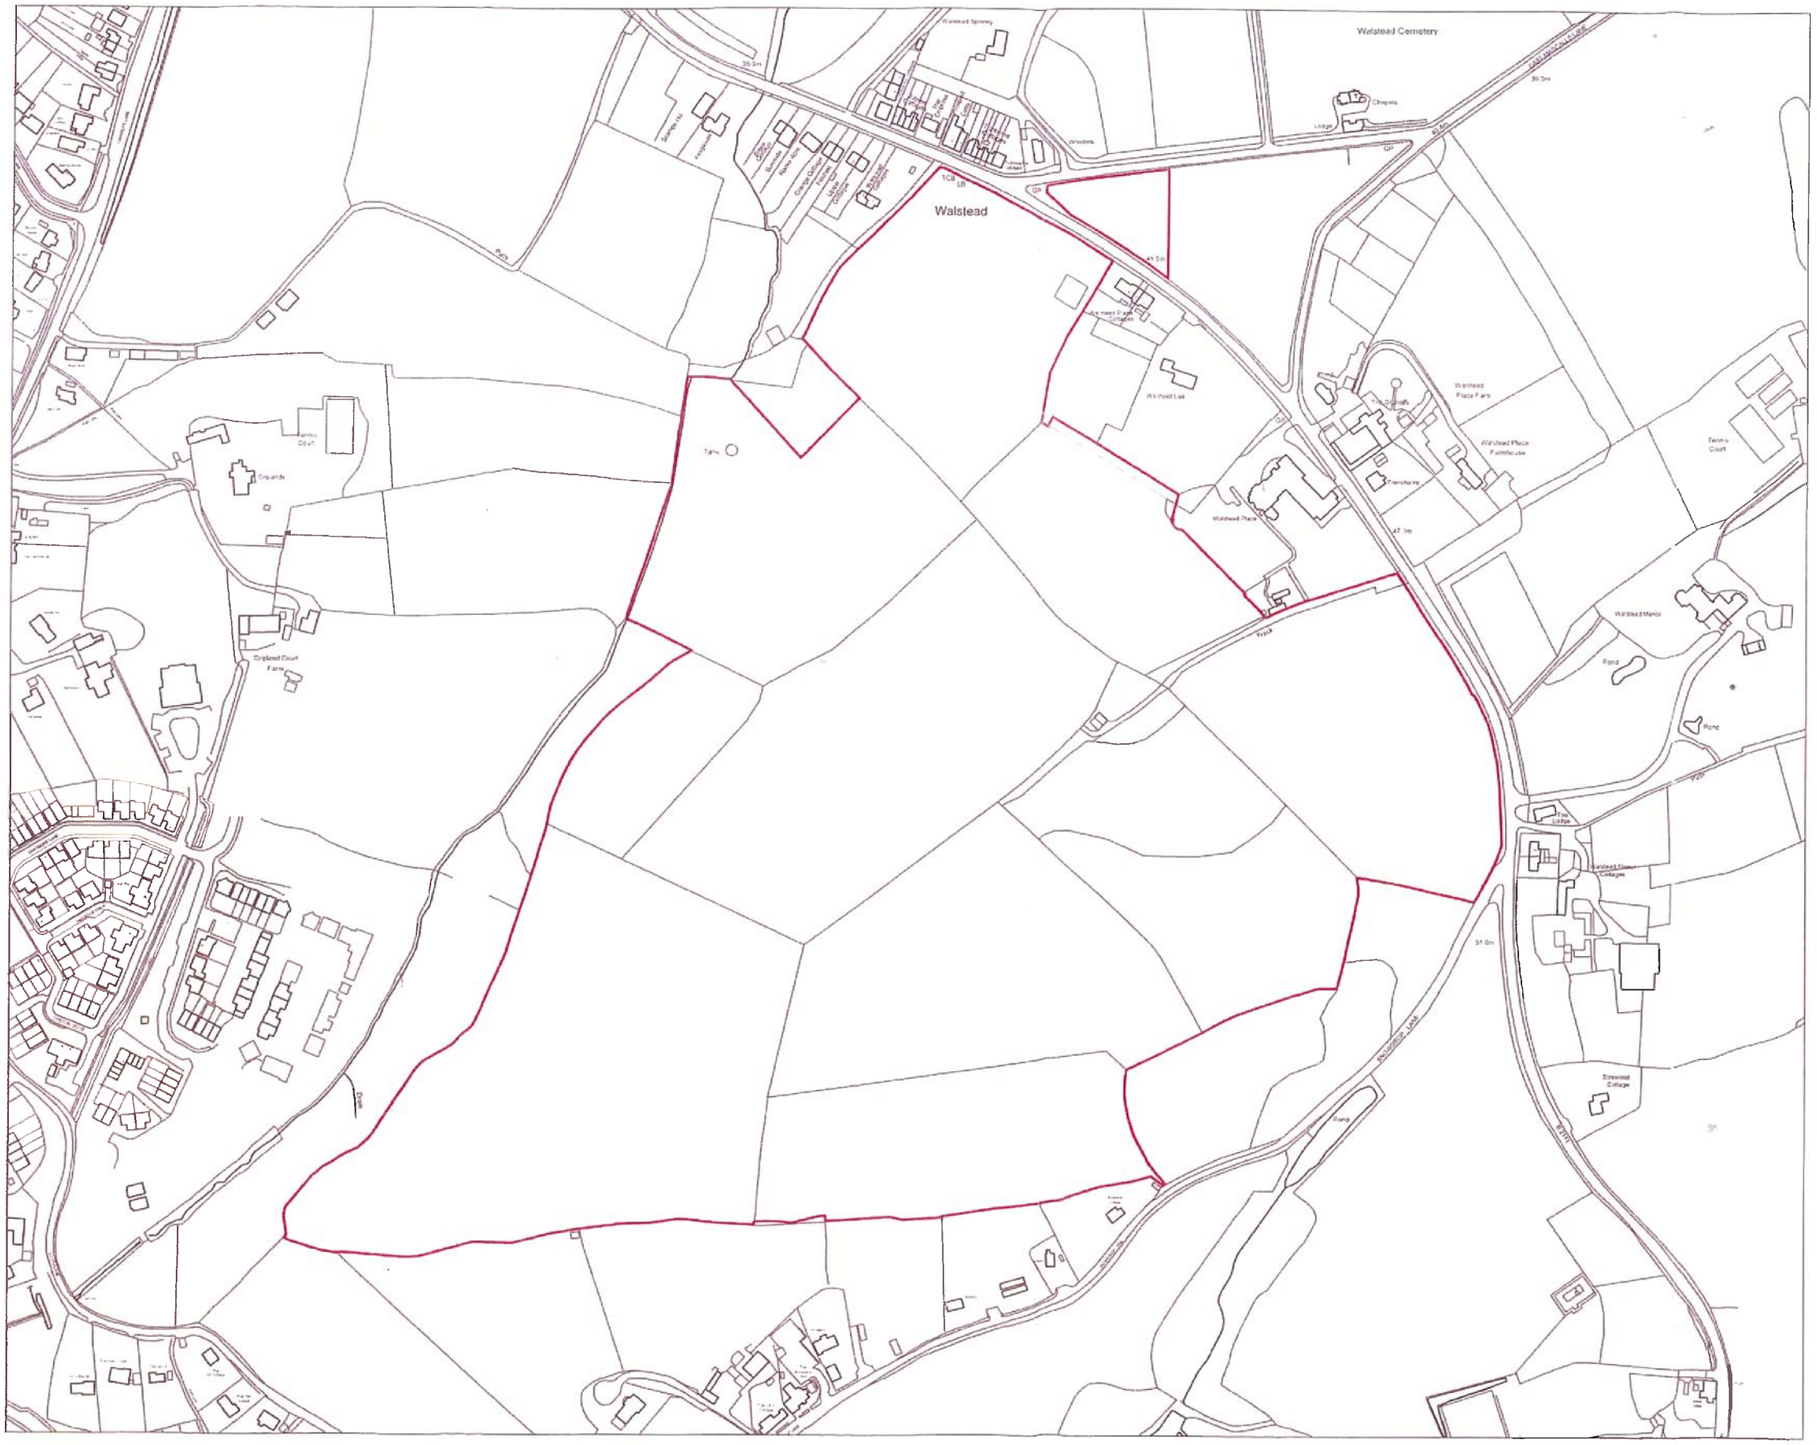

Wates Developments

Lindfield

Section 106 Plan

Scale 1:1250 @ A0

April 2017

OS data reproduced under licence 100023432