


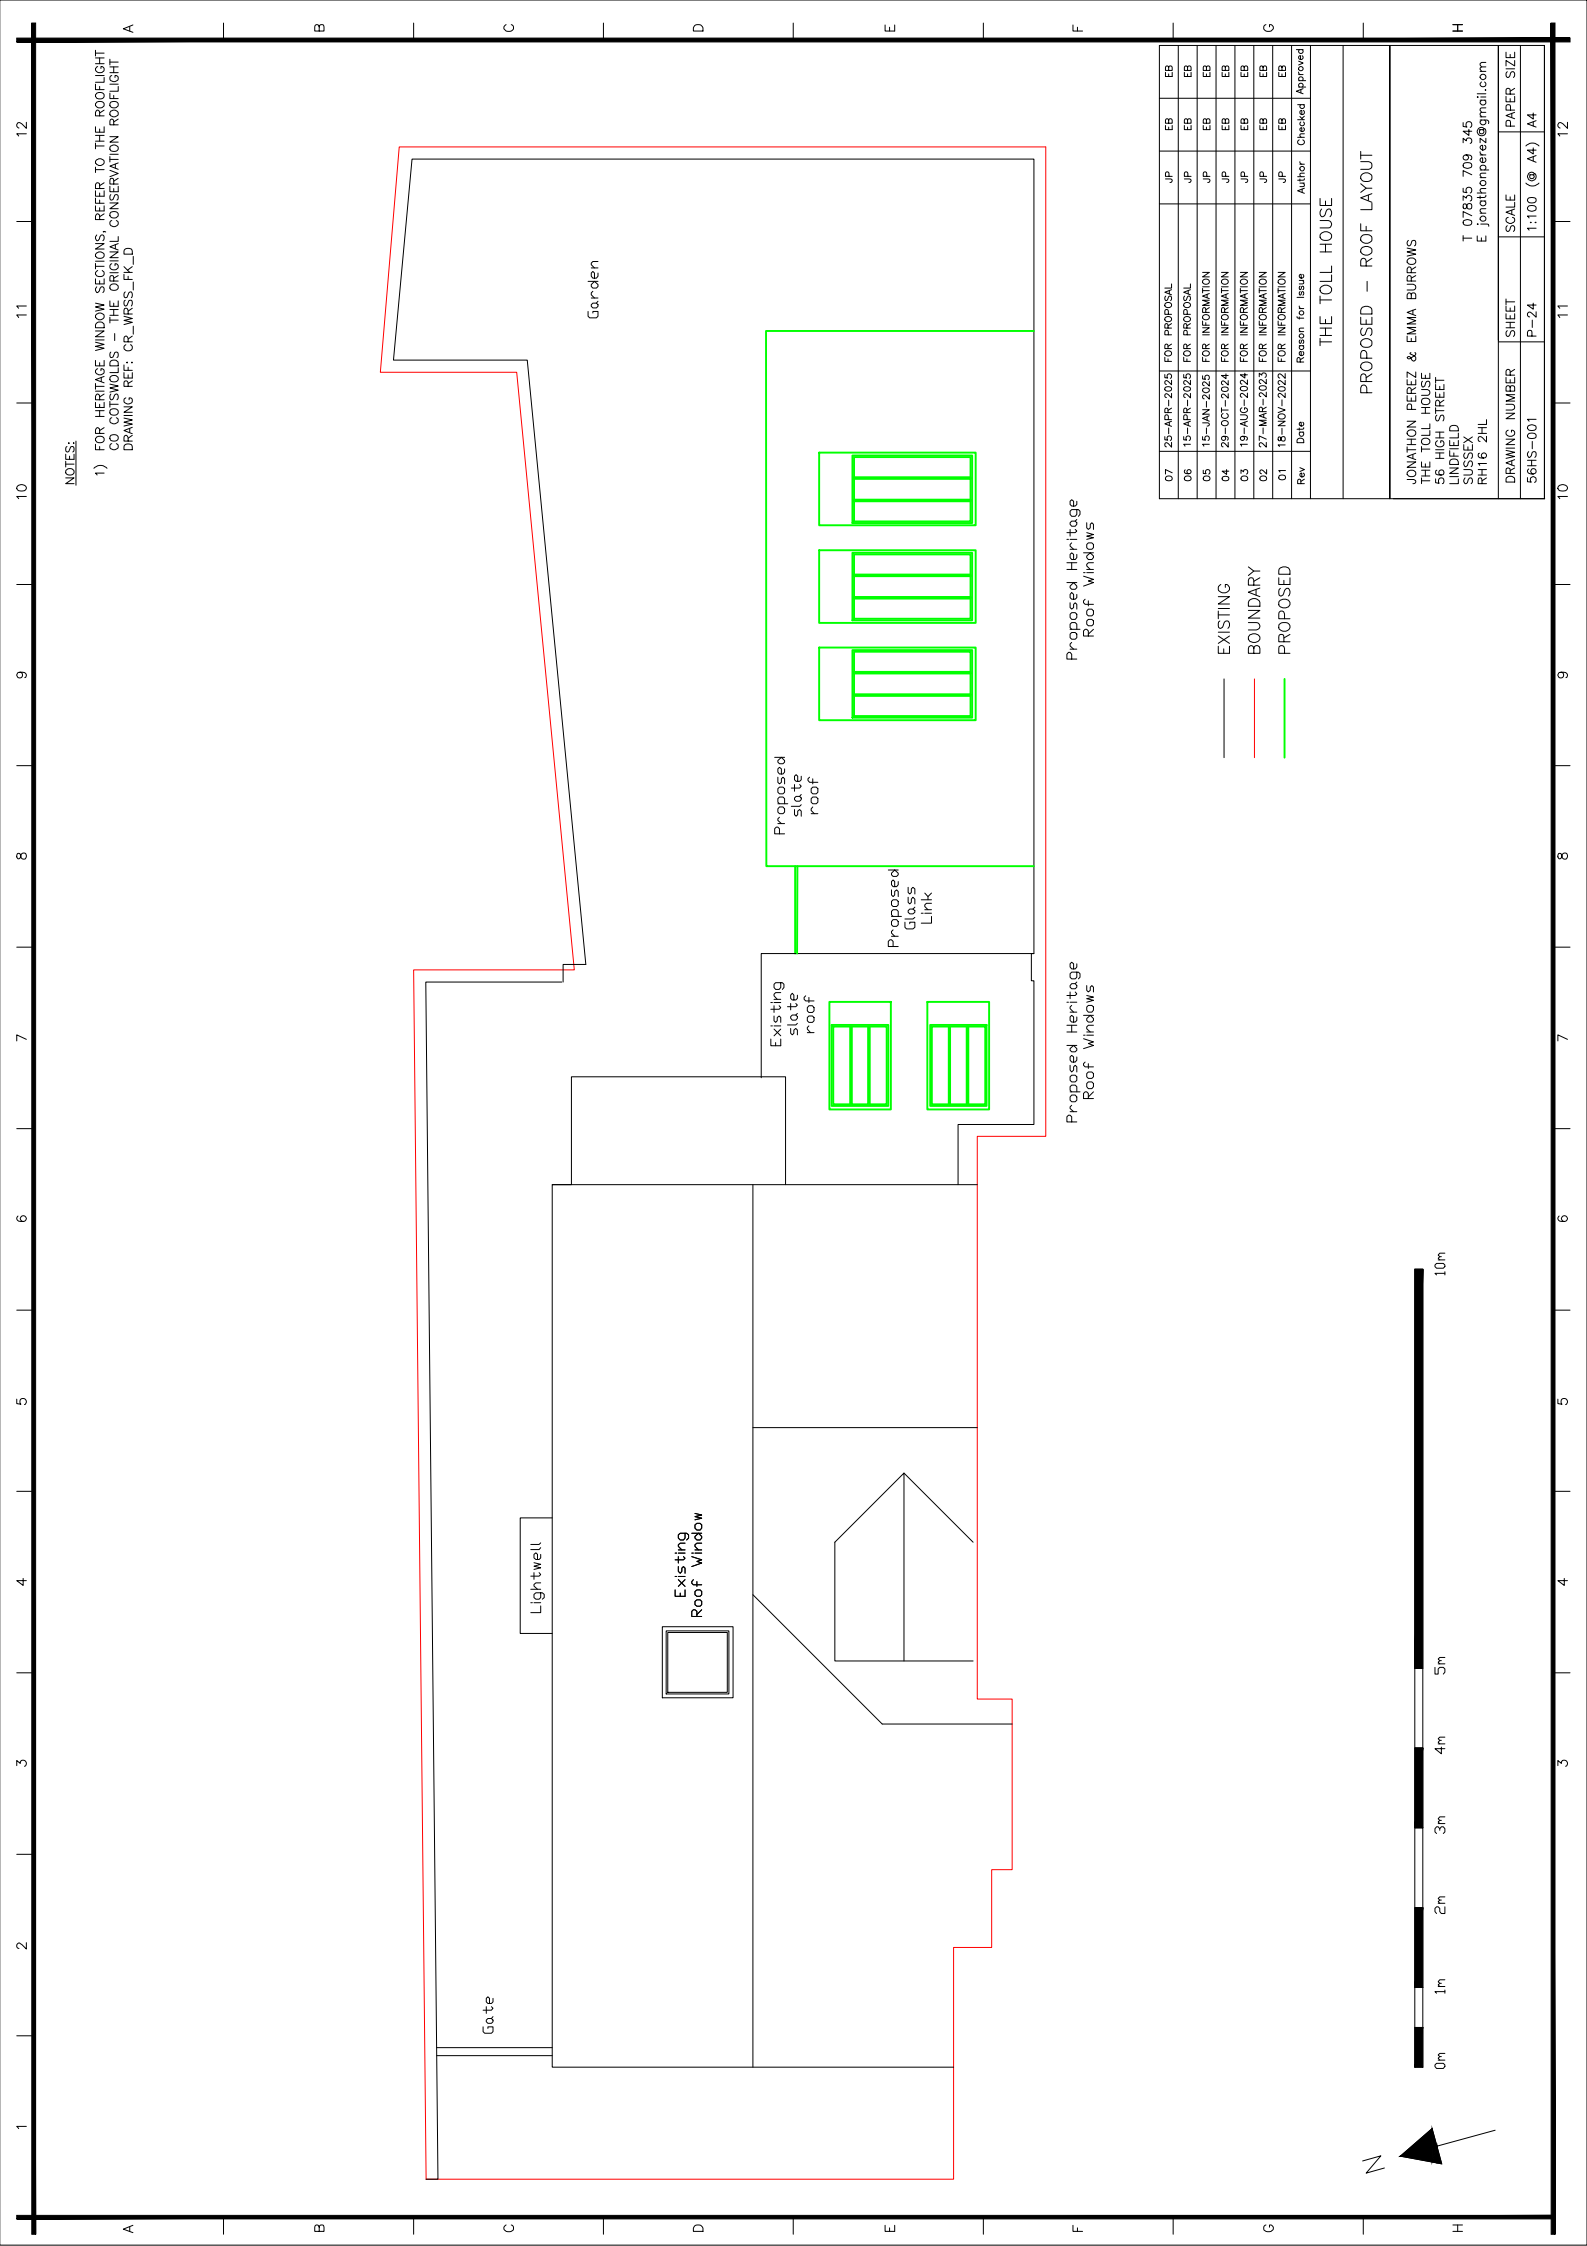

NOTES:

- 1) FOR HERITAGE WINDOW SECTIONS, REFER TO THE ROOFLIGHT CO. COTSWOLDS - THE ORIGINAL CONSERVATION ROOFLIGHT DRAWING REF: CR_WRSS_FK_D

07	25-APR-2025	FOR PROPOSAL	JP	EB	EB
06	15-APR-2025	FOR PROPOSAL	JP	EB	EB
05	15-JAN-2025	FOR INFORMATION	JP	EB	EB
04	29-OCT-2024	FOR INFORMATION	JP	EB	EB
03	19-AUG-2024	FOR INFORMATION	JP	EB	EB
02	27-MAR-2023	FOR INFORMATION	JP	EB	EB
01	18-NOV-2022	FOR INFORMATION	JP	EB	EB
Rev	Date	Reason for issue	Author	Checked	Approved

EXISTING
BOUNDARY
PROPOSED

THE TOLL HOUSE

PROPOSED - ROOF LAYOUT

JONATHAN PEREZ & EMMA BURROWS
THE TOLL HOUSE
56 HIGH STREET
LINDFIELD
SUSSEX
RH16 2HL
T 07835 709 345
E jonathanperez@gmail.com

DRAWING NUMBER	SHEET	SCALE	PAPER SIZE
56HS-001	P-24	1:100 (@ A4)	A4