




Street Scene A



Street Scene B



Street Scene C

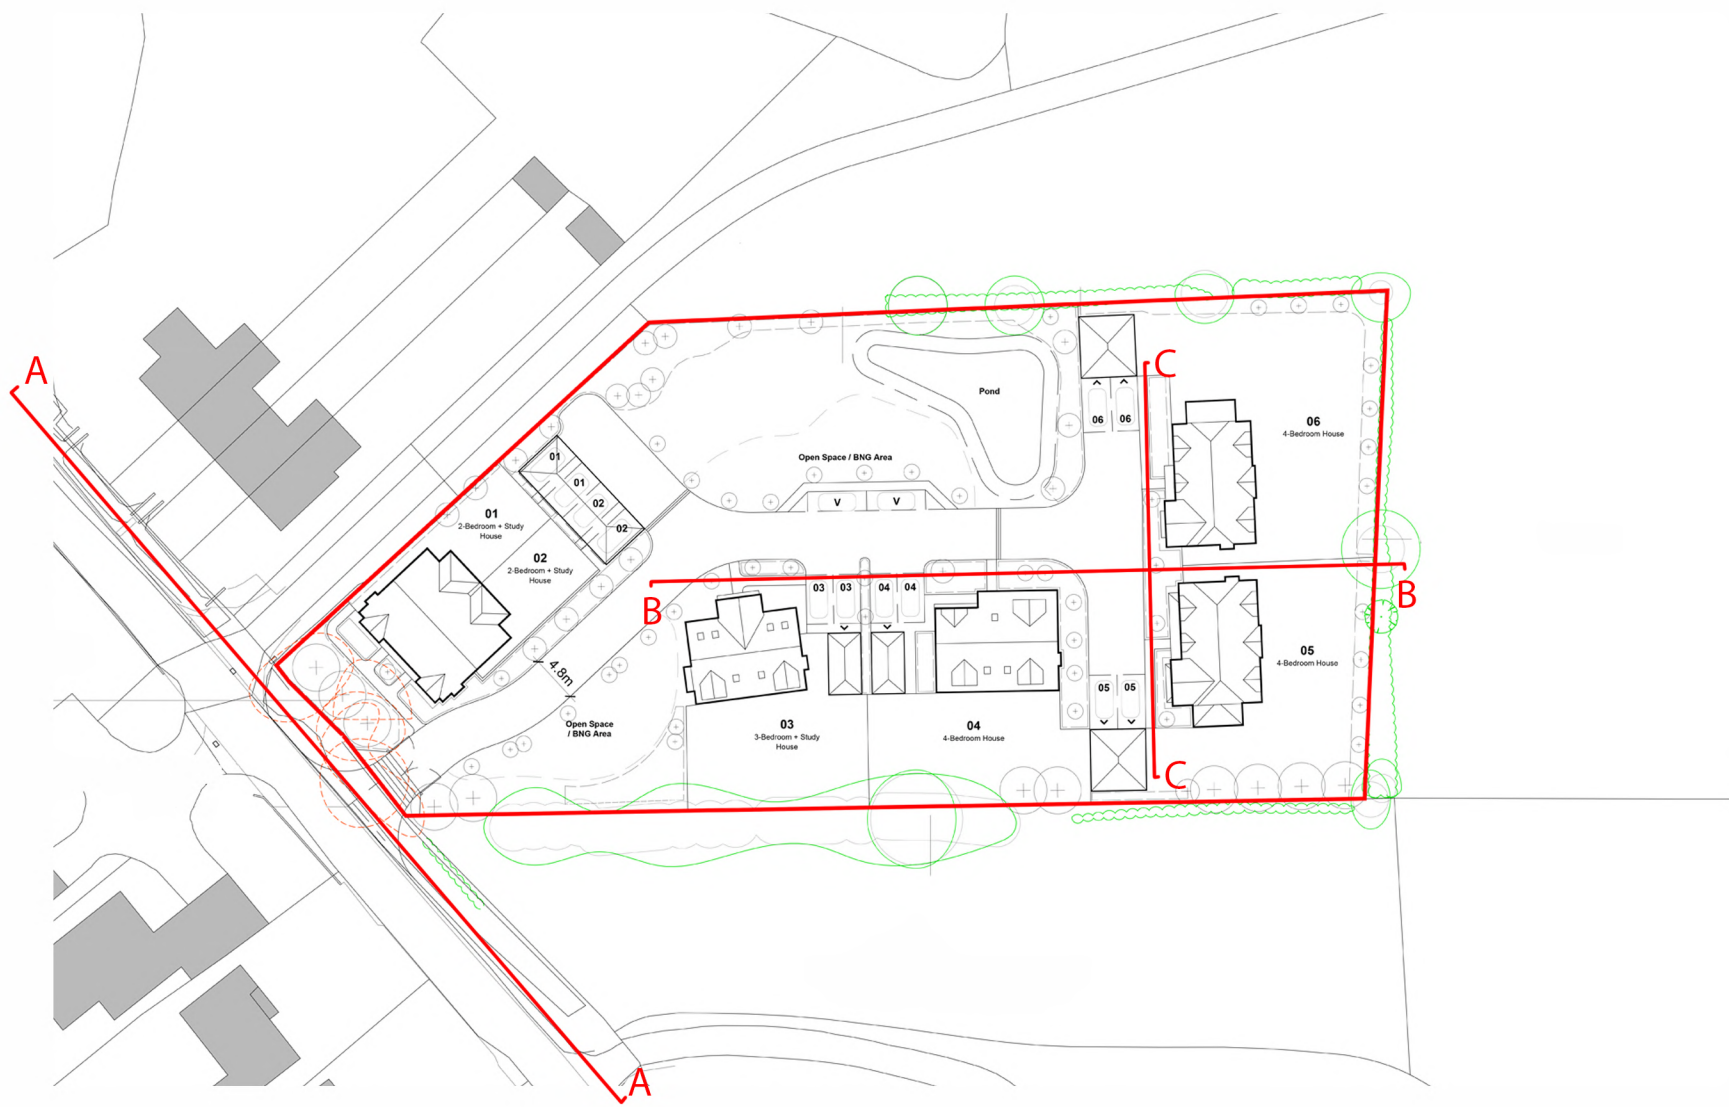

Client Name
Remmus Designer Homes

Job Title
College Lane,
Hurstpierpoint

Drawing Title
Street Scenes

Scale
1:200 @ A1 / 1:400 @ A3
meters 4 8 12 16 20

Drawn
AS
Checked
AK
Date
08/23/16

Project
7759
Drawing No
PL-11
Rev
P01
Status

Approval

P01 01.09.26 Planning Issue AS AK
Rev Date Revision Details Dr Ch



E helio@ecearchitecture.com
W ecearchitecture.com
Revit Plot Date: 01/09/2026 16:55:58
Creativity. Quality. Commerciality.
Reimagine what's possible.