




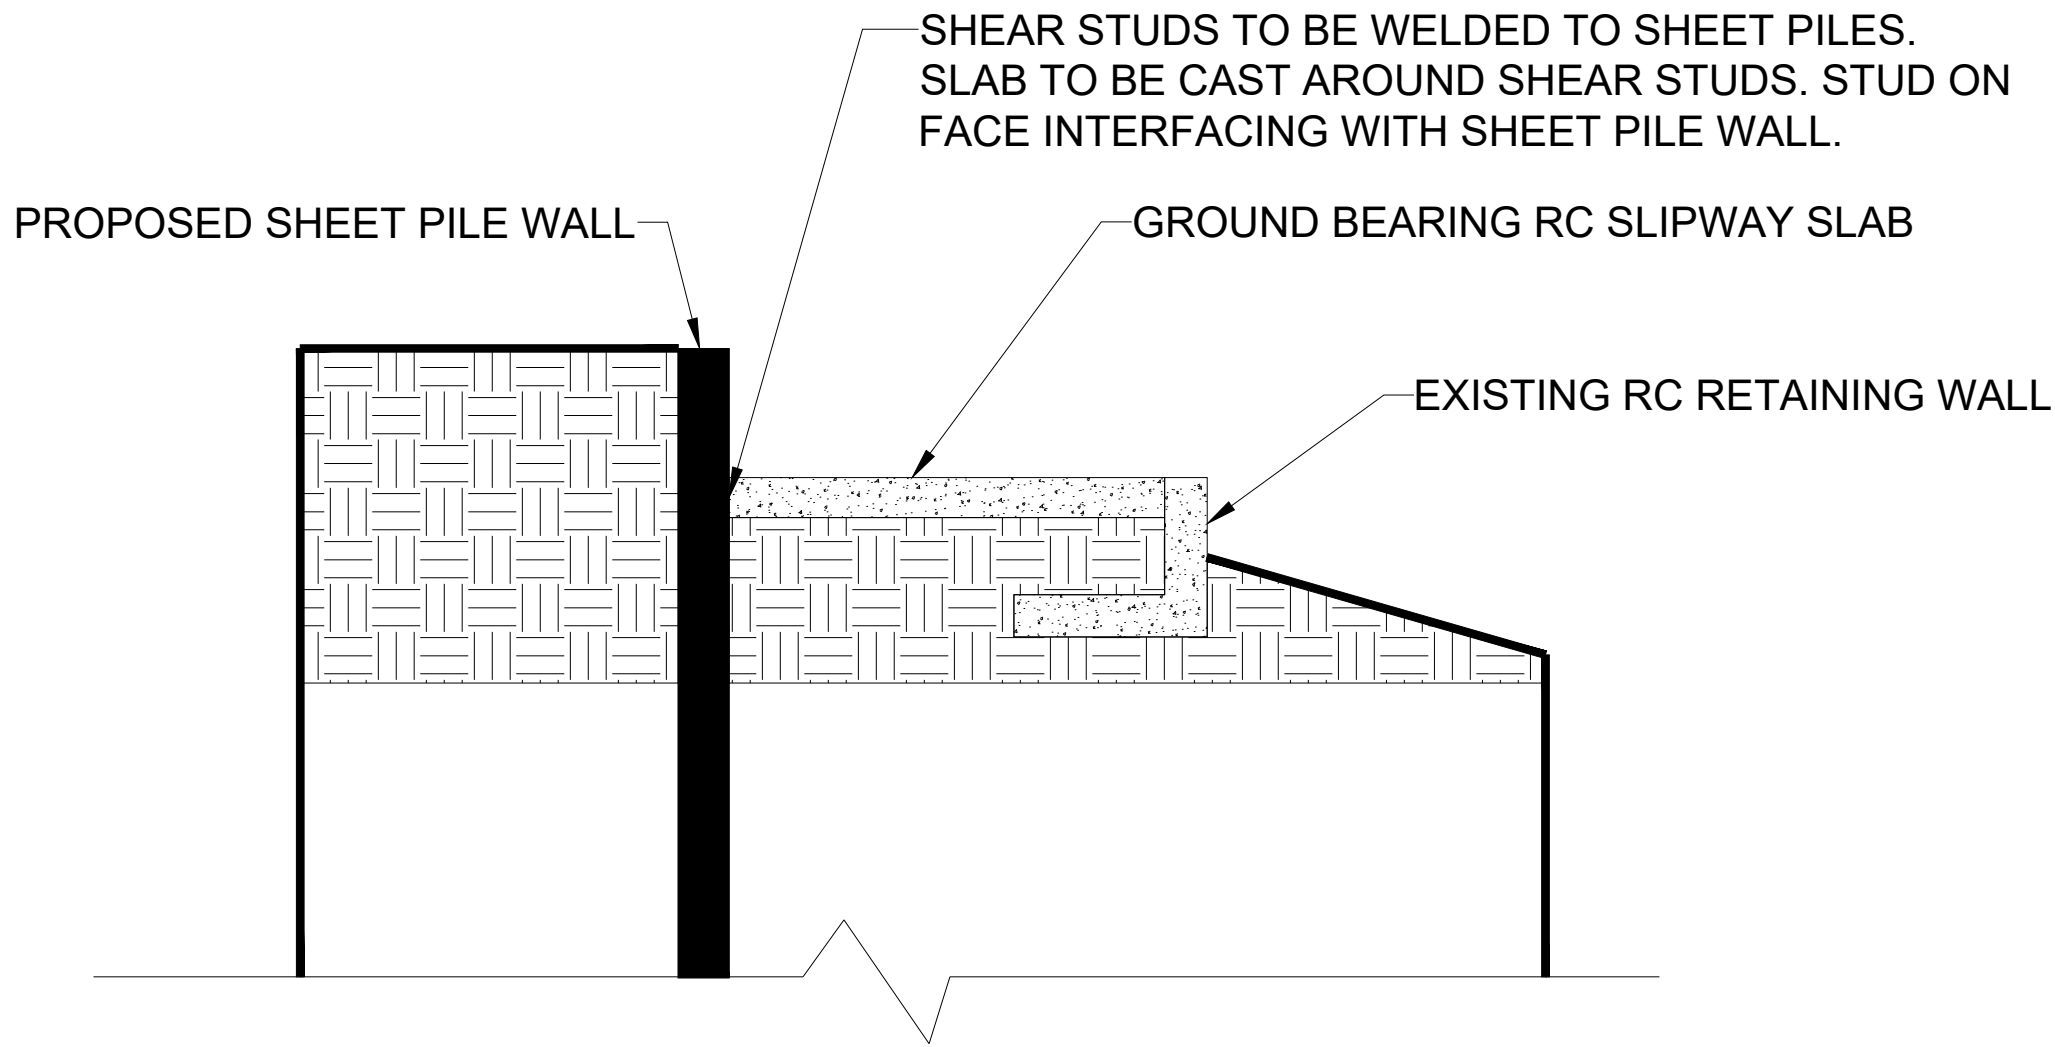


A SHEET PILE AND RAMP SECTION
1:5

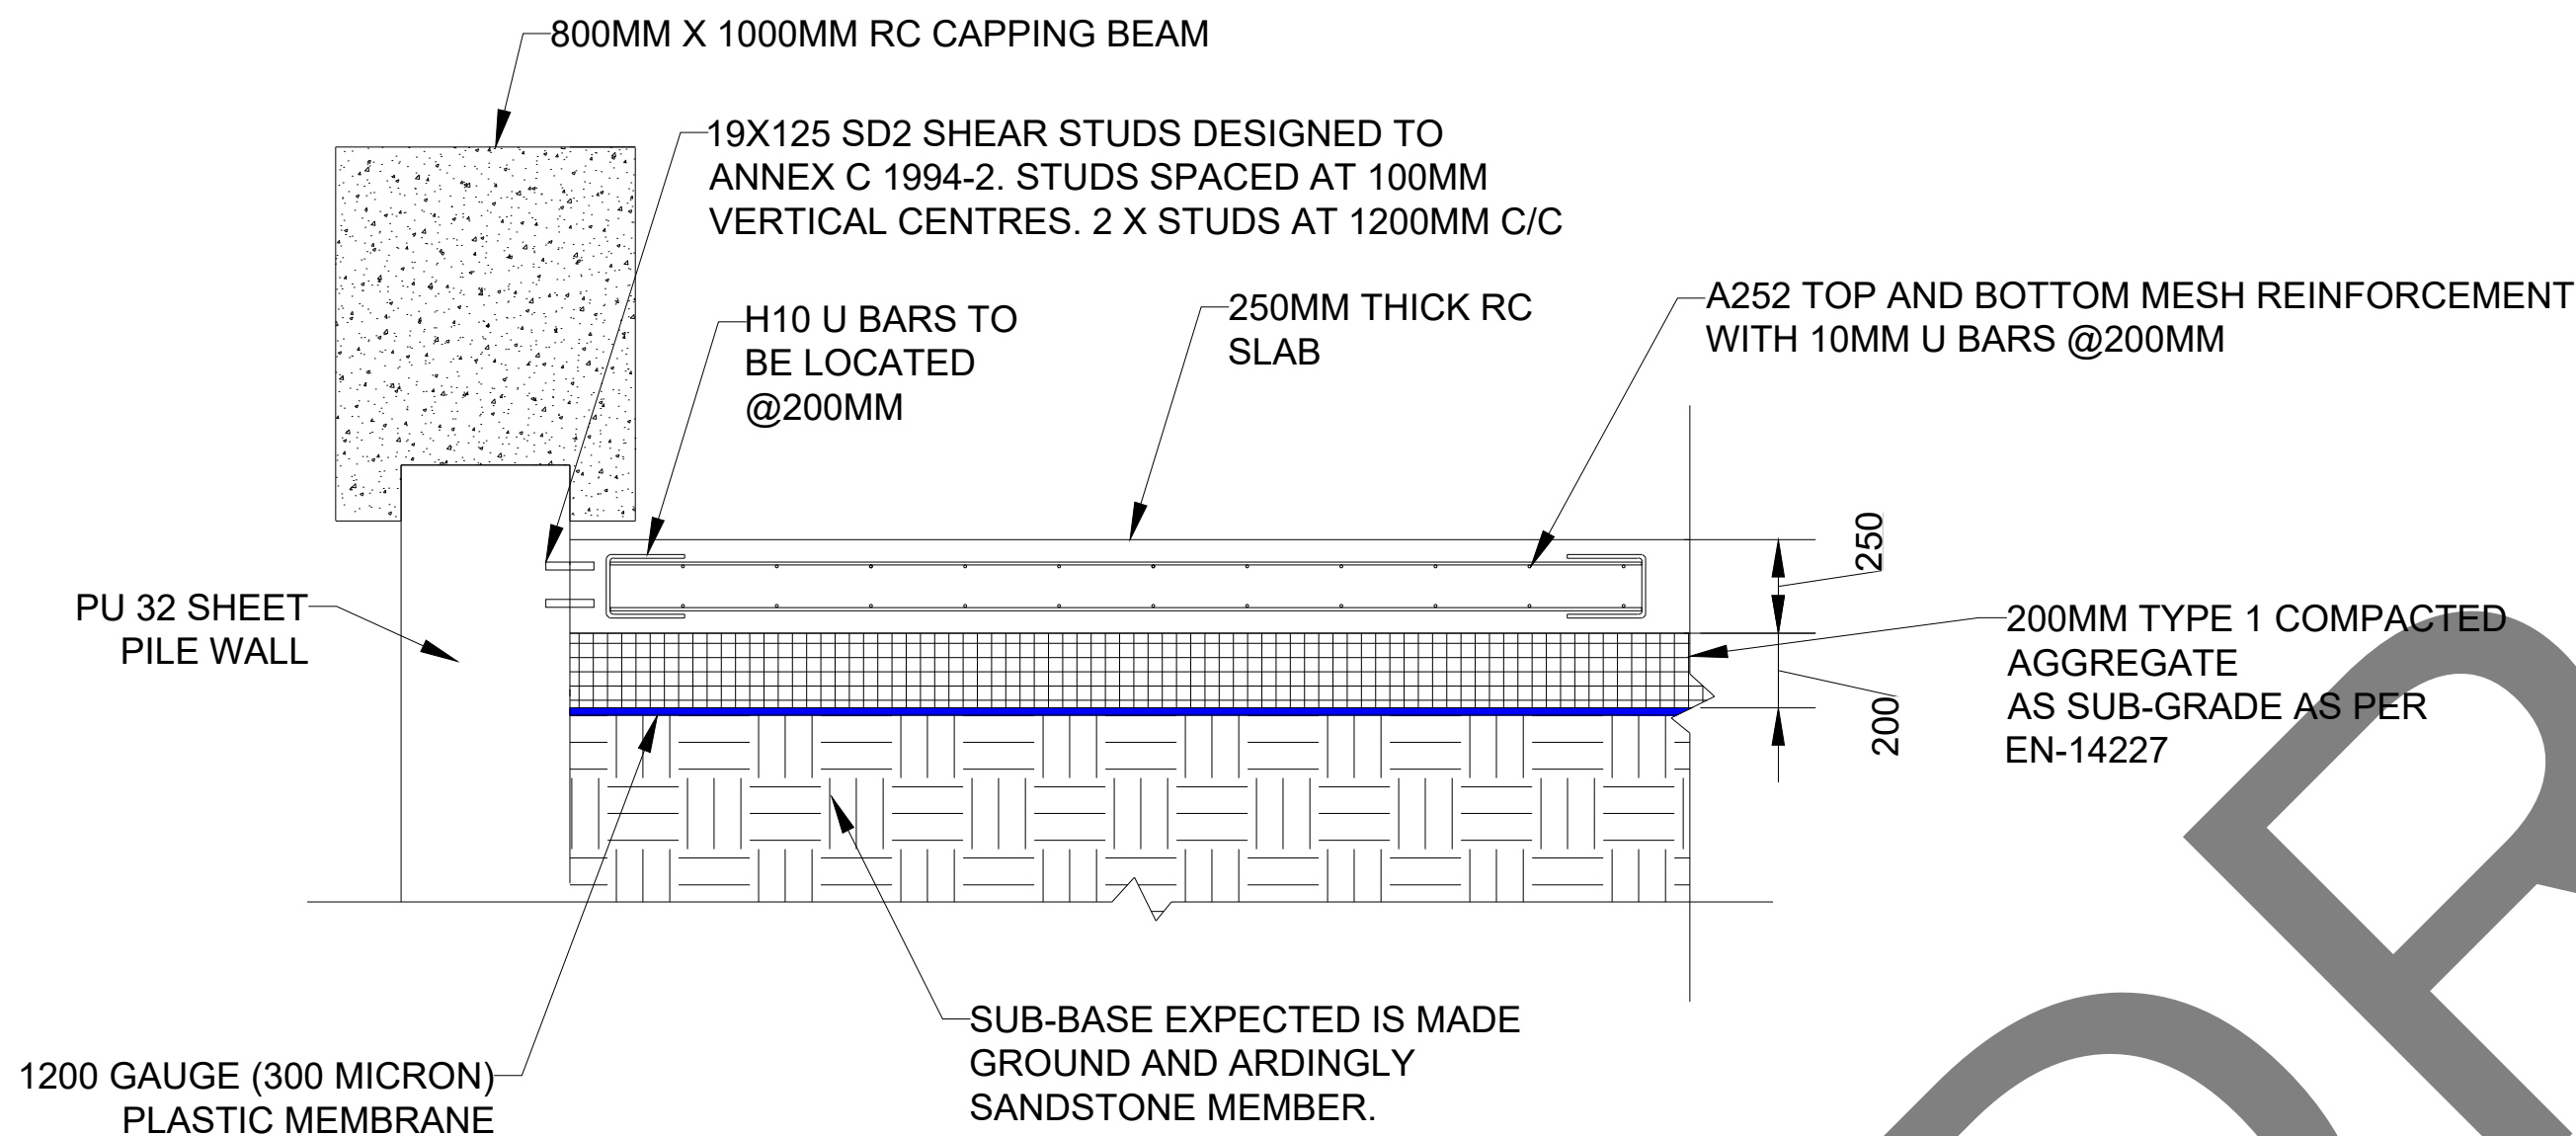

B RAMP REINFORCEMENT SECTION
1:20

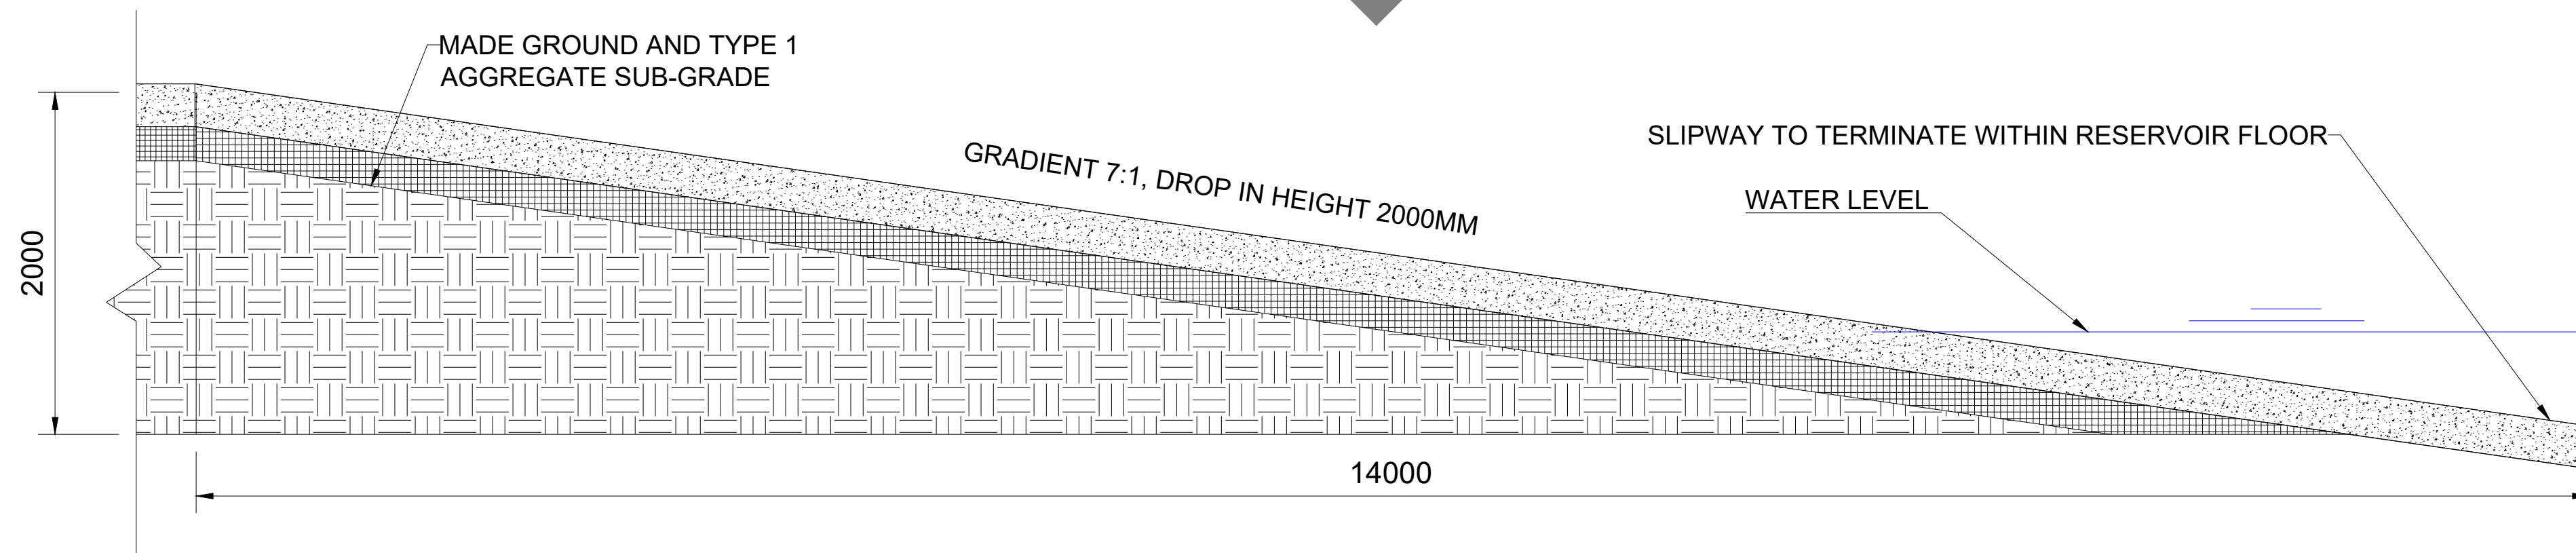

C SLIPWAY SECTION
1:30

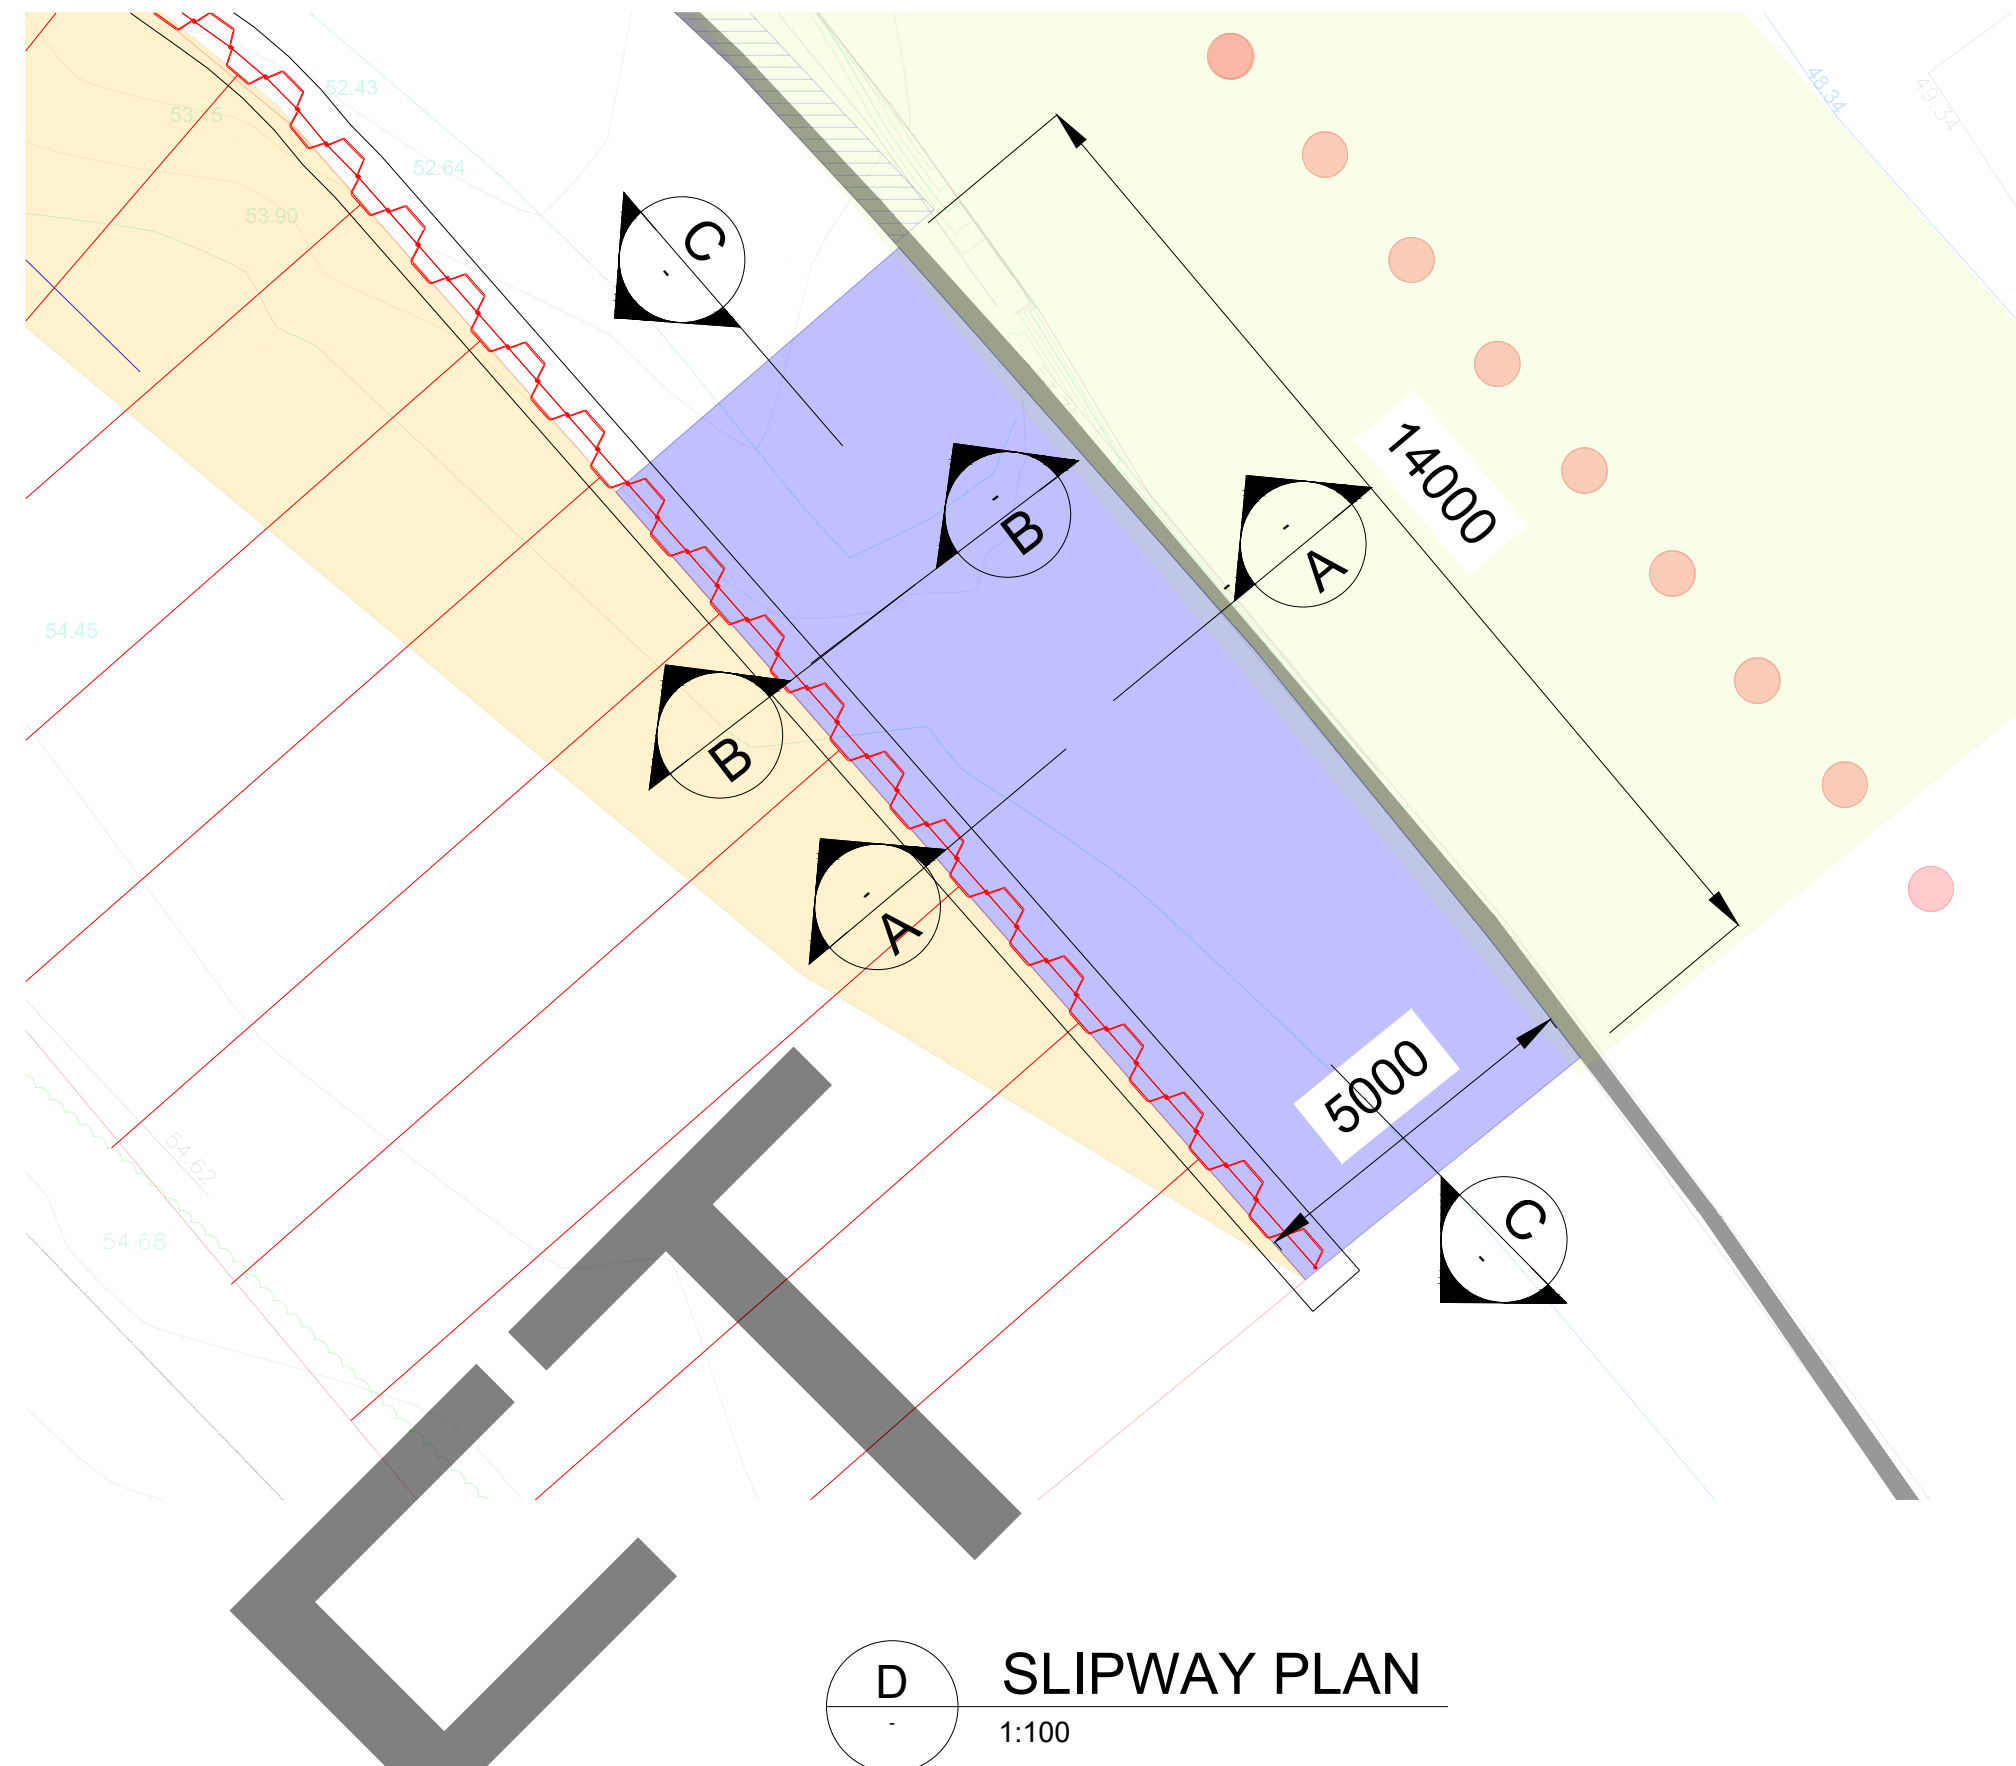

D SLIPWAY PLAN
1:100

DO NOT SCALE - IF IN DOUBT ASK

REPRODUCTIONS FROM THE ORDINANCE SURVEY MAP WITH THE PERMISSION OF THE CONTROLLER OF HER MAJESTY'S STATIONERY OFFICE © CROWN COPYRIGHT. LICENCE NO. 10018341

NOTES

- TO BE READ IN CONJUNCTION WITH ARD-ATK-01-XX-DR-CE-1011 AND THE PROJECT SPECIFICATION 5226366-ATK-SEW-ARDINGLY-GT-SP-0011
- ALL DIMENSIONS ARE IN MILLIMETRES (MM) U.N.O
- ALL LEVELS ARE IN METRES (M) ABOVE ORDINANCE DATUM (AOD) U.N.O
- DO NOT SCALE FROM THE DRAWINGS; ONLY FIGURED DIMENSIONS ARE TO BE USED.
- CONCRETE DESIGNATION FND2
- CHLORIDE CLASS CL 0.4 AS PER 1.8 BS8500-1
- COVER:
TOP, SIDES & BOTTOM = 60MM
- ALL REINFORCEMENT TO BE GRADE B500B AND IN ACCORDANCE WITH BS 4449.
- IN STRUCTURAL CONCRETE, INCLUDING PILES, STRAIGHTENING/RE-BENDING OF REINFORCING BARS SHALL NOT BE CARRIED OUT WITHOUT THE APPROVAL OF THE CA / PM.
- LAPS TO ALL LOOSE REINFORCEMENT TO BE A MINIMUM OF 50 x DIA. OF BAR, UNLESS NOTED OTHERWISE.
- FOR SPEC REFER TO 5226366-ATK-SEW-ARDINGLY-GT-SP-0011
- CONTRACTOR IS TO PROVIDE ALL **CHAIRS**, ANY MESH LAP LACER BARS , AND **SPACERS** IN ACCORDANCE WITH BS 7973 PART 1 AND 2 TO ENSURE COVER IS MAINTAINED DURING CONCRETING.
- Minimum lap Lengths
H10 BARS = 400MM
H12 BARS = 380MM
H16 BARS = 480MM

LEGEND

- TOP OF PILE - LEVELS ON SECTIONS OR ELEVATIONS
- SECTION MARK

SAFETY, HEALTH AND ENVIRONMENTAL INFORMATION



THE FOLLOWING NOTES HIGHLIGHT SIGNIFICANT RESIDUAL HAZARD IDENTIFIED BY THE DESIGNER. TYPICAL HAZARDS THAT SHOULD BE IDENTIFIED BY THE DESIGNER. TYPICAL HAZARDS THAT SHOULD BE IDENTIFIED BY A COMPETENT CONTRACTOR ARE NOT INCLUDED. THE CONTRACTOR SHALL CARRY OUT THE WORKS USING AN APPROVED SAFE SYSTEM OF WORK.

SHOULD ANY ADDITIONAL HAZARDS BE IDENTIFIED DURING THE COURSE OF THE WORKS, THE CONTRACTOR SHALL NOTIFY ALL RELEVANT MEMBERS OF THE PROJECT TEAM

CONSTRUCTION

SEE RISKS INCLUDED ON DRAWING ARD-ATK-01-XX-DR-CE-1023

MAINTENANCE/CLEANING

SEE RISKS INCLUDED ON DRAWING ARD-ATK-01-XX-DR-CE-1027

DECOMMISSIONING/DEMOLITION

NONE

It is assumed that all works will be carried out by a competent contractor working, where appropriate, to an approved method statement

P1	31.01.25	FOR CLIENT COMMENT	AL	CL	PO	PO
REV	DATE	PURPOSE OF REVISION	DRAWN	CHECKED	REVIEWED	APPROVED

FOR CLIENT COMMENT

south east water
SOUTH EAST WATER
ROCFORT RD
SNODLAND
KENT ME6 5AH

TEL: 0845 2235111
FAX: 01634 873910

AtkinsRéalis

PROJECT NAME:
**ARDINGLY RESERVOIR BOAT PARK
LANDSLIDE DETAILED DESIGN**

DRAWING TITLE:
SLIPWAY DETAILS

DRAWN BY:	CHECKED BY:	REVIEWED BY:	APPROVED BY:	DATE:
AL	CL	PO	PO	22.01.24

OS REFERENCE:

DRAWING NO.:	SCALE:	SHEET SIZE:	REV:
ARD-ATK-01-XX-DR-CE-1031	-	A1	P1

THIS DRAWING IS NOT TO BE USED IN WHOLE OR PART OTHER THAN FOR THE INTENDED PURPOSE AND PROJECT AS DEFINED ON THIS DRAWING. REFER TO THE CONTRACT FOR FULL TERMS AND CONDITIONS.