
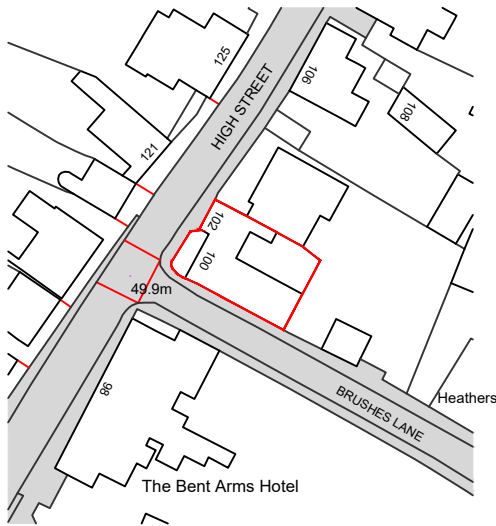



FOR PLANNING
PURPOSES ONLY

NOT FOR CONSTRUCTION


TO BE READ IN CONJUNCTION WITH
STRUCTURAL ENGINEER'S DRAWINGS,
DETAILS AND SPECIFICATIONS

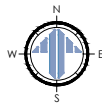

SITE LOCATION PLAN - AS PROPOSED
SCALE 1:1250 ON AN A3 SHEET

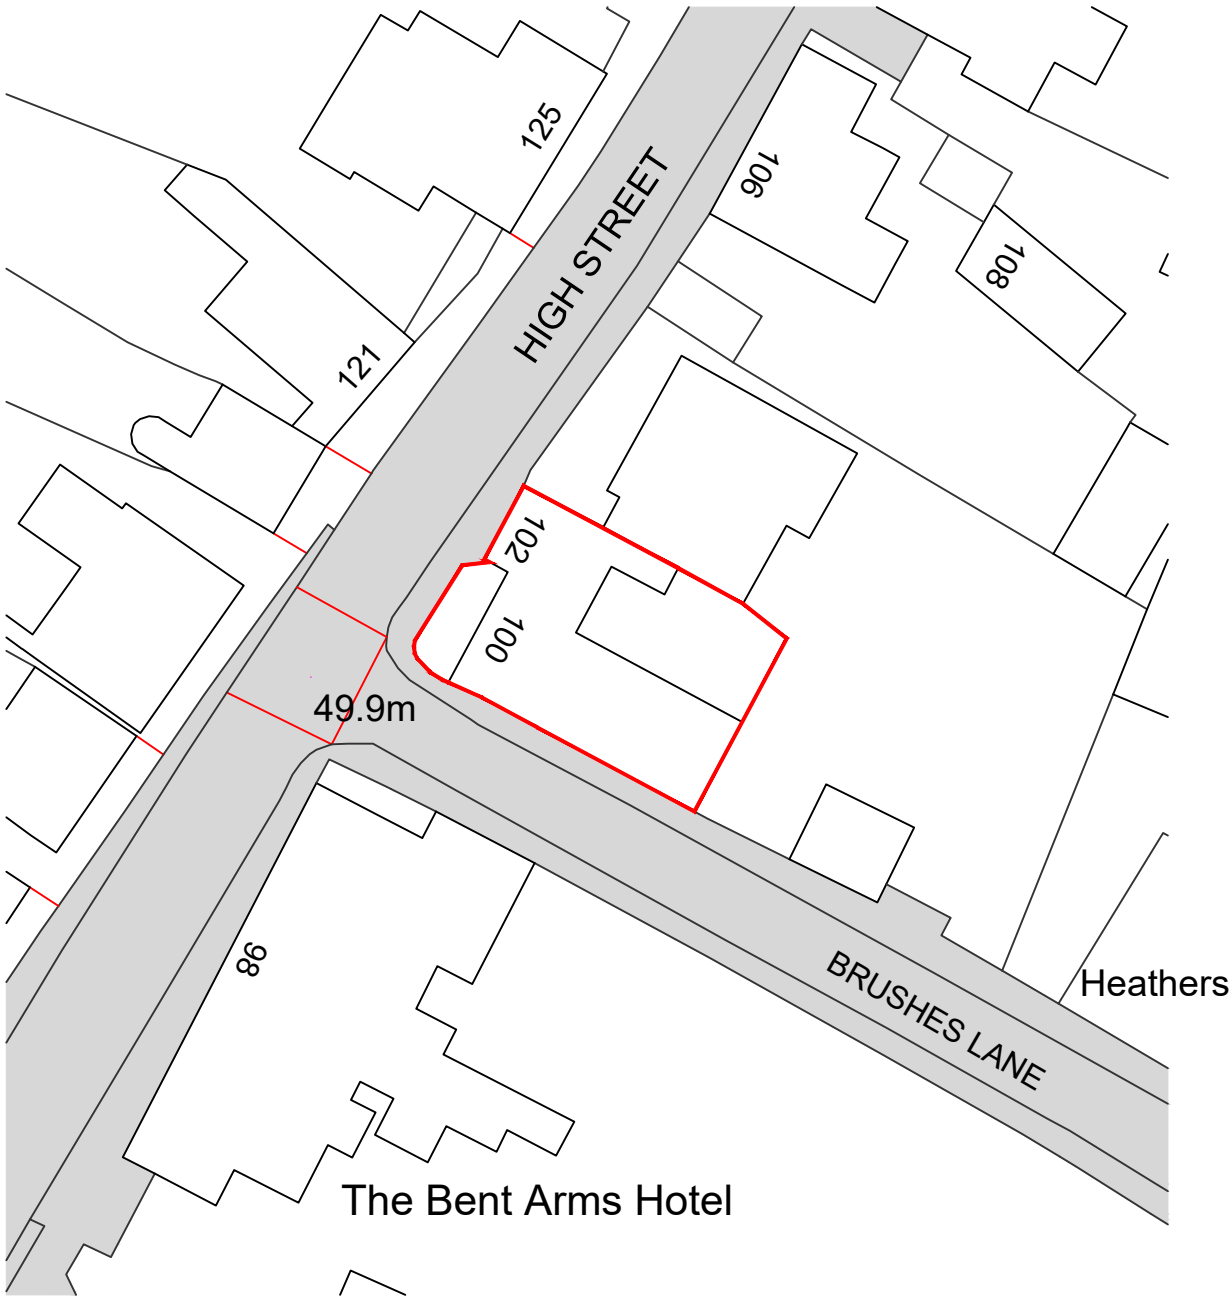

SITE BLOCK PLAN - AS PROPOSED
SCALE 1:500 ON AN A3 SHEET

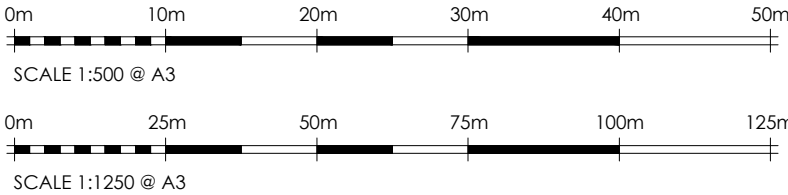

REV.	DATE.	BY.	AMENDMENT.	CHK.
PLANNING				
 2 Lucastes Mews, Paddockhall Road, Haywards Heath, West Sussex, RH16 1HE (01444) 452604 hb@gouldbaxter.co.uk www.gouldbaxter.co.uk				
NOTES: DO NOT SCALE OFF THIS DRAWING UNLESS FOR PLANNING PURPOSES. CHECK ALL DIMENSIONS ON SITE BEFORE ANY WORK IS COMMENCED. ALL GOODS MATERIALS AND WORKMANSHIP MUST CONFORM WITH CURRENT BUILDING REGULATIONS, BRITISH STANDARDS AND CODES OF PRACTICE. COPYRIGHT OF THIS DRAWING IS RETAINED BY Gould Property Consultants LLP To Gould Baxter AND IT MUST NOT BE REPRODUCED WITHOUT WRITTEN CONSENT.				
CLIENT: Mr & Mrs Holmes				
PROJECT: Spongs 100 High Street, Lindfield RH16 2HS				
DRAWING: Plan/Section B-B/Elevation As Proposed				
DATE: 24.07.2025	SCALE AT A3: 1:50	DRAWN BY: RH CHECKED BY: GB		
JOB NO. GH917	DRAWING NO. PL.01	REV. -		