



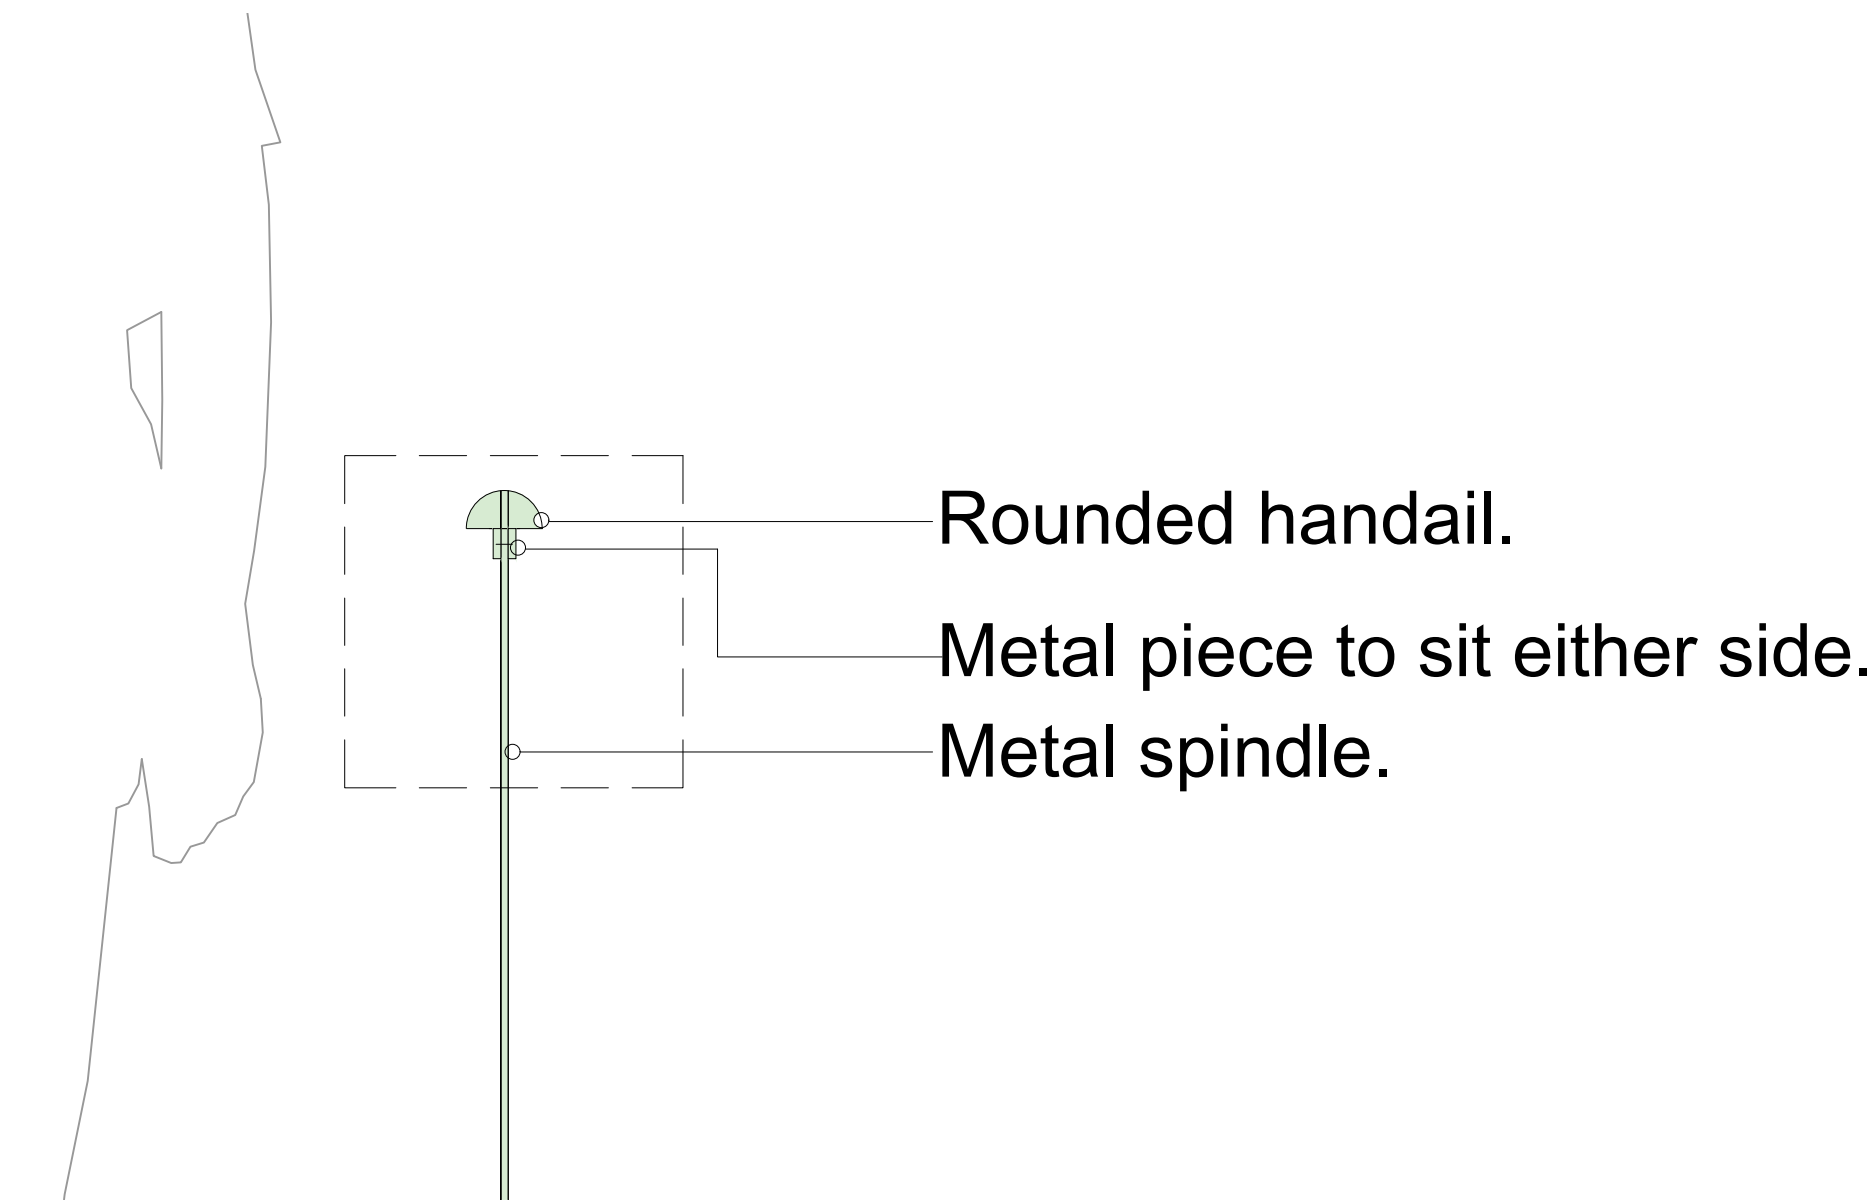


HANDRAIL DETAILS - AS PROPOSED

SCALE @ 1:5 ON AN A1 SHEET

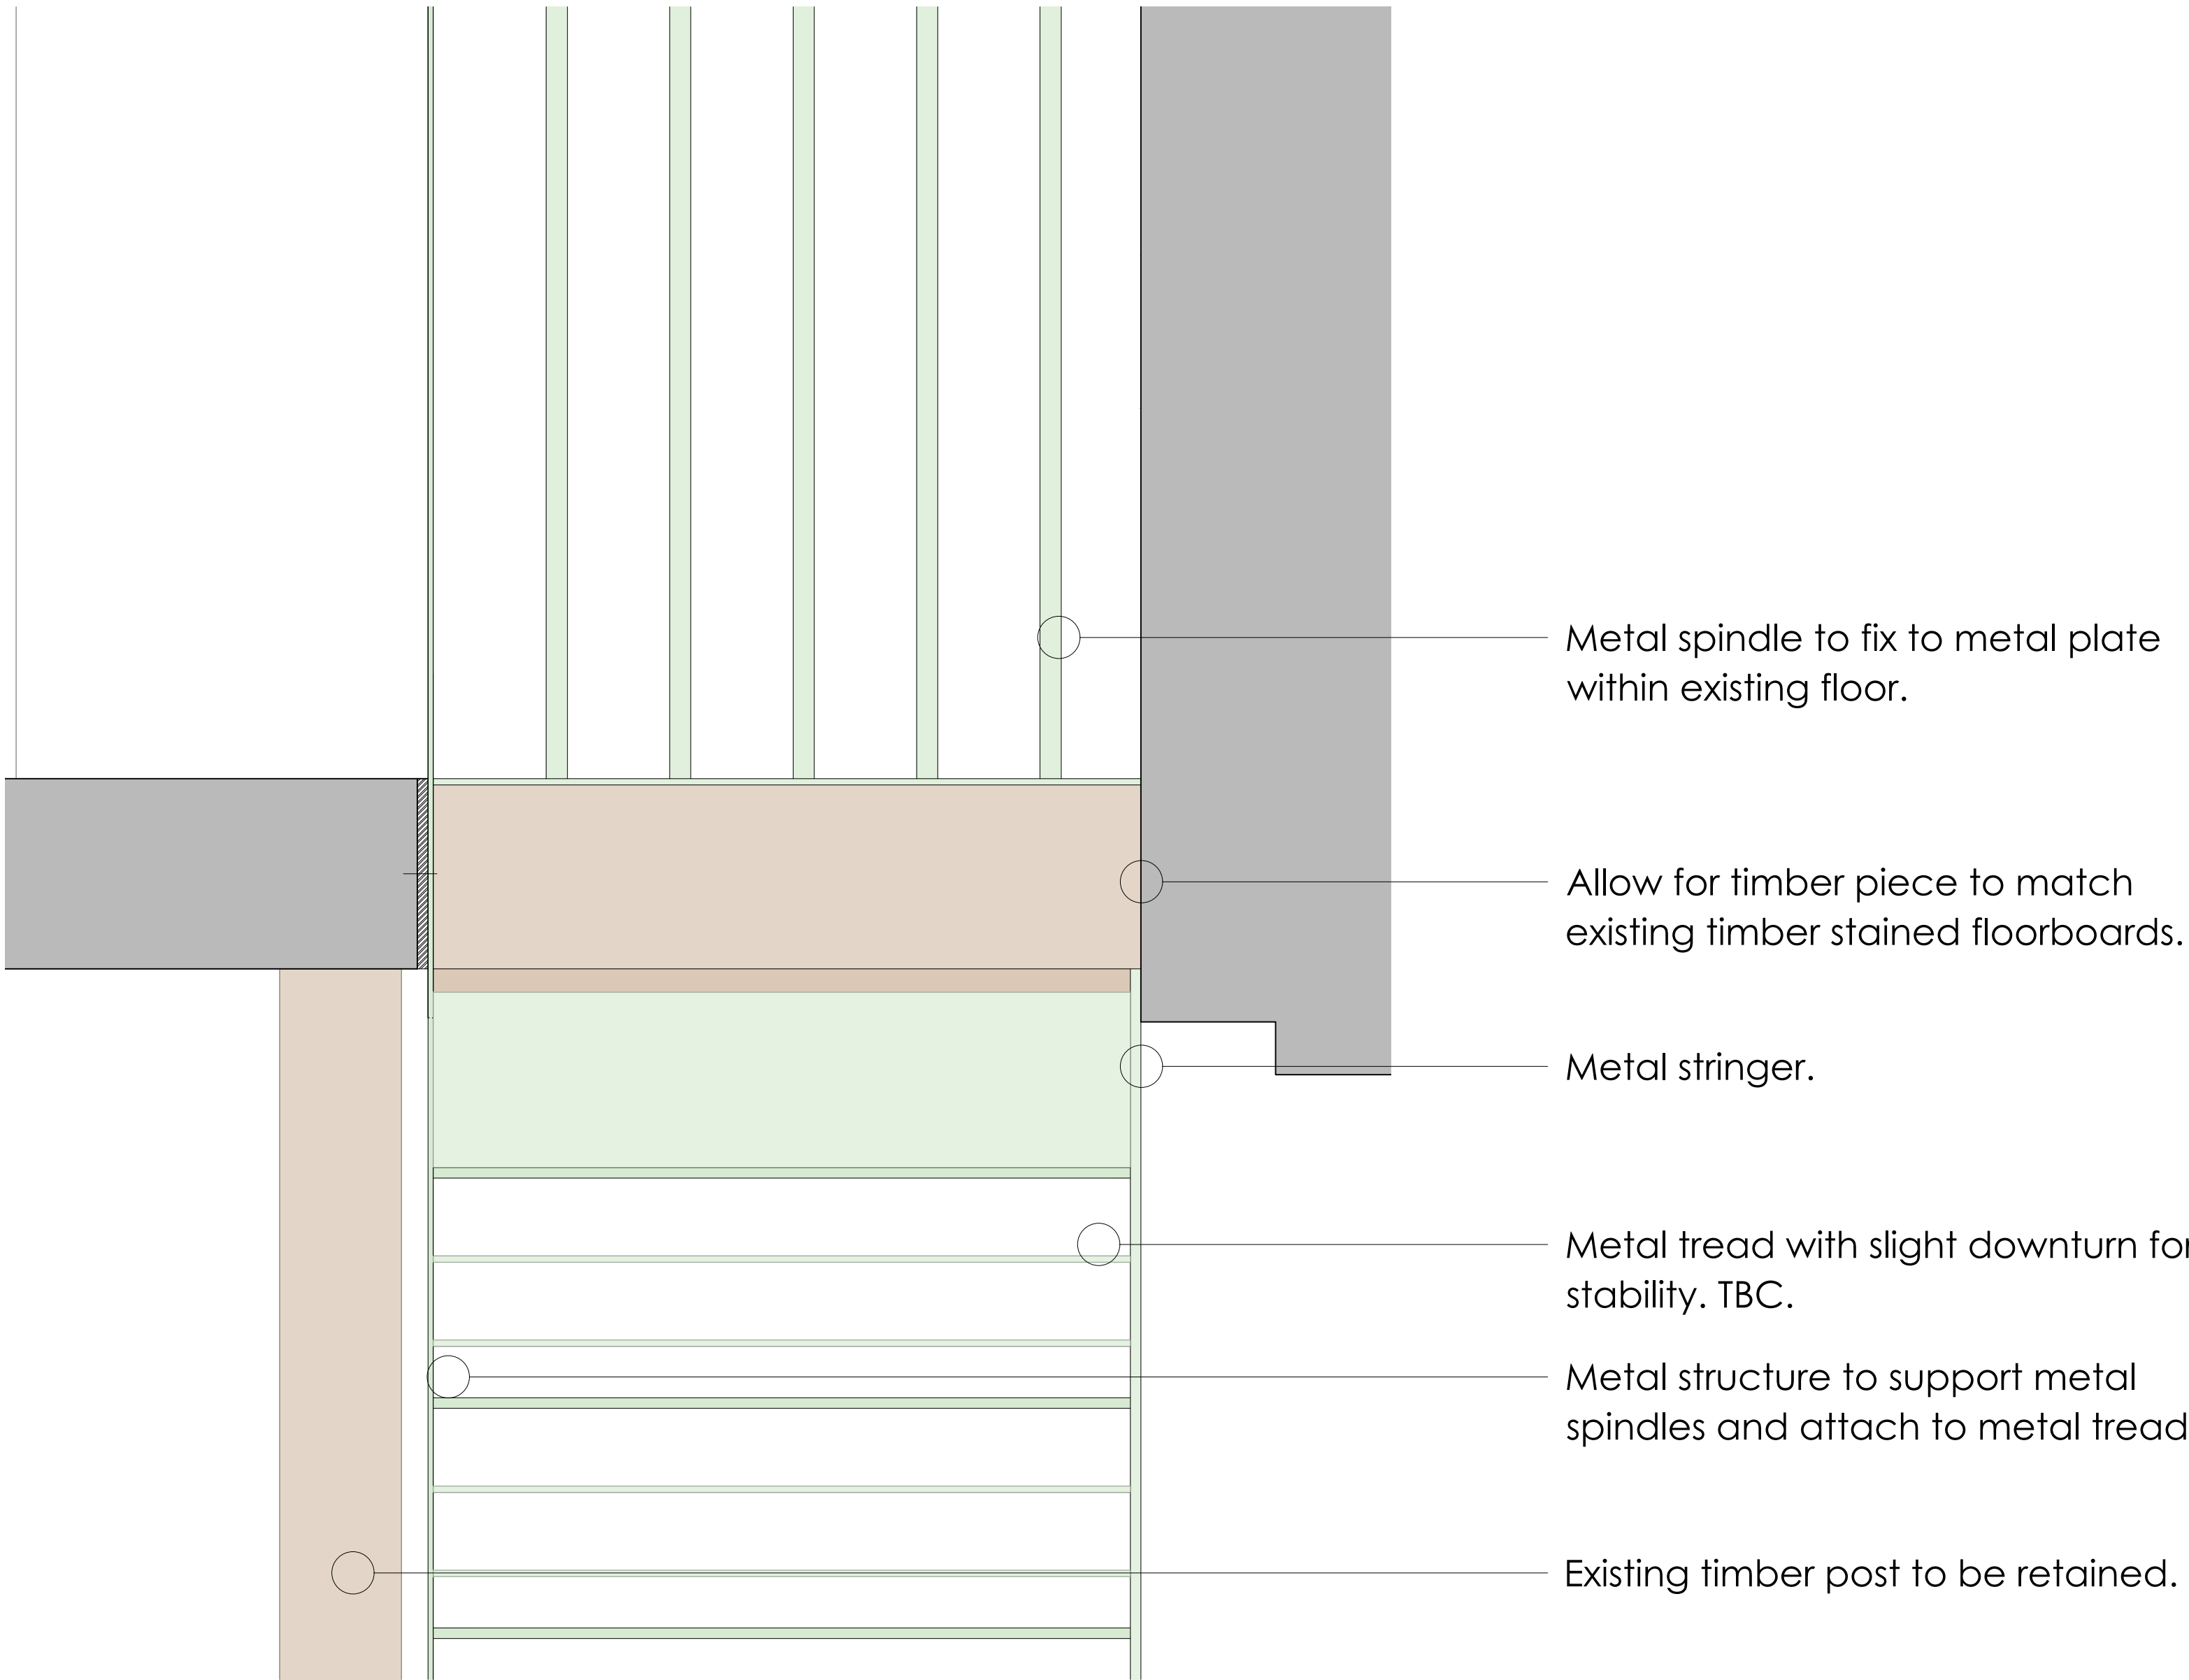

STAIR DETAIL - AS PROPOSED

SCALE @ 1:5 ON AN A1 SHEET

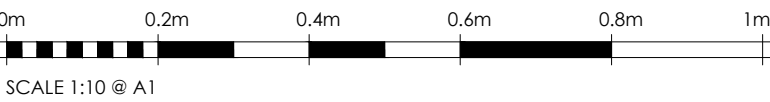

REV.	DATE.	BY.	AMENDMENT.	CHK.

PLANNING

NOTES.
DO NOT SCALE OFF THIS DRAWING UNLESS FOR PLANNING PURPOSES.

CHECK ALL DIMENSIONS ON SITE BEFORE ANY WORK IS COMMENCED.

ALL GOODS MATERIALS AND WORKMANSHIP MUST CONFORM WITH CURRENT BUILDING REGULATIONS, BRITISH STANDARDS AND CODES OF PRACTICE.

COPYRIGHT OF THIS DRAWING IS RETAINED BY GOULD PROPERTY CONSULTANTS LLP T/A GOULD BAXTER AND IT MUST NOT BE REPRODUCED WITHOUT WRITTEN CONSENT.

**gould baxter**

2 Lucastes Mews, Paddockhall Road,
Haywards Heath,
West Sussex, RH16 1HE

(01444) 452504
rh@gouldbaxter.co.uk
www.gouldbaxter.co.uk

CLIENT.	Mr & Mrs Holmes
PROJECT.	Spongs 100 High Street Lindfield RH16 2HS

DRAWING. Stair Details As Proposed		
DATE. 24.07.2025	SCALE AT A1. 1:5	DRAWN BY. AE CHECKED BY. MC

JOB NO. GH917	DRAWING NO. PL.15	REV. .
------------------	----------------------	-----------