


72 Campbell Crescent East Grinstead

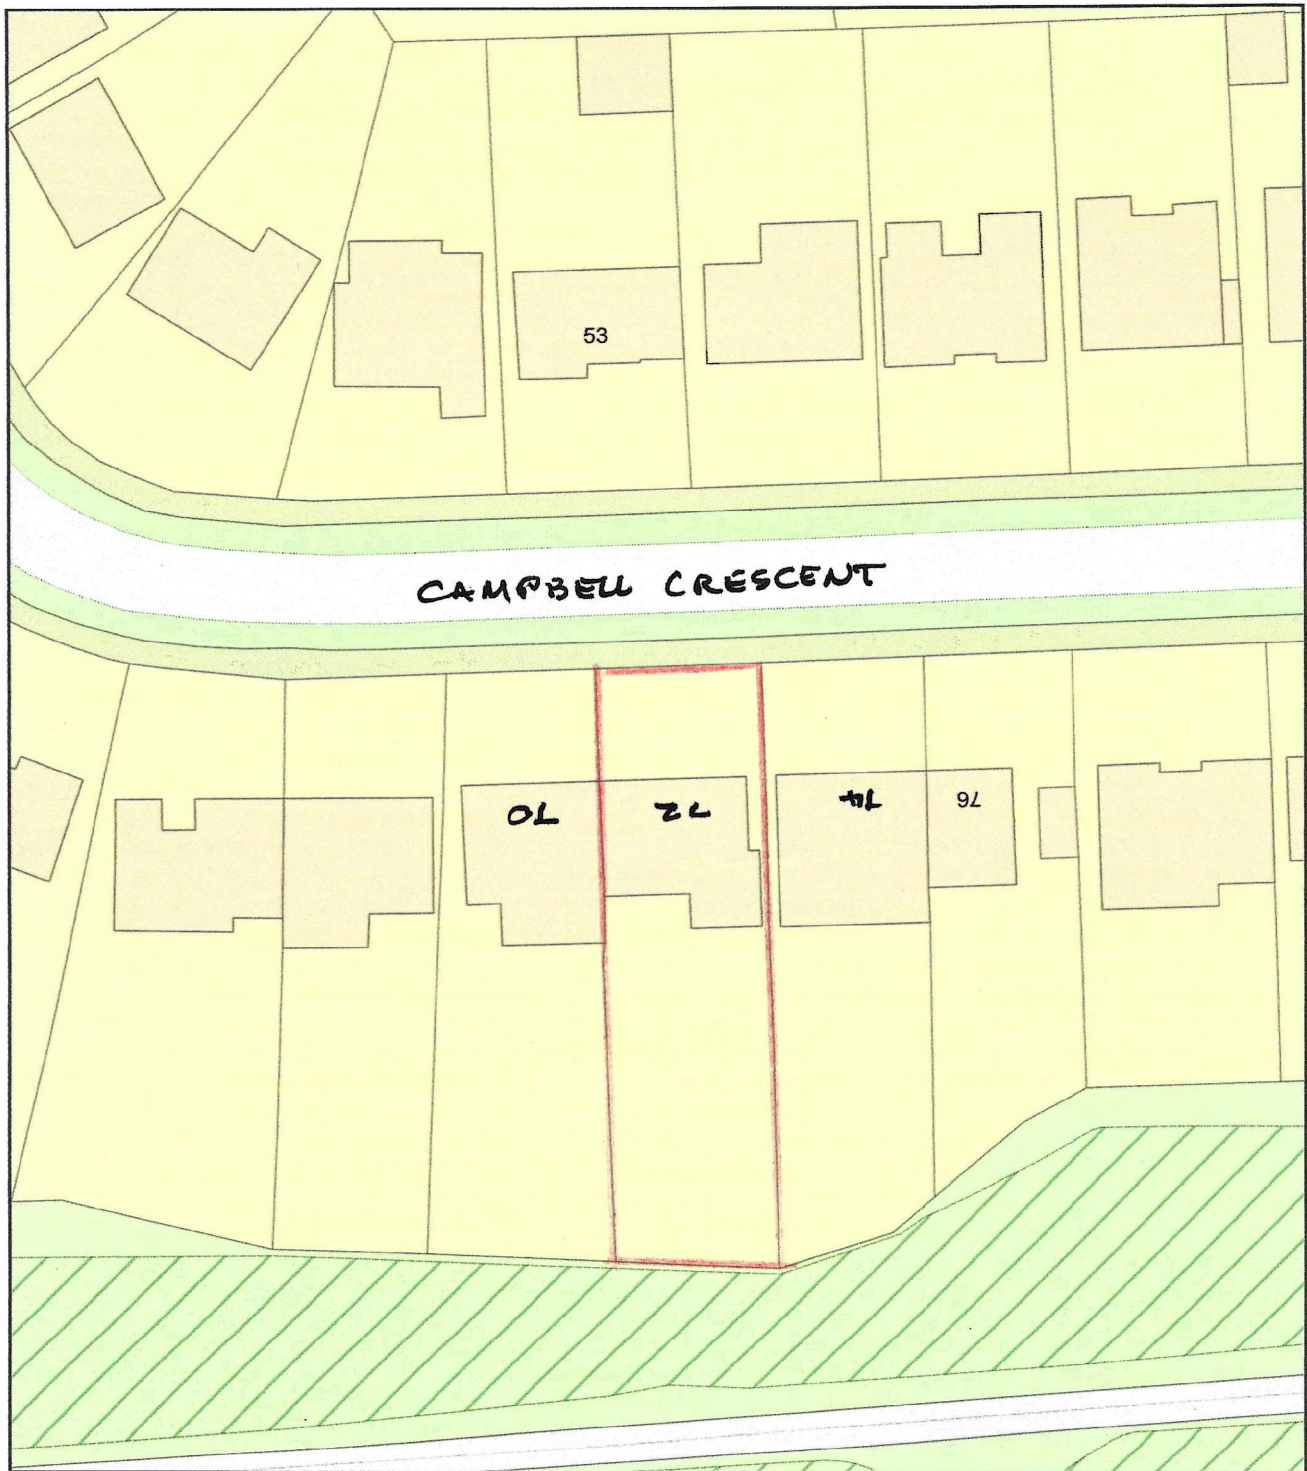

0 20
Metres



Plan Produced for: Inside Out Designs Ltd


Date Produced: 25 Jul 2025

Plan Reference Number: TQRQM25206075229668

Scale: 1:500 @ A4

DRWG No: 25/341/02

72 Campbell Crescent East Grinstead

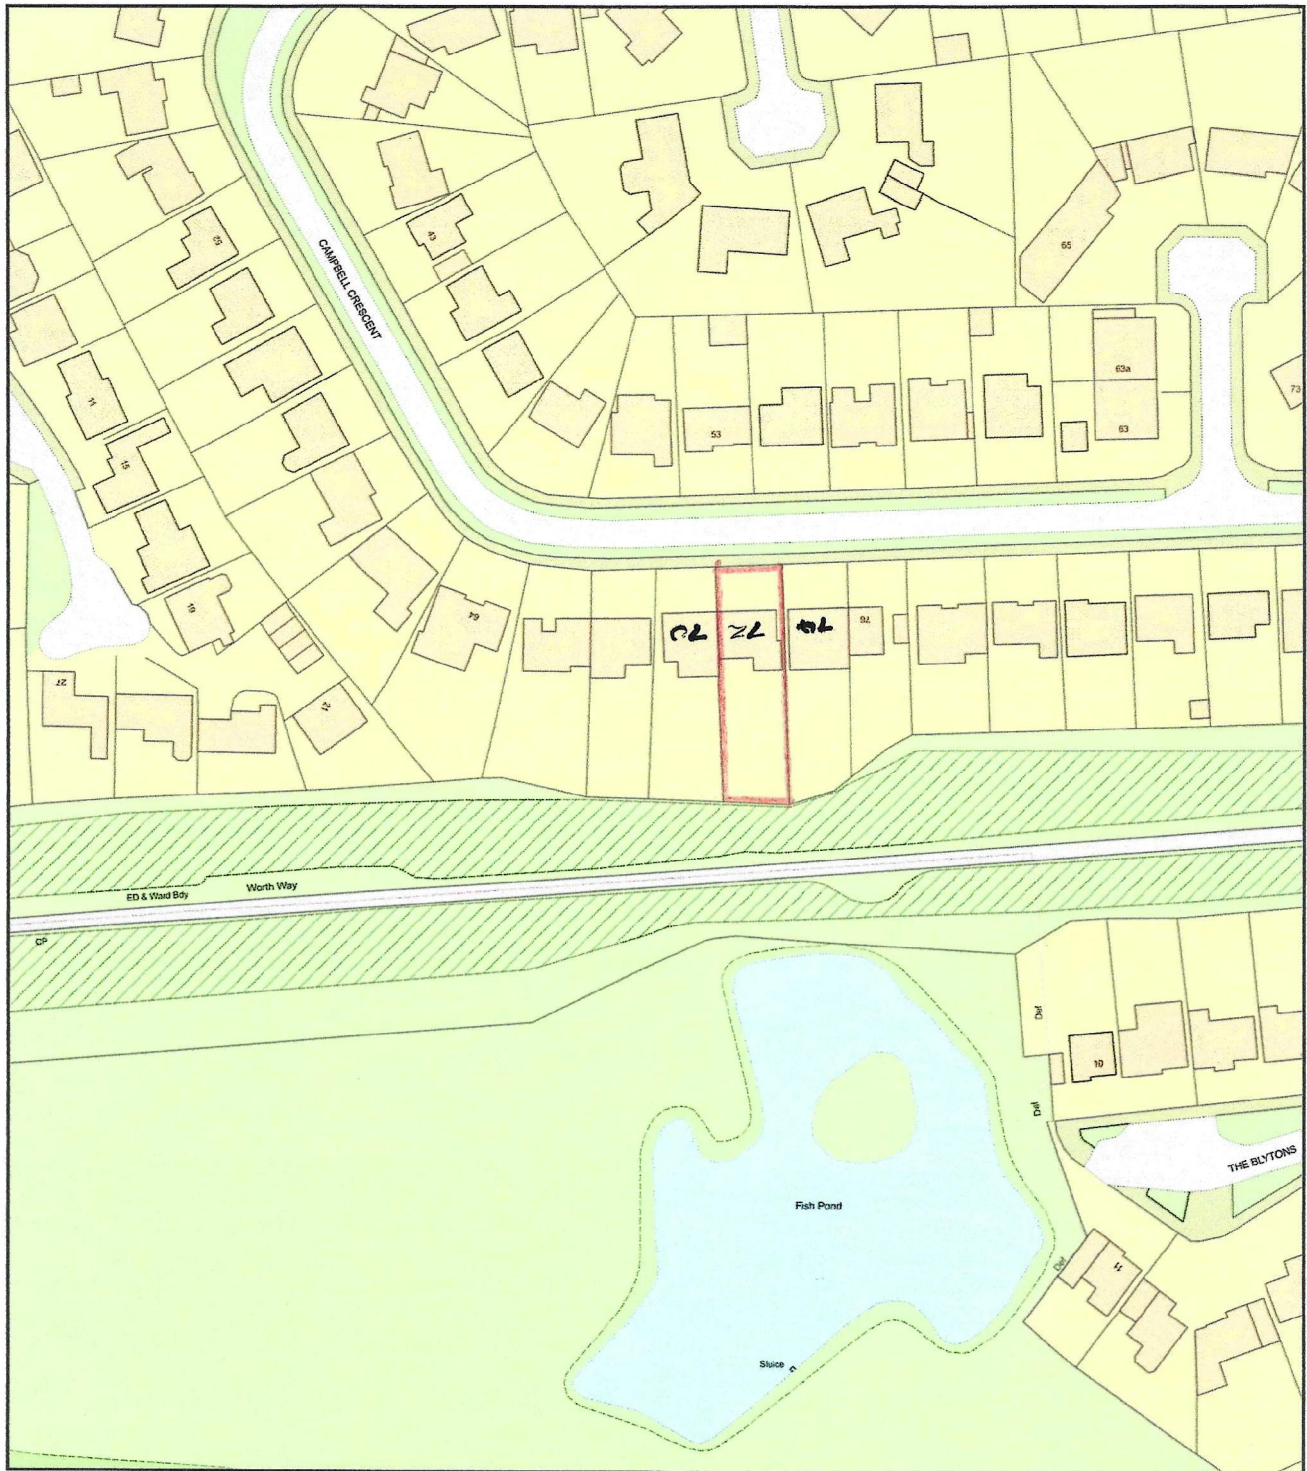

0 50
Metres



Plan Produced for: Inside Out Designs Ltd

Date Produced: 25 Jul 2025

Plan Reference Number: TQRQM25206074832123

Scale: 1:1250 @ A4

DRAWG No: 25/341/02