


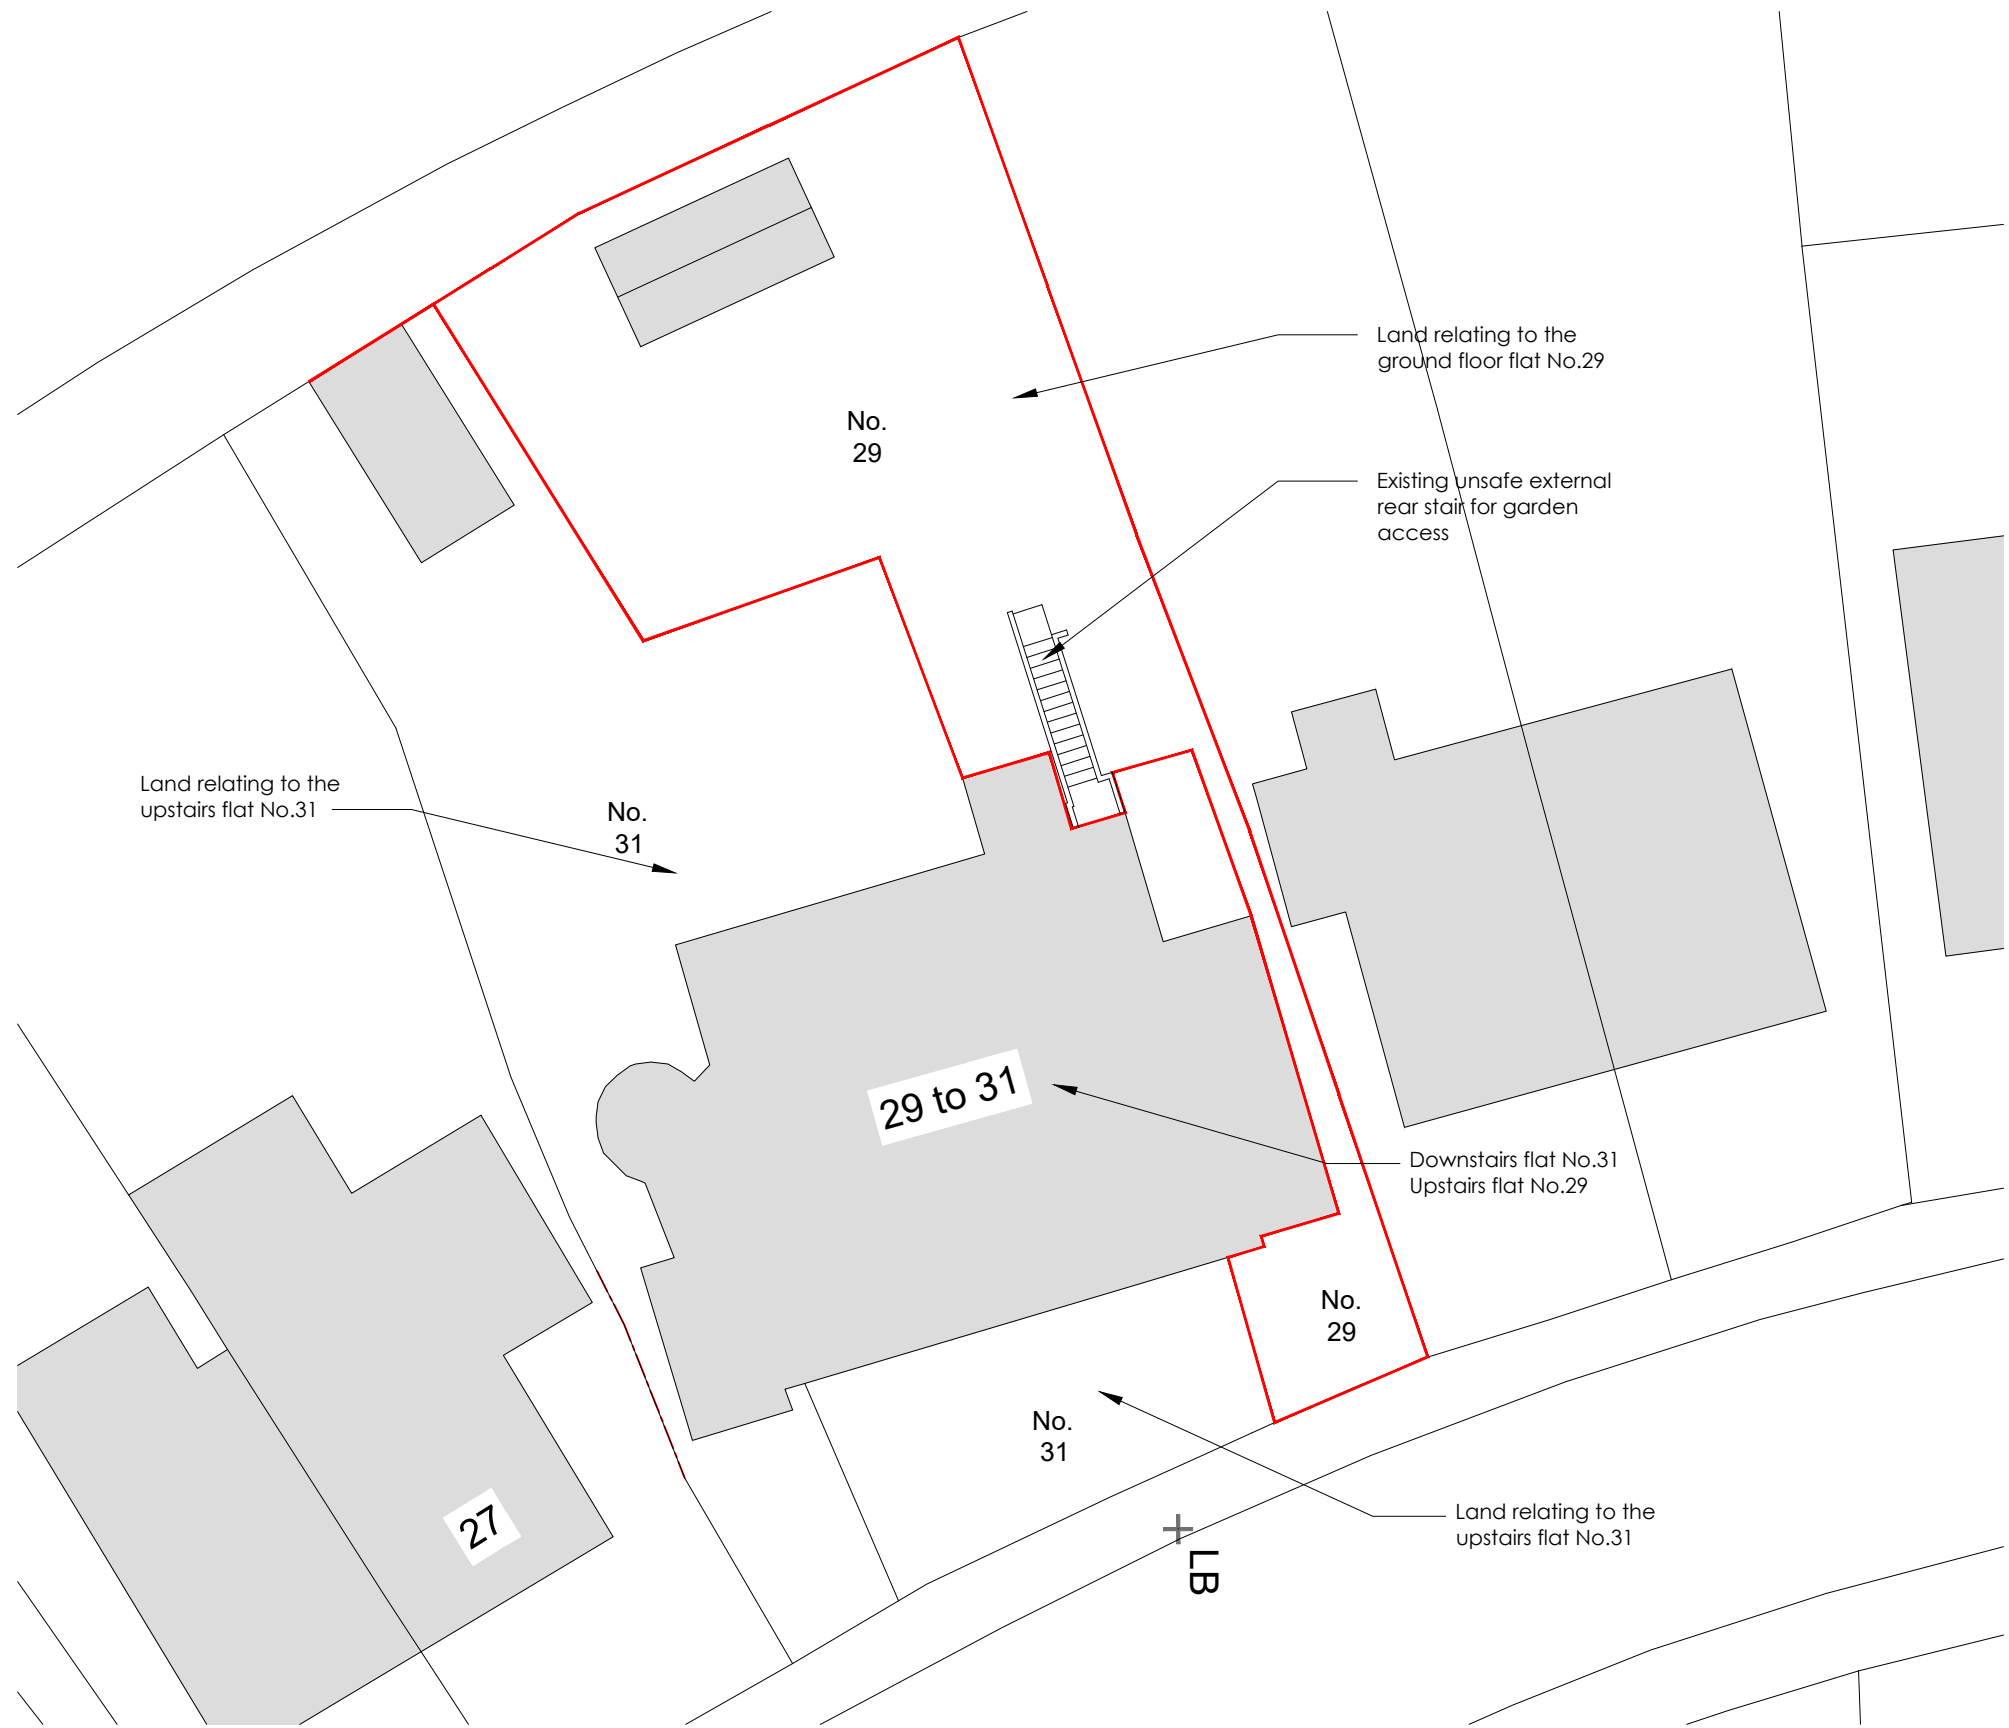


1 EXISTING SITE BLOCK PLAN
SCALE 1:200



EXISTING

REVISIONS

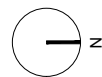

STATUS
EXISTING

PROJECT
29 CRESCENT ROAD

TITLE
EXISTING SITE BLOCK PLAN

SCALE
1:200

DATE
2026.06.09

DRAWING NUMBER
001

REV
*

VICTORIA MUSTARD ARCHITECT

135 Crawley Down Road, Felbridge, East Grinstead RH19 2PS
Mob 07779 245 093 vicki@victoriarmustardarchitects.com