




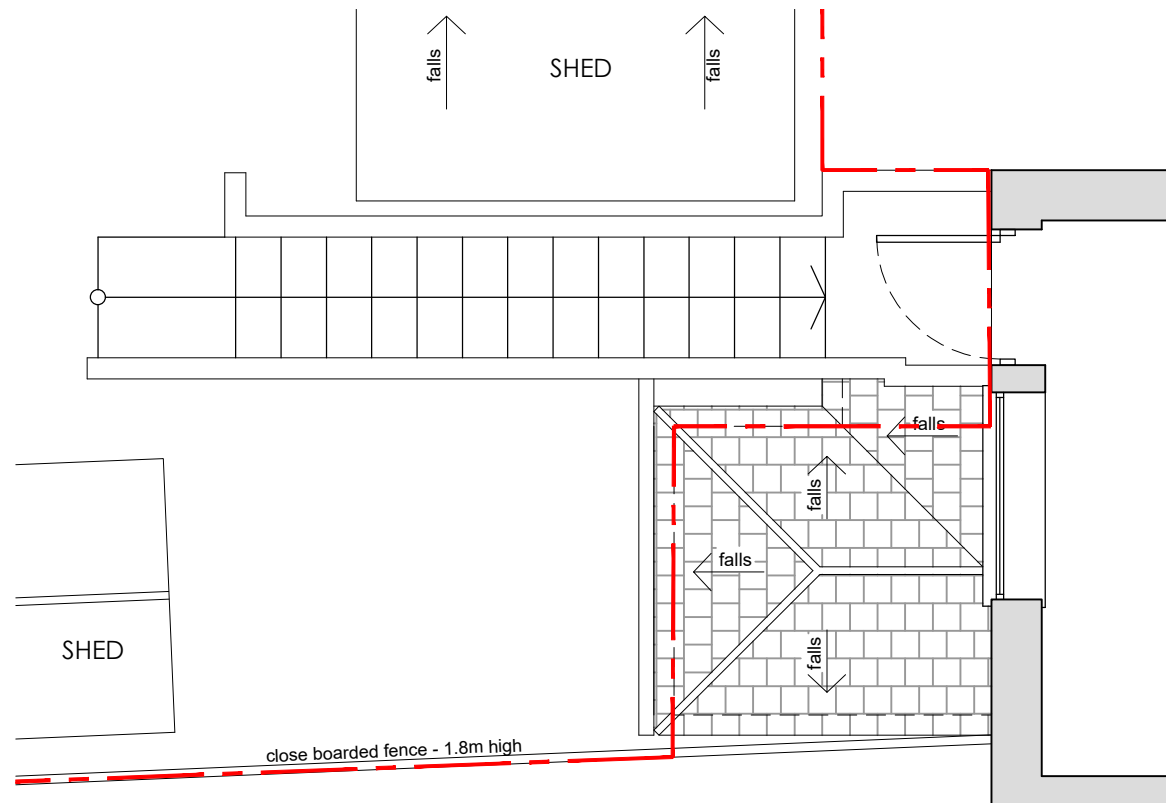

2 EXISTING FIRST DETAIL PLAN OF REAR STAIRS
SCALE 1:50

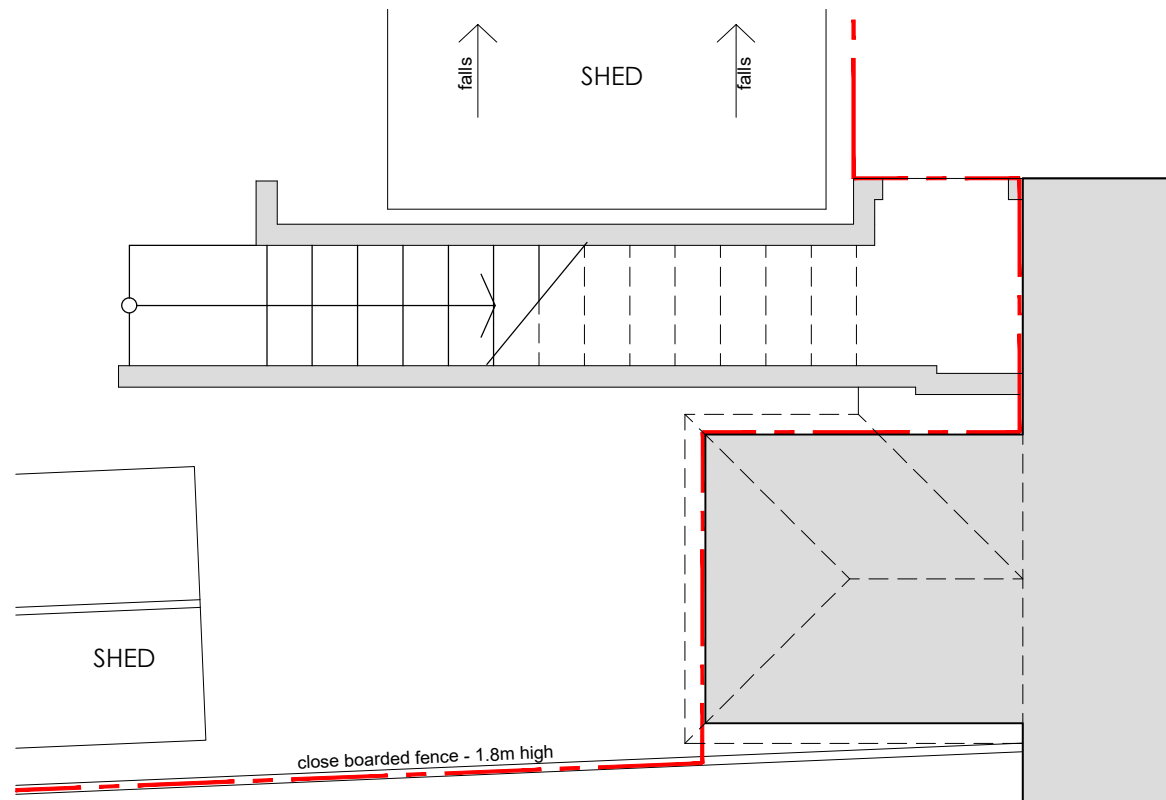

1 EXISTING GROUND DETAIL PLAN OF REAR STAIRS
SCALE 1:50

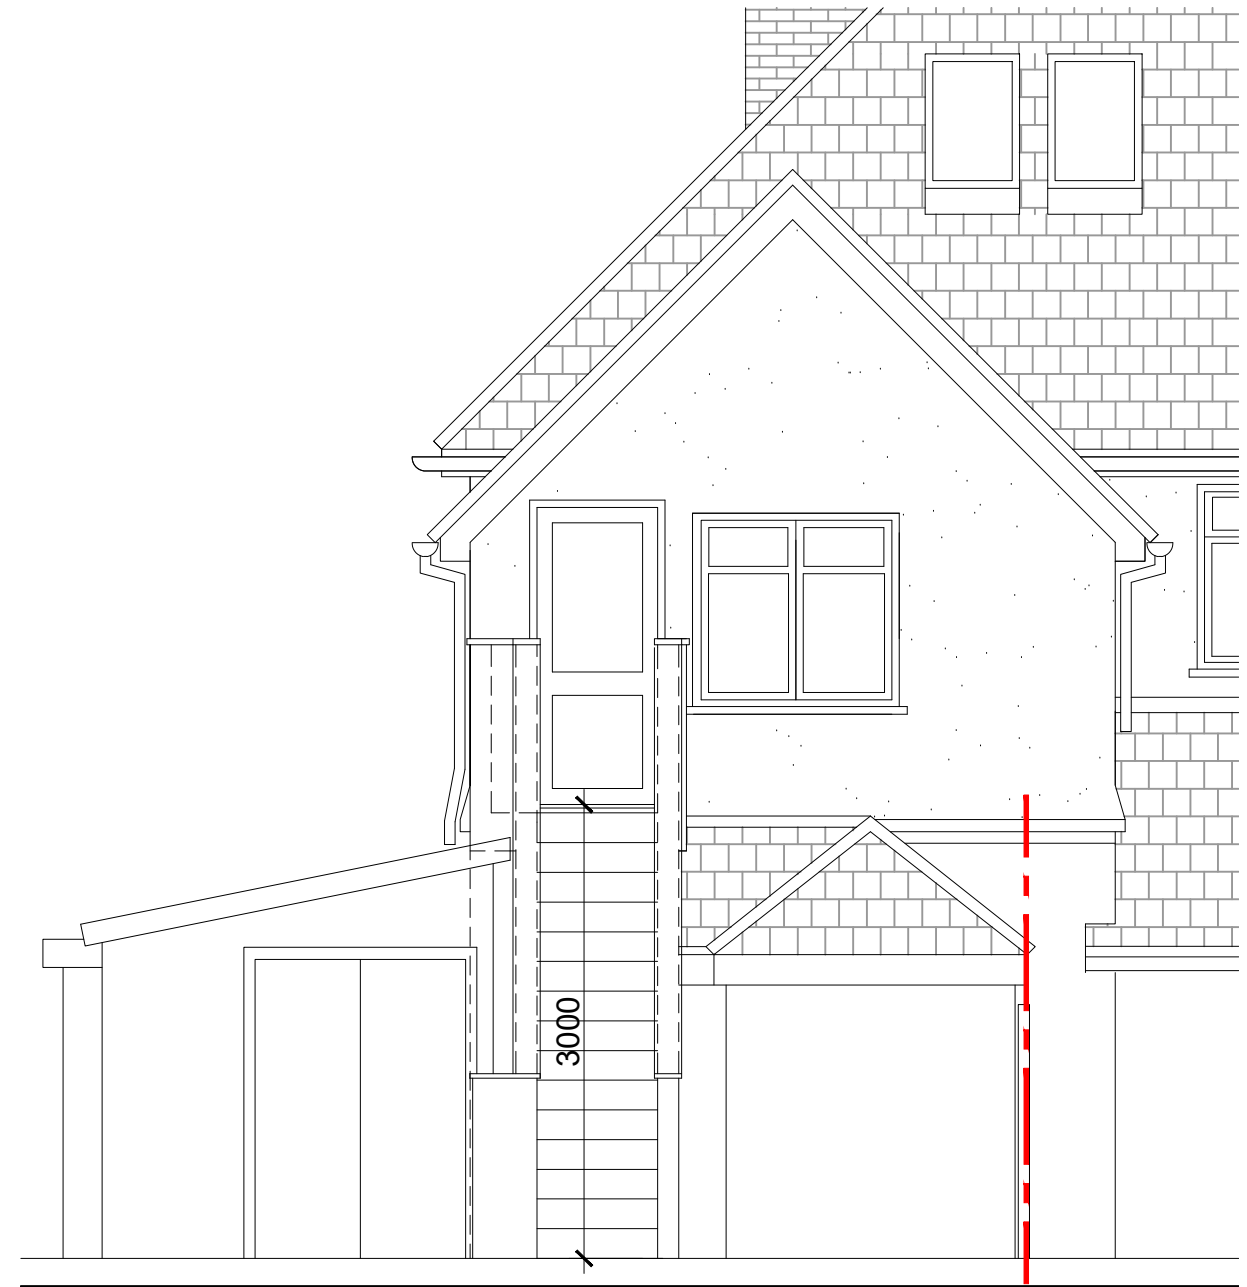

3 EXISTING ELEVATION OF REAR STAIRS
SCALE 1:50



EXISTING

REVISIONS

STATUS EXISTING		PROJECT 29 CRESCENT ROAD	
		TITLE EXISTING PLANS & ELEVATION OF REAR STAIRS	
SCALE 1:50	DATE 2026.05.07	DRAWING NUMBER 005	REV *

VICTORIA MUSTARD ARCHITECT

135 Crawley Down Road, Felbridge, East Grinstead RH19 2PS
Mob 07779 245 093 vicki@victoriamustardarchitects.com