


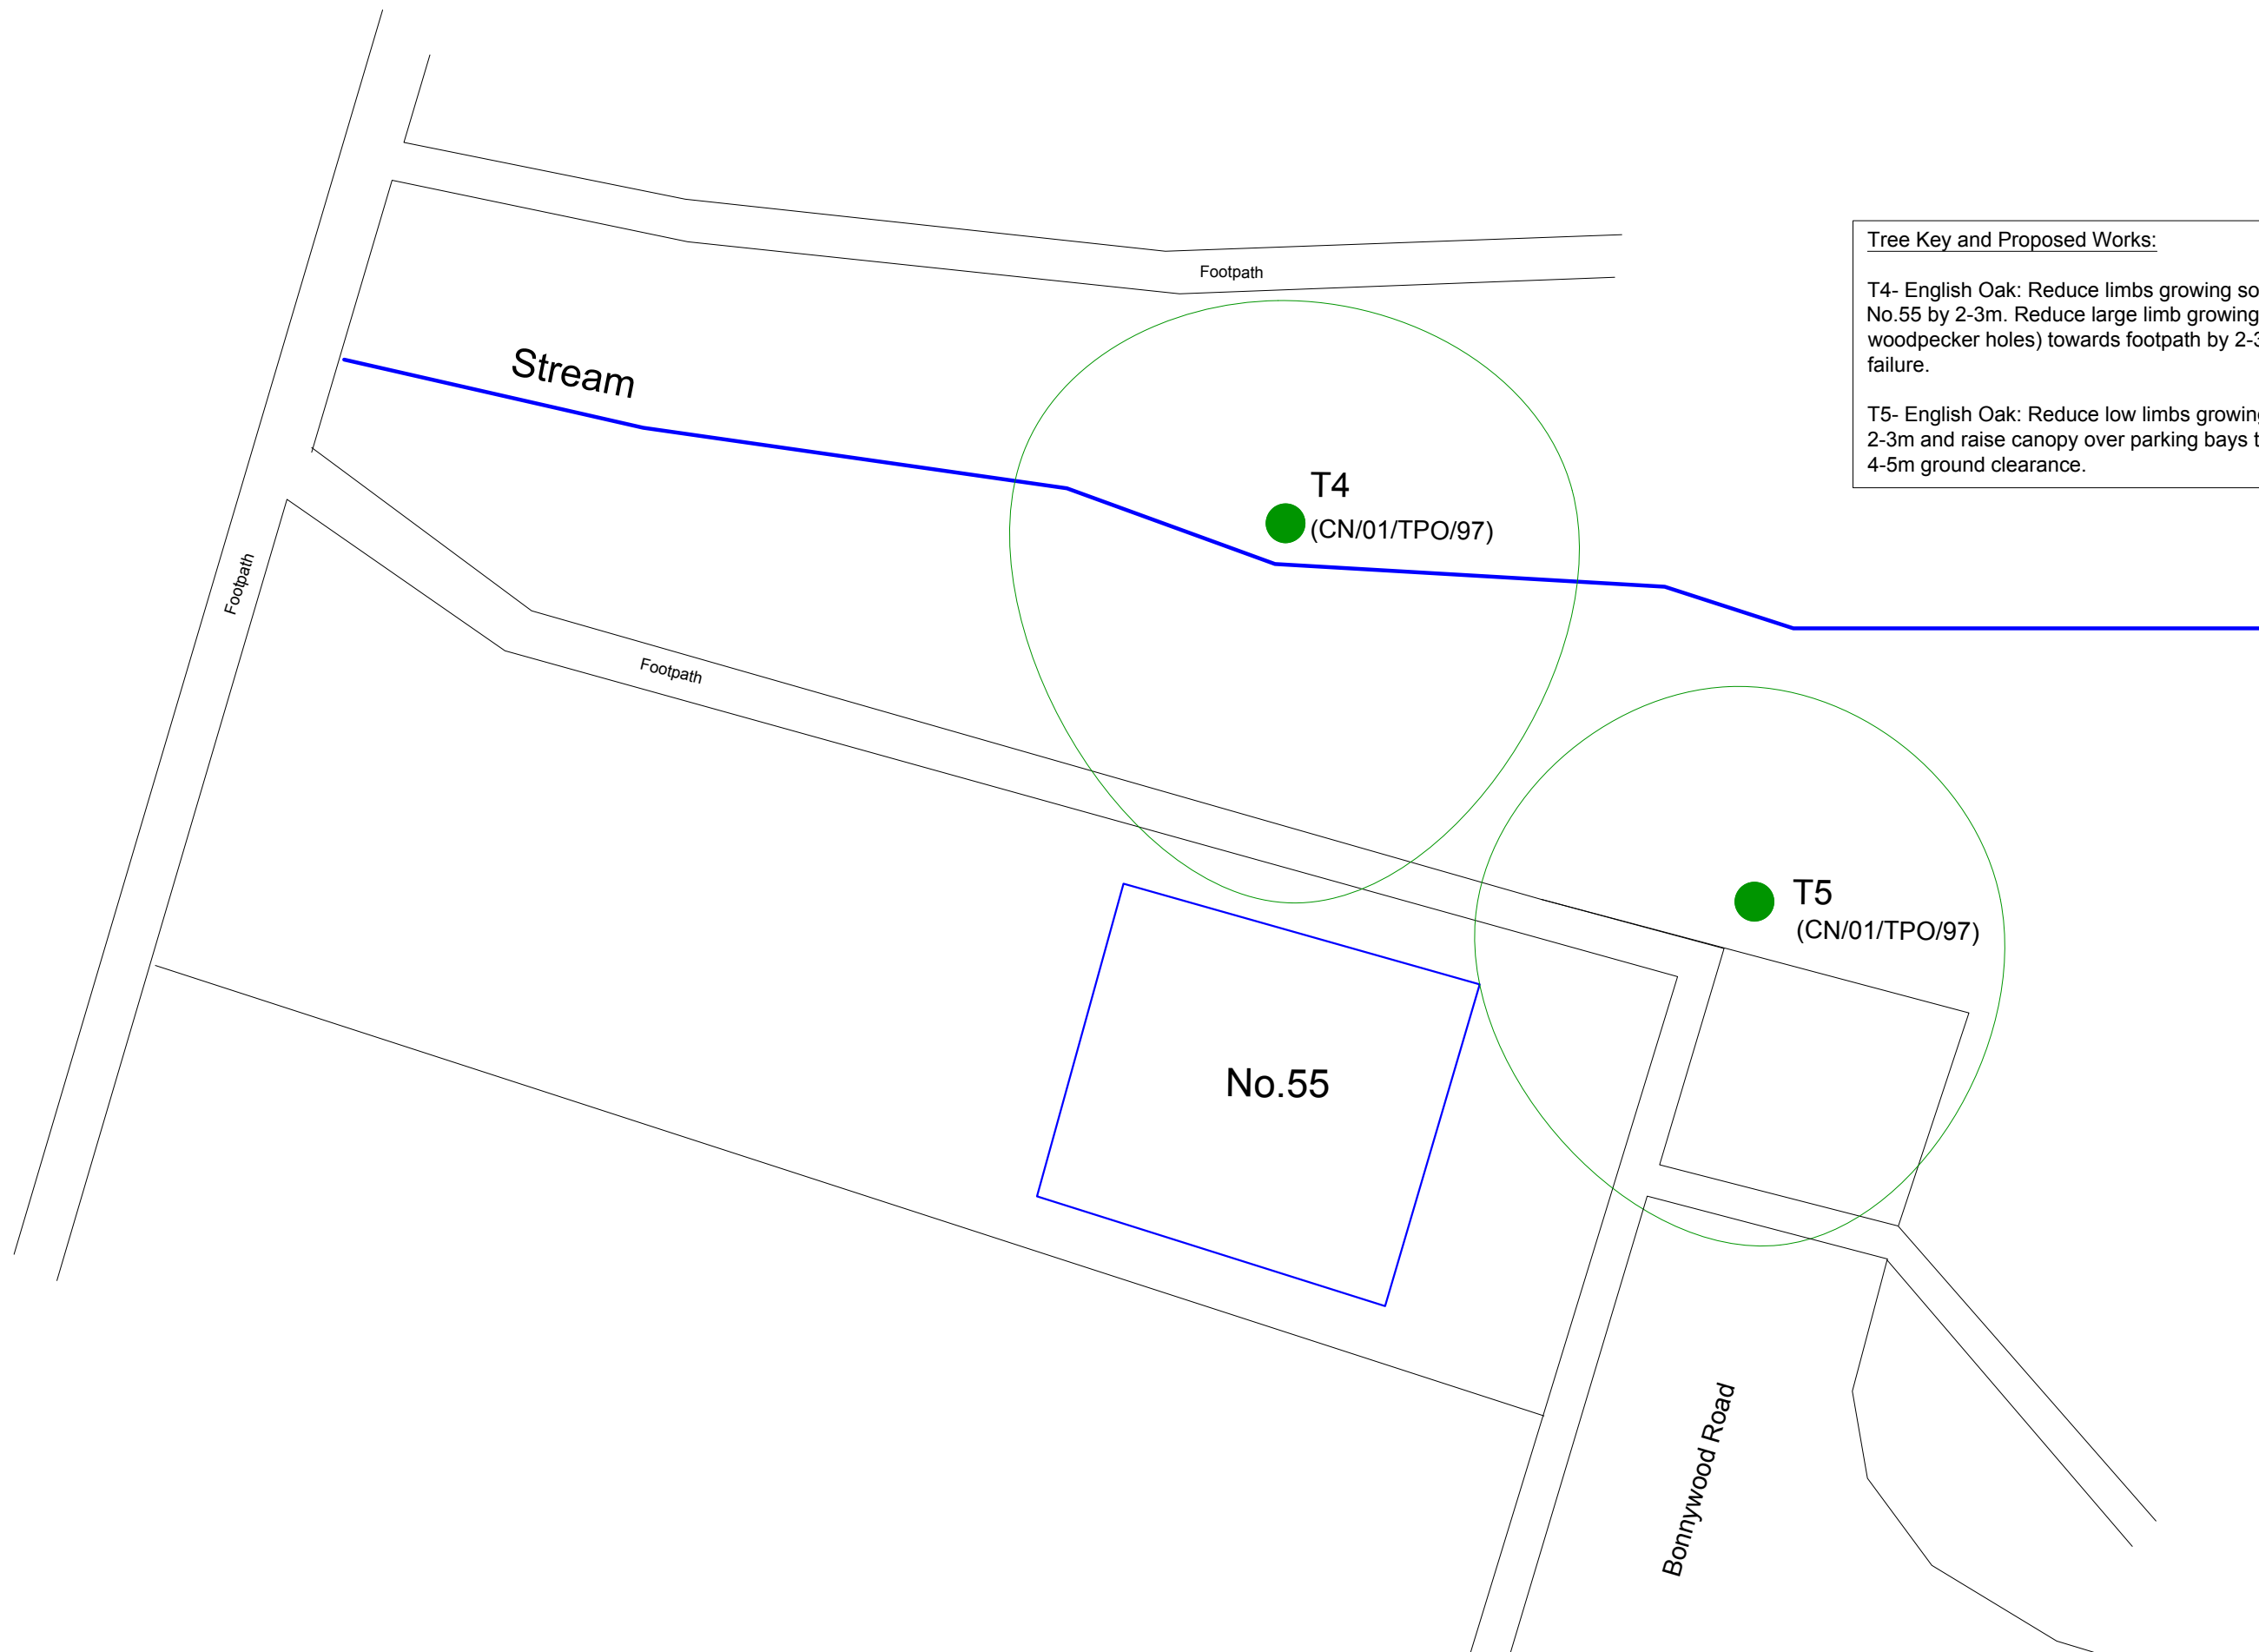

Tree Key and Proposed Works:

T4- English Oak: Reduce limbs growing southwards towards No.55 by 2-3m. Reduce large limb growing northwards (with woodpecker holes) towards footpath by 2-3m to reduce risk of failure.

T5- English Oak: Reduce low limbs growing towards No.55 by 2-3m and raise canopy over parking bays to maintain/ provide 4-5m ground clearance.

Southern Beeches Ltd

The Haven
Henfield Common North
Henfield
West Sussex
BN5 9RL

t: 01273 491886 m: 07771 803433 e: james@southernbeeches.co.uk

Client :	Erika Woodhurst-Trueman
Project :	30 Clayton Avenue, Hassocks, West Sussex, BN6 8HD.
Title :	Tree Sketch Plan
Scale :	Not to Scale
Date :	18th September 2026
Dwg No :	TSP1_30CA_26
Rev :	-