




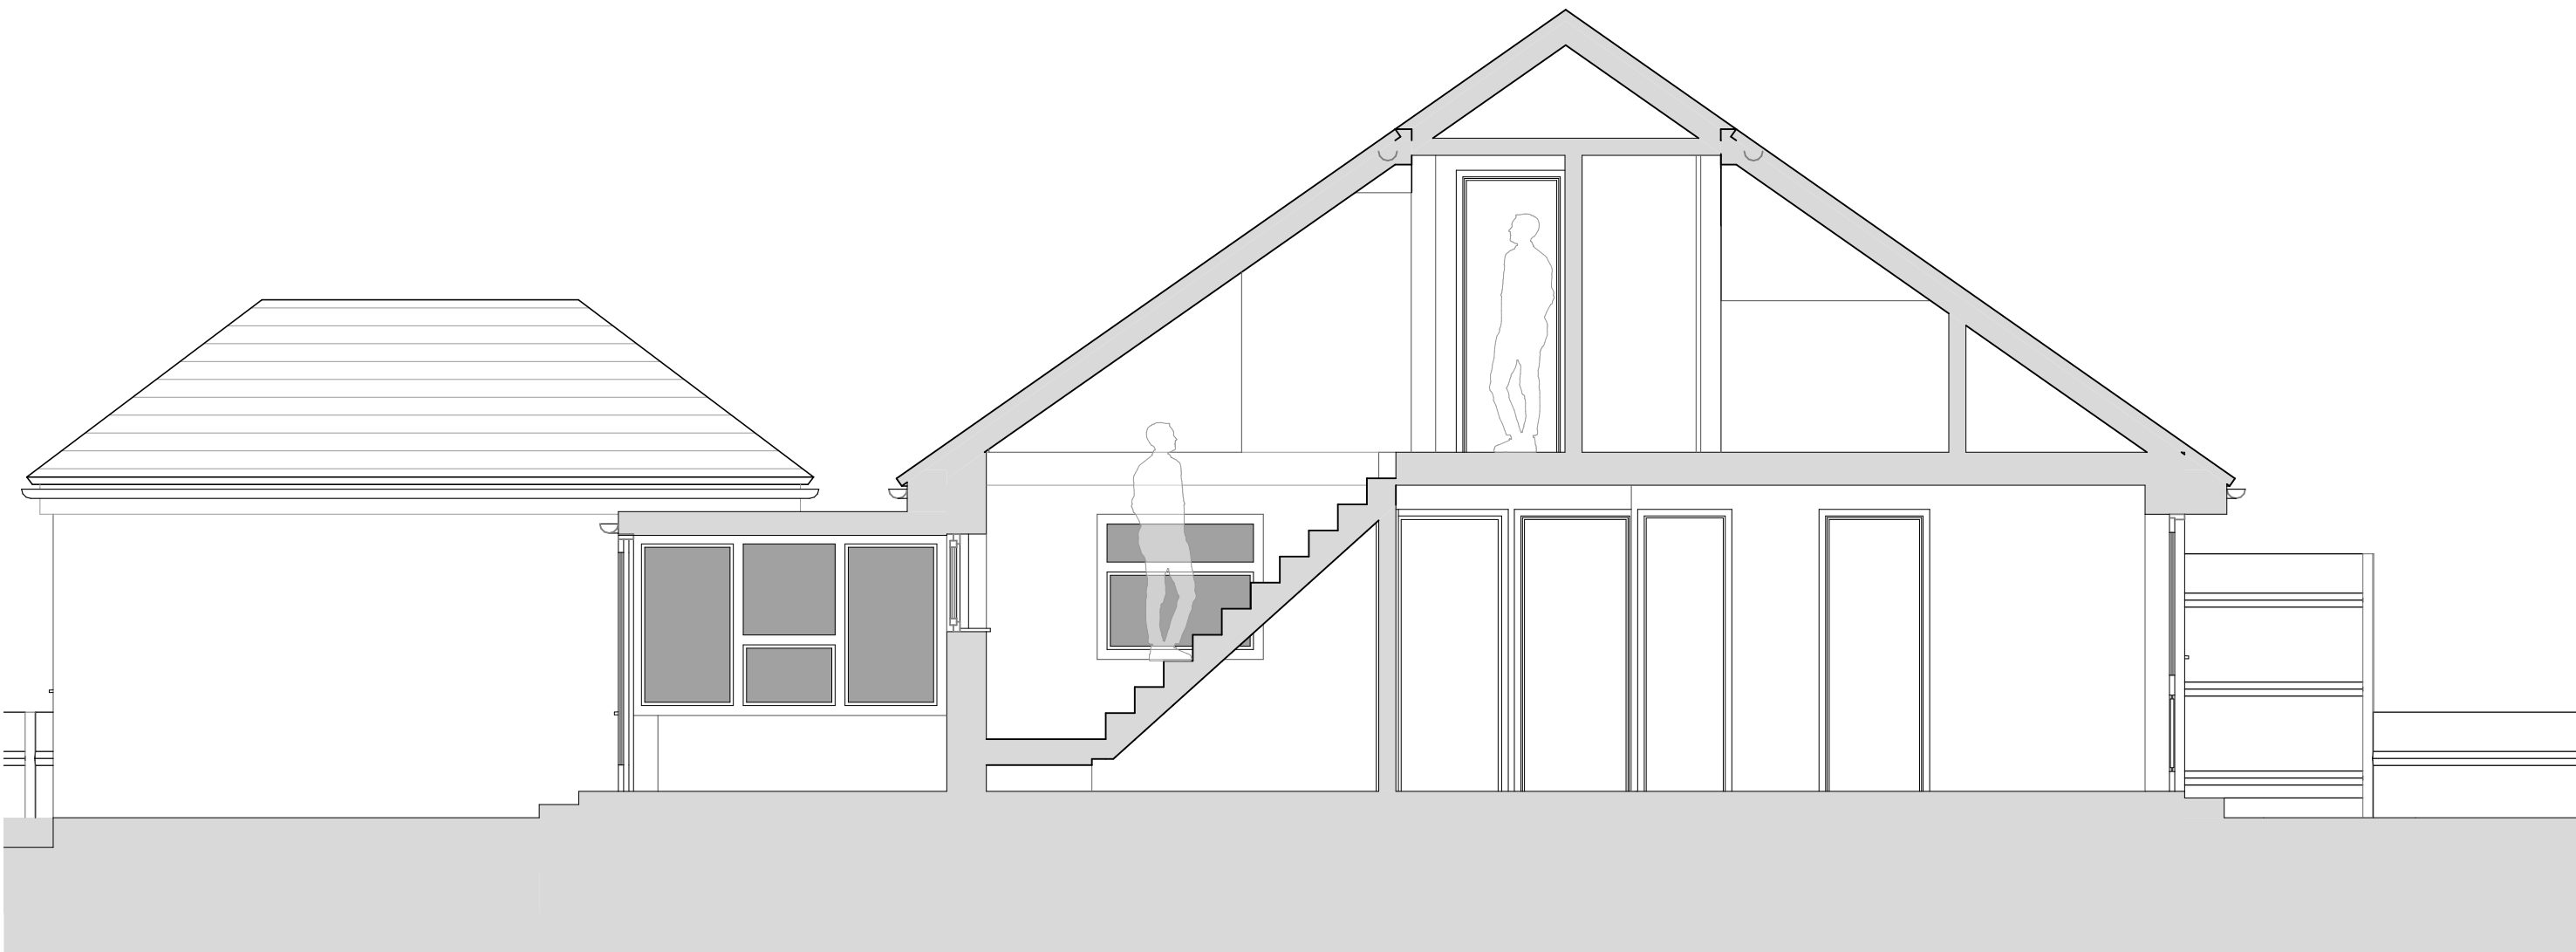

Existing Section AA

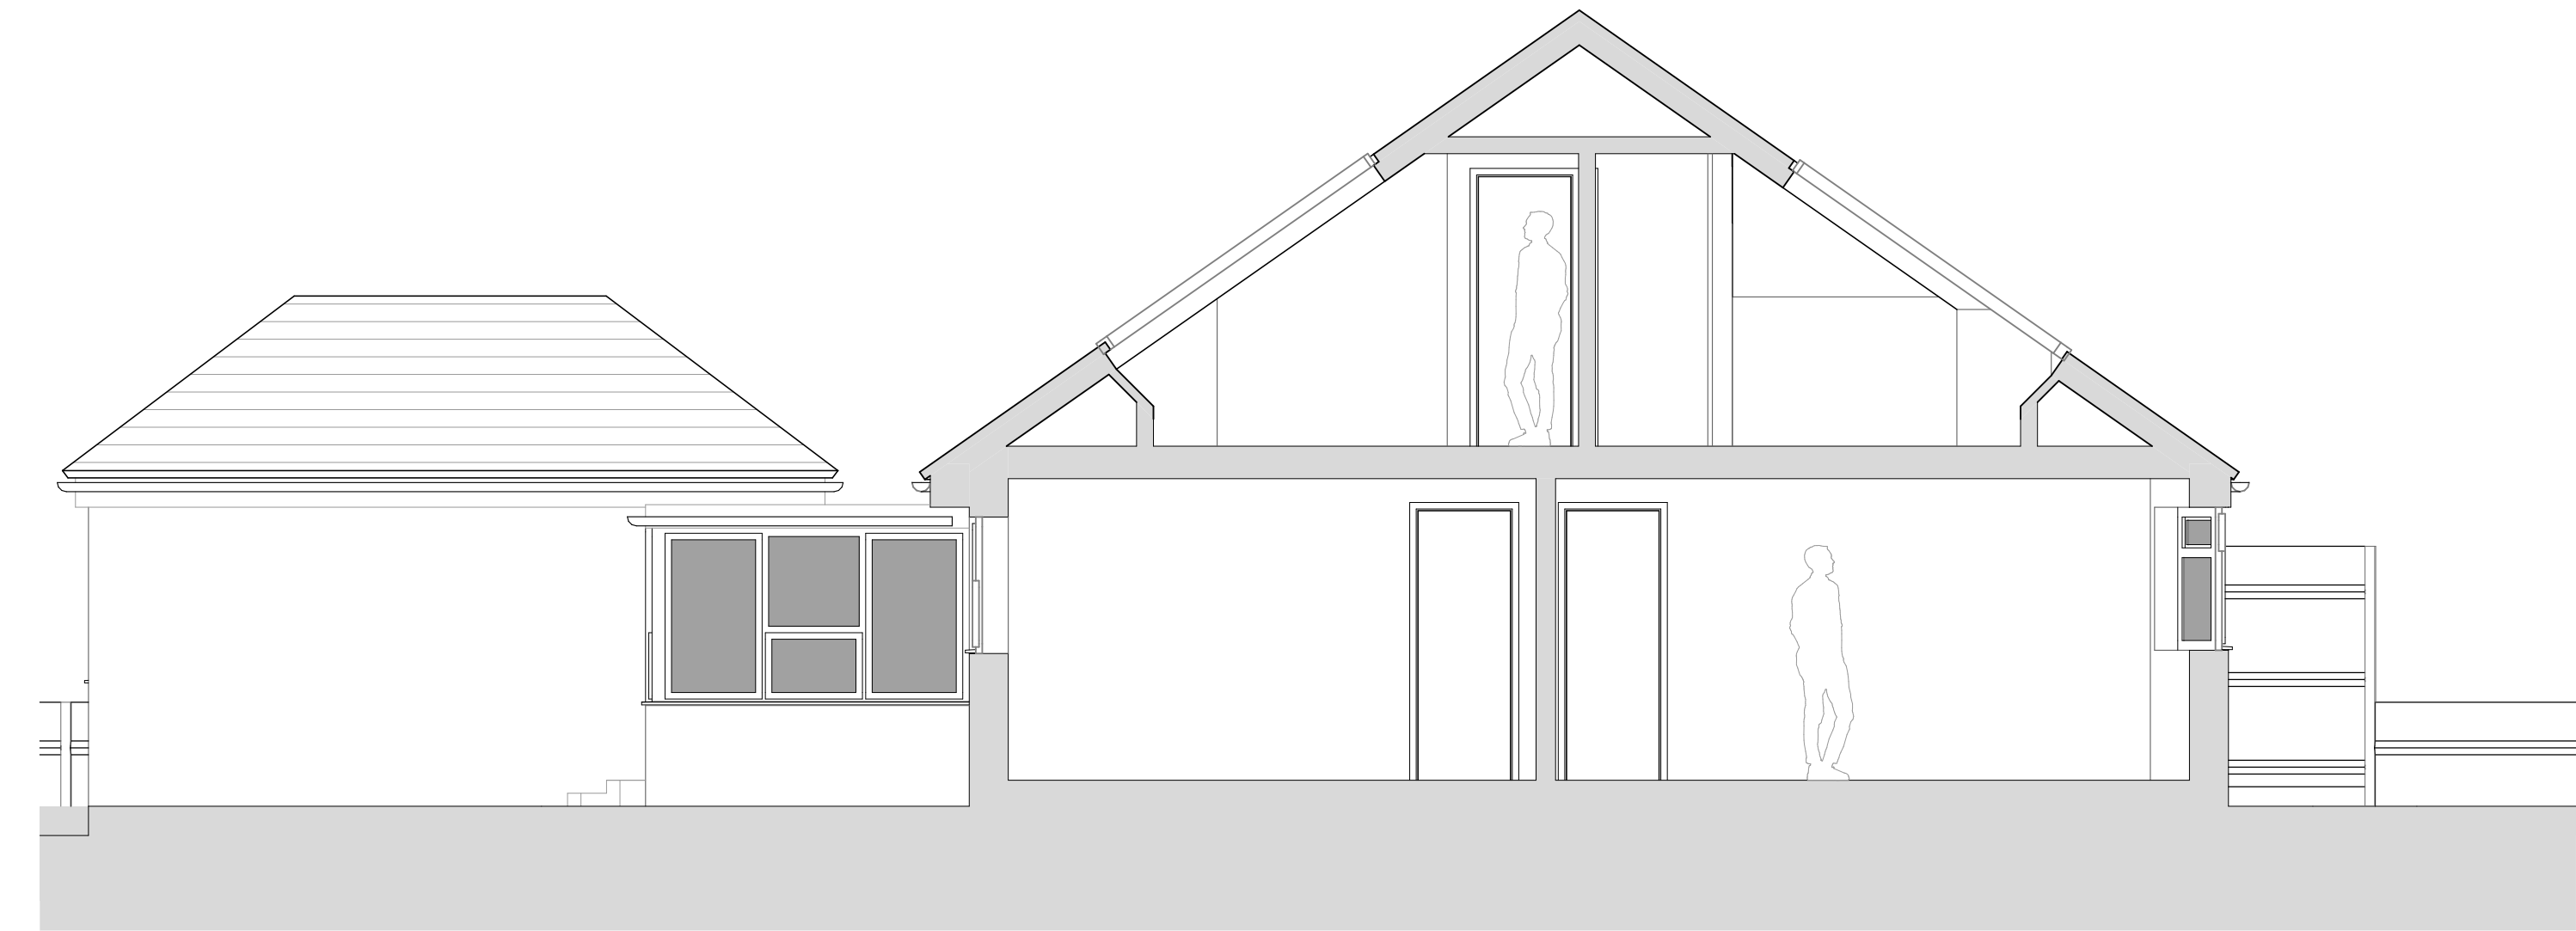

Existing Section BB

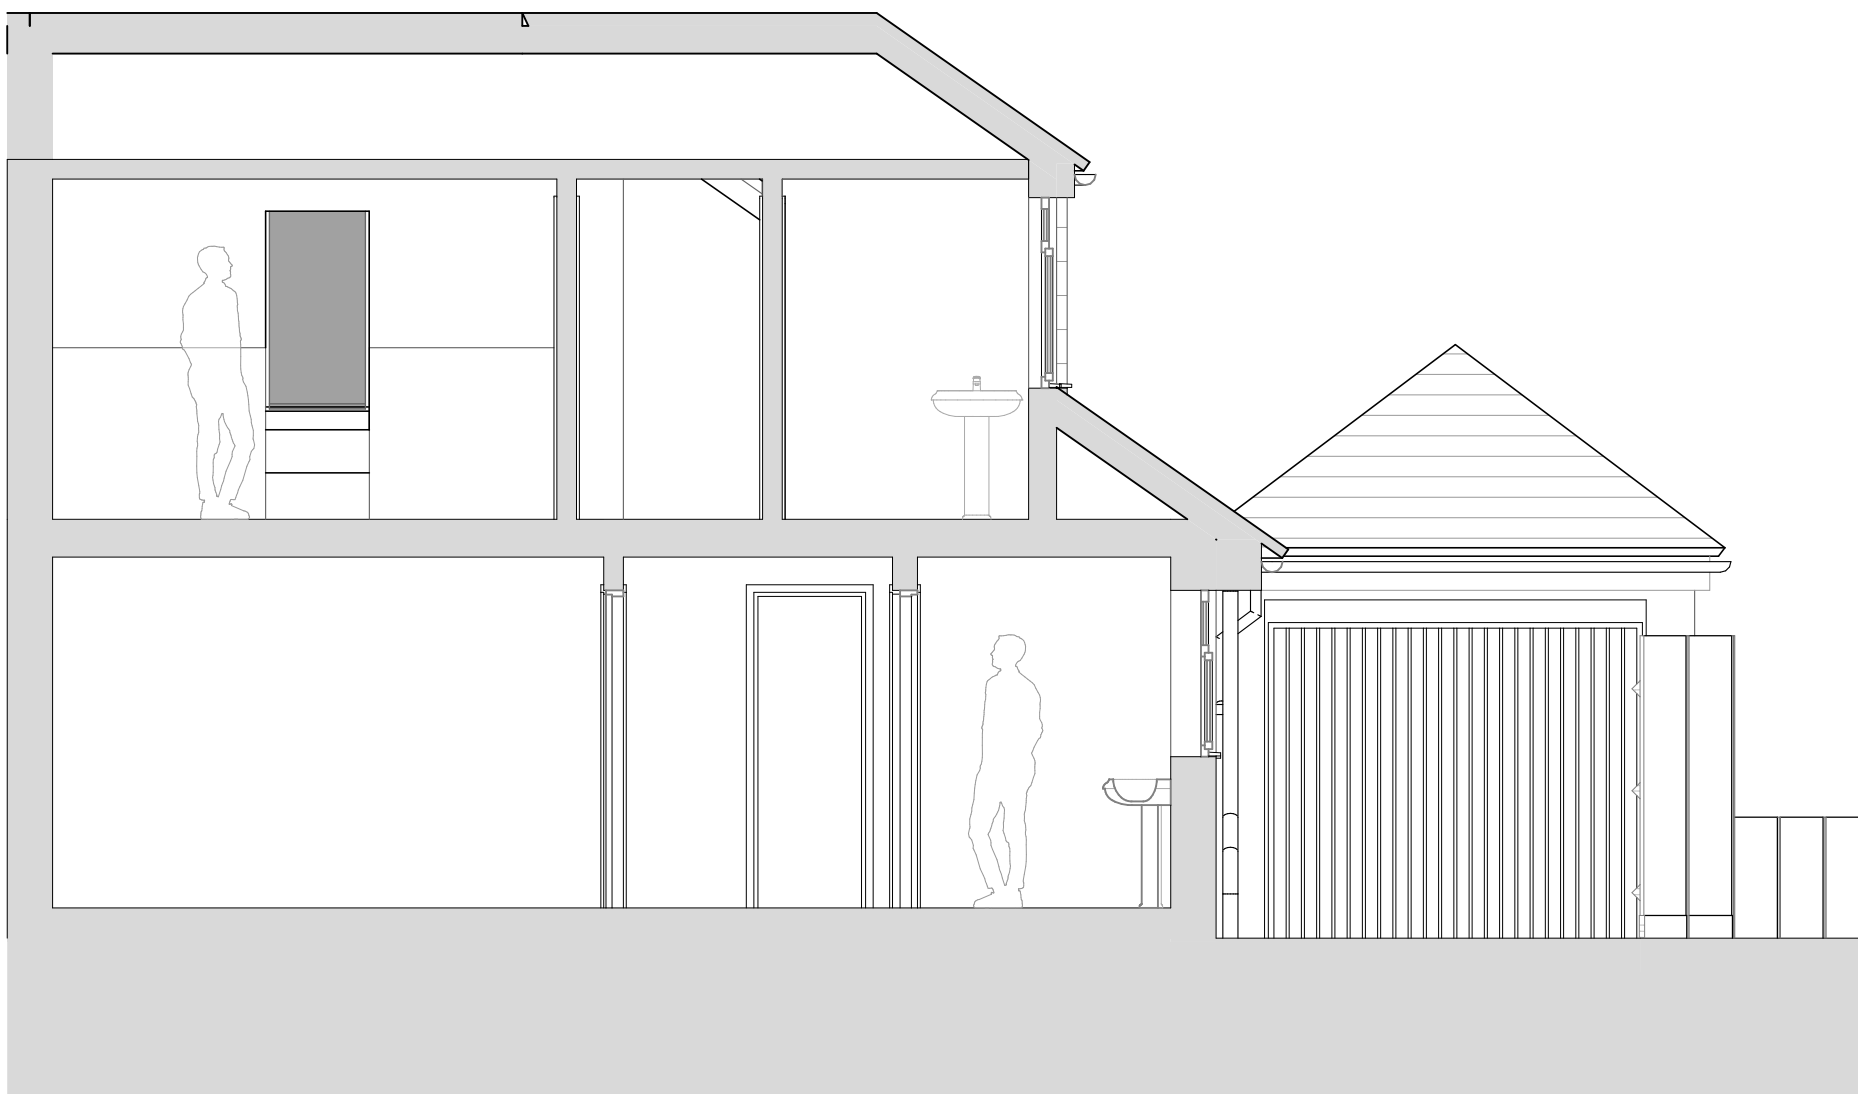


Existing Section CC

Notes

Do not scale off this drawing except for planning purposes
Check all dimensions on site before any work commences
All goods, materials and workmanship must conform to current building regulations, british standards and codes of practice.
Copyright of this drawing is to be retained by Ecotecture Ltd and must not be reproduced without written consent from the practice.

Drawing to be printed A1

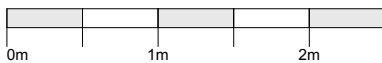

Scale 1:50

01	
Rev/D	Layout Comment

EXISTING

ecotecture

ECOLOGICAL ARCHITECTURE

01444 416745

info@ecotecture.co.uk

www.ecotecture.co.uk

31 Sussex Road

West Sussex

Client:

Richard Tibbott

Haywards Heath

RH16 4DZ

Address:

5

Hickmans Lane,

West Sussex.

BN2 5JH

Description:

Existing Sections

Scale: 1:50

Drawn: BI

Drawing No:

Date: 07/10/2025

Checked: JS

833 / 112