
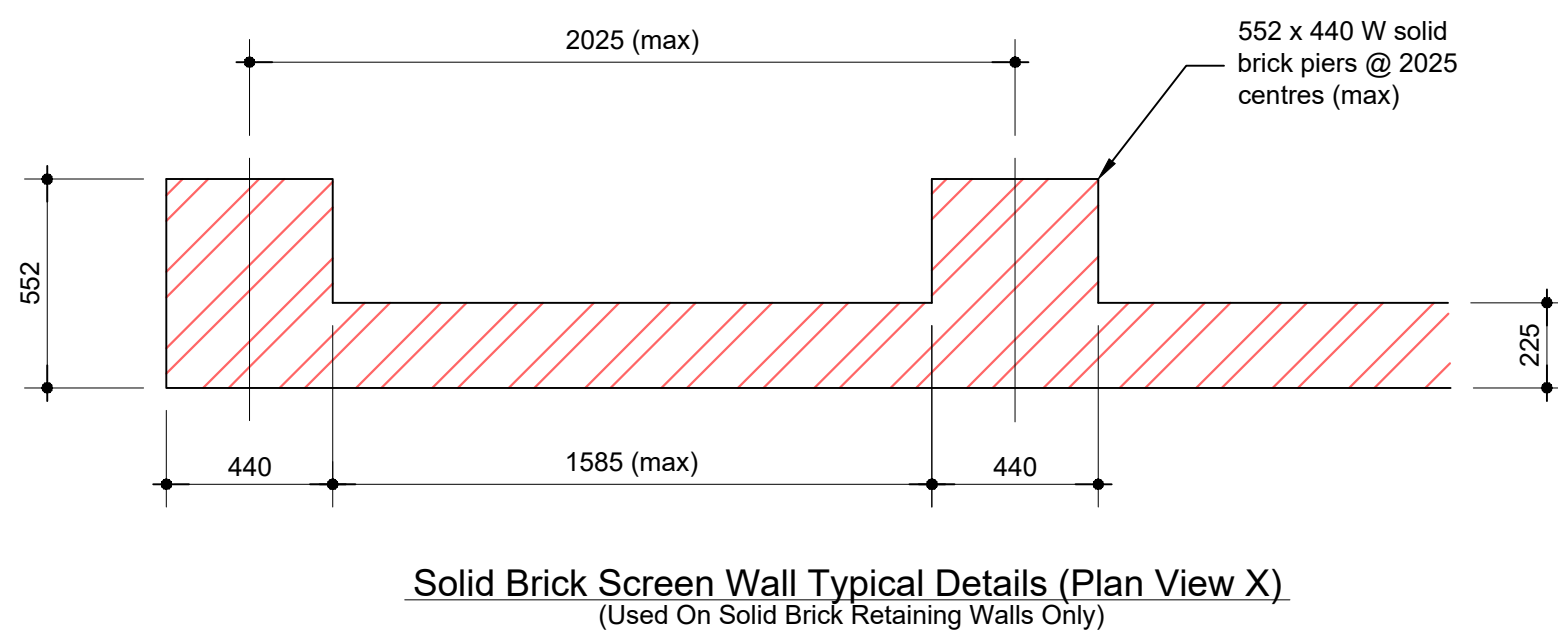


C01	Telltales added	Aug 2025
C00	Tender Issue	July 2025
REV	DESCRIPTION	CHECKED DATE

Archibald Shaw 

Consulting Civil & Structural Engineers
One Little London Chichester West Sussex PO19 1PP
Telephone: 01243 786471 www.archibaldshaw.co.uk

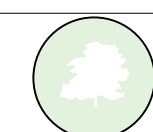

BARRATT
DEVELOPMENTS PLC

PROJECT
Crawley Down Road, Felbridge

Site Entrance Road Screen Wall Foundation Details

ARCHITECT
Roger Cory Partnership

DRAWN BY AT	CHECKED BY	DESIGNED BY AM
----------------	------------	-------------------

SCALE @ A1	©DATE	STATUS
1:100 1:20	July 2025	Construction

JOB NO.	DRAWING NO.	REVISION
---------	-------------	----------

33093	H7490-360-RW11	C01
-------	----------------	-----