
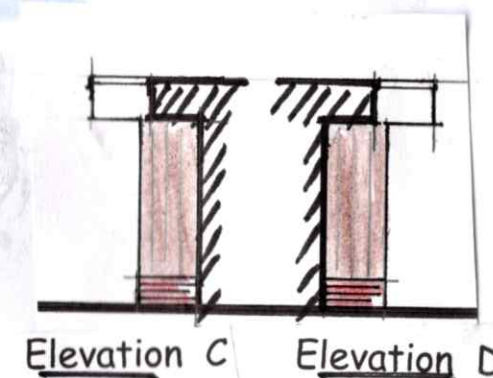


Rev A - small inset elevations on the front added for Planning

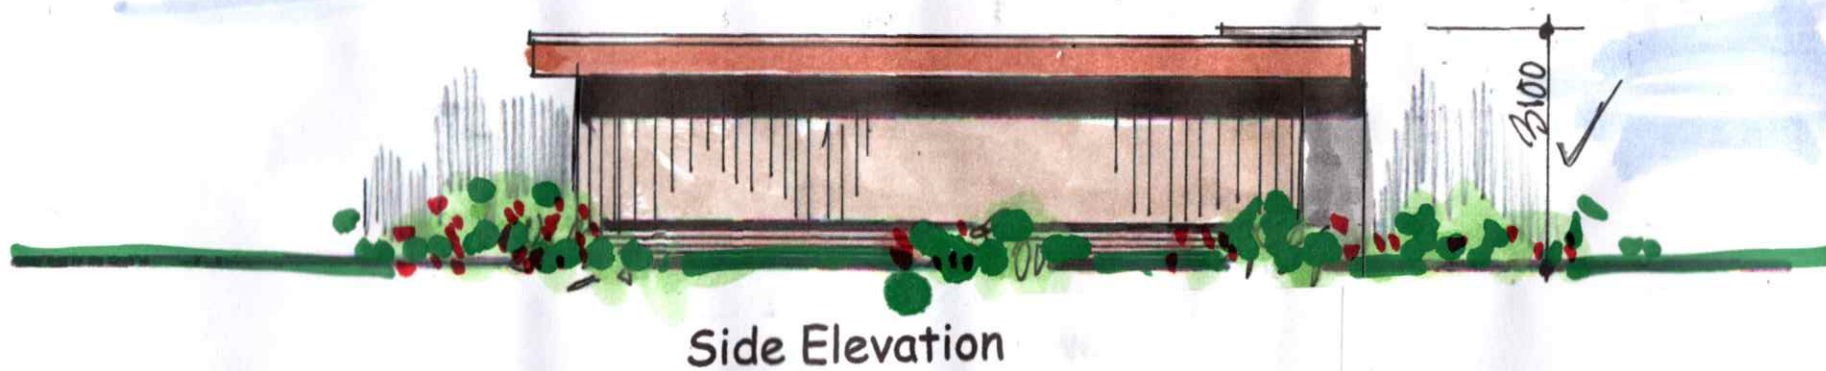

ROOF: to be a Green Roof, Sedum mat with dry habitat perennials, ornamental grasses and drought tolerant plants and will create a habitat for local wildlife, improve air quality around the property and add aesthetic value. The living roof will moderate the temperature and help cool the building.

FASCIAS: natural zinc colour RF50 rainscreen aluminium composite Panels by Spanwall Ltd. or similar.

WALLS: facing brickwork plinth courses with fully insulated timber Frame constructions of SIPS, or similar fully insulated systems. Timber frame finished with vertical Cedar or Sweet Chestnut timber cladding panels

WINDOWS: energy efficient double or triple glazed windows and doors, in dark grey frames.



Planning Drawing

David Liversidge design

Architecture and Planning
259 Rossendale Road, Burnley, Lancs. BB11 5BZ
and at Haywards Heath, West Sussex, RH16 4DZ

07977 463 496
davidliversidge01@gmail.com

Agricultural Workers Temporary

Dwelling

ELEVATIONS

Millfield Yard, Pickwell Lane,
Ansty, West Sussex, RH17 5RH
for Mr. and Mrs. J. Bowtell

scale: 100th @ A3

drawing no

date: JULY 2026

26/59/1 A

GLENCAIRN LTD.

planning and development consultants
Robert Schiller BA (Land Econ) FBIAC
07539 687 790
rfb.gvs@gmail.com