



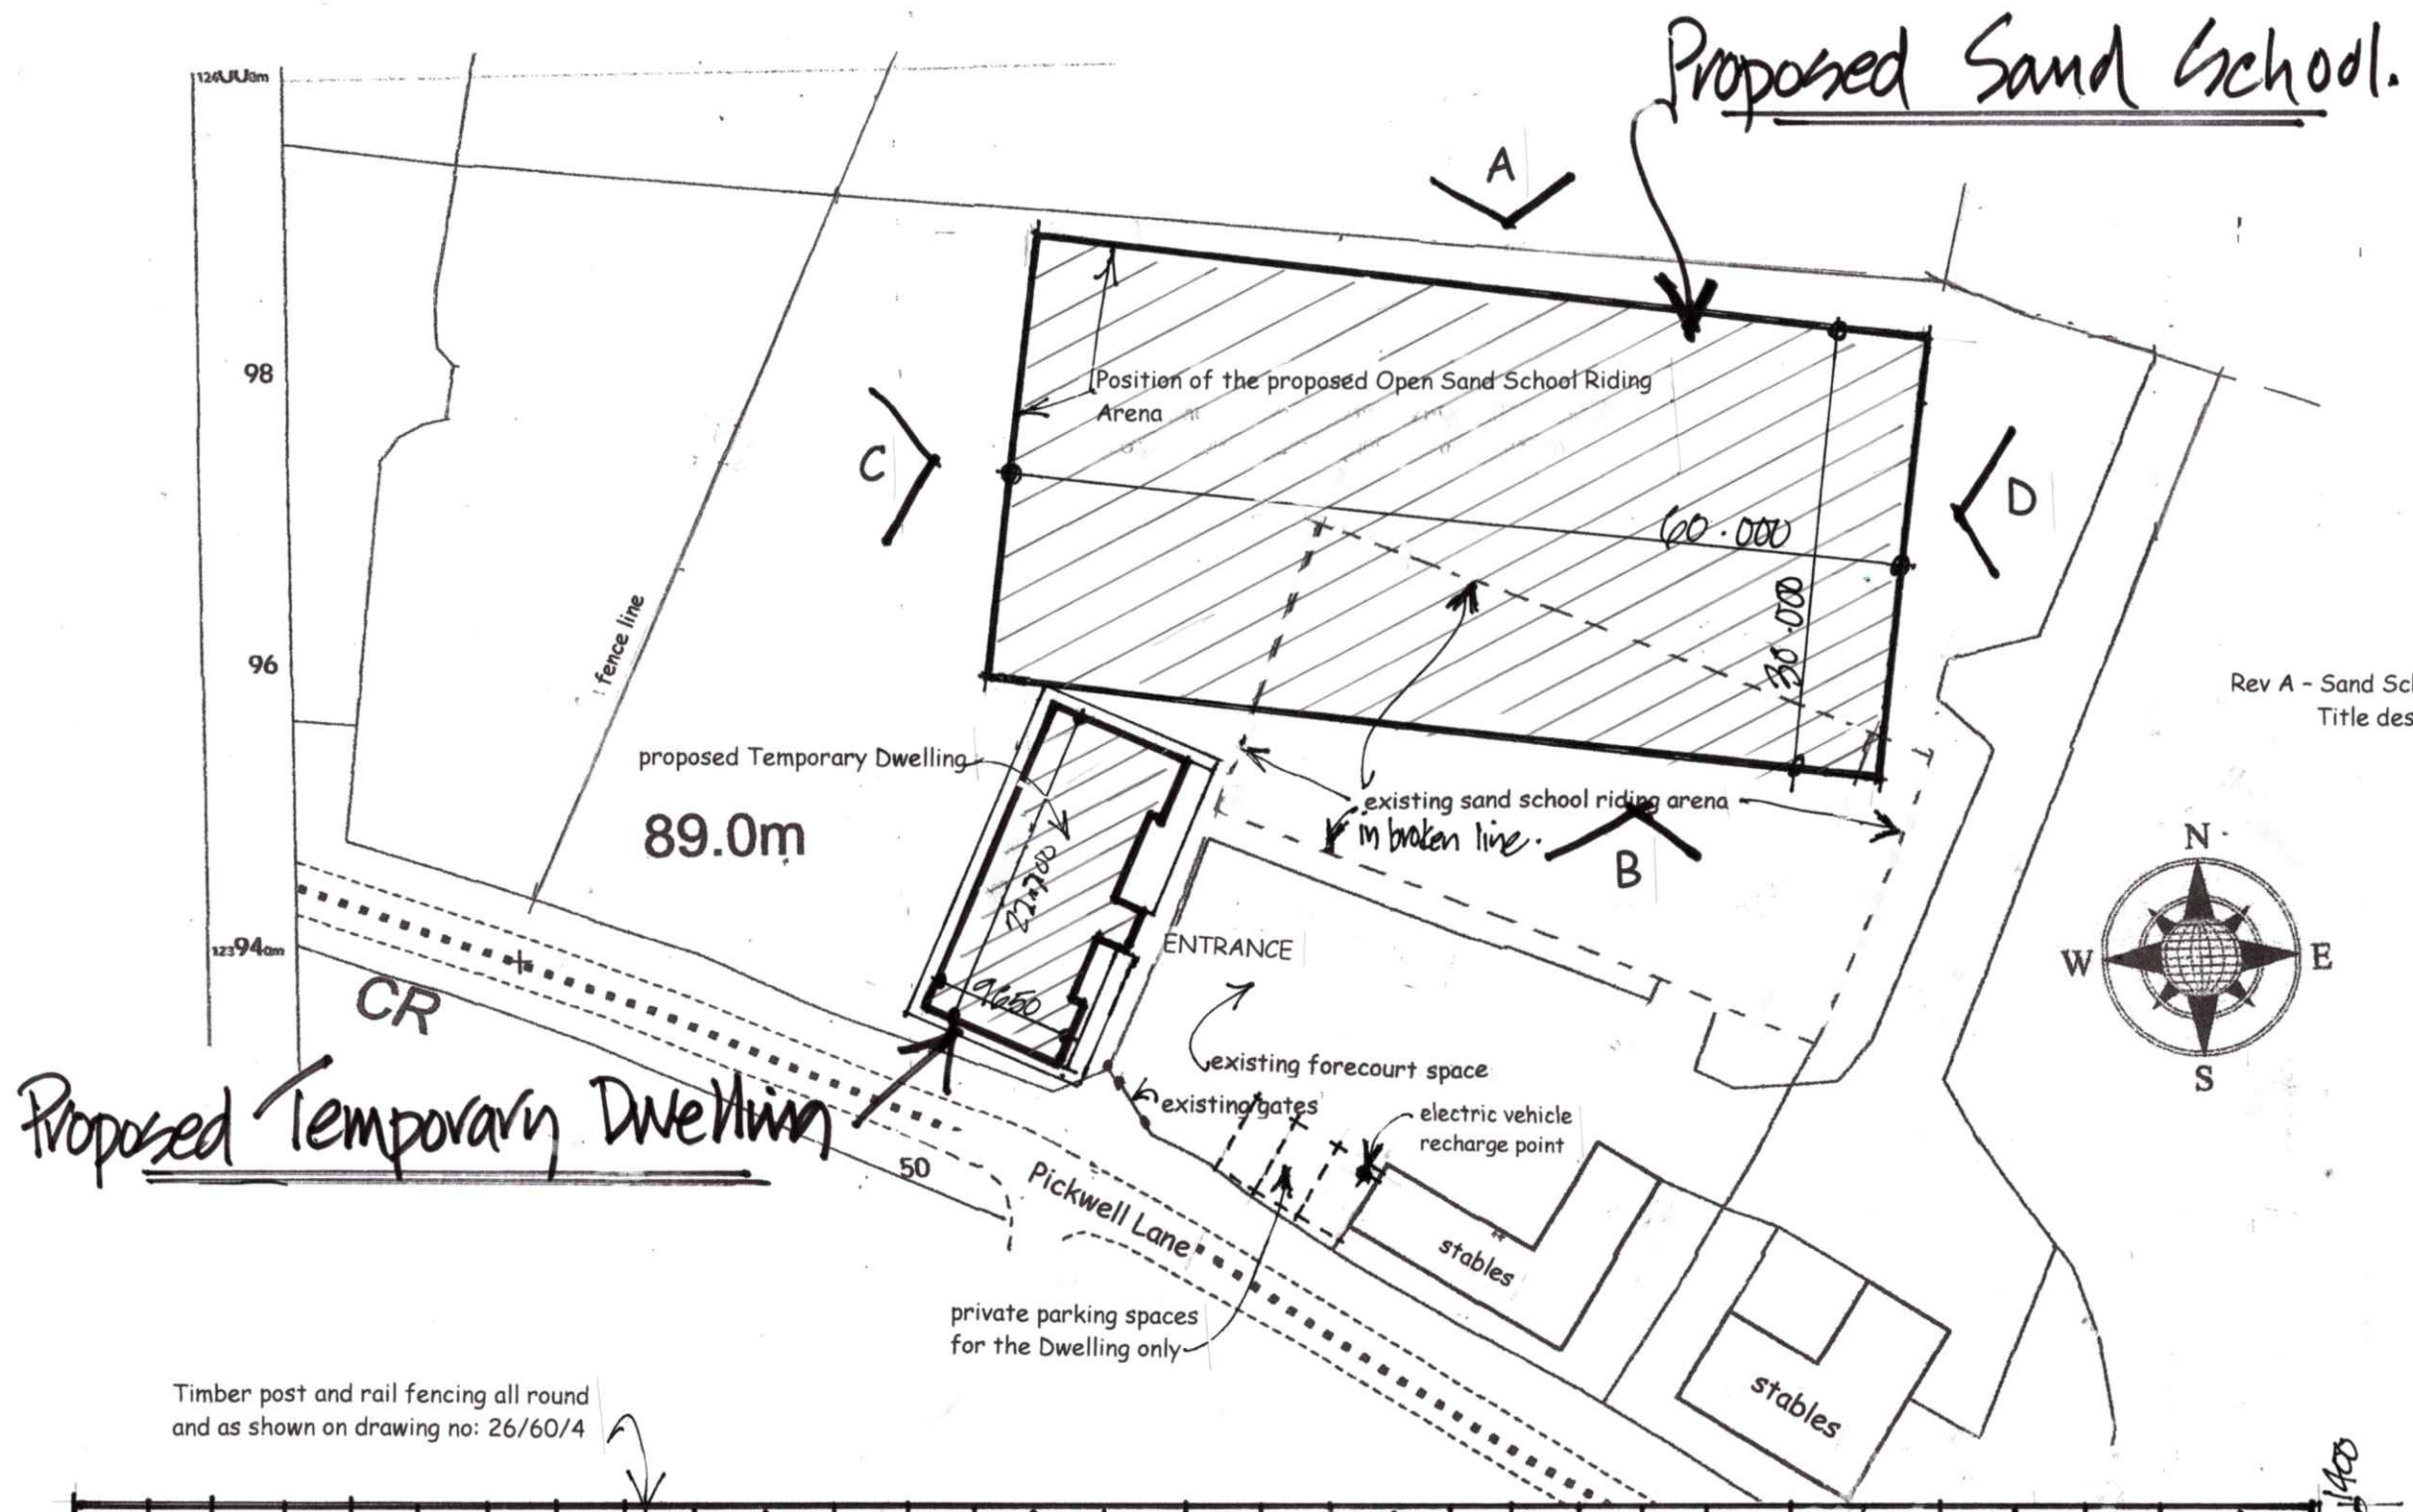

Rev A - Sand School enclosure elevations added for Planning
Title description changed so as to not confuse.....

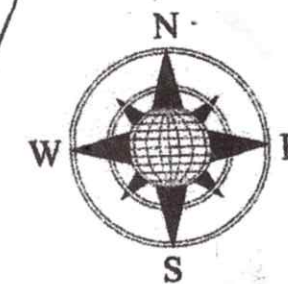

Planning Drawing

David Liversidge design



Architecture and Planning
259 Rossendale Road, Burnley, Lancs. BB11 5BZ
and at Haywards Heath, West Sussex, RH16 4DZ

☎ **07977 463 496**
✉ **davidliversidge01@gmail.com**

Temporary Dwelling and Sand School Proposed Site/Block Plan


Millfield Yard, Pickwell Lane,
Ansty, West Sussex, RH17 5RH
for Mr. and Mrs. J. Bowtell

scale: 1/500th @ A3

drawing no

date: JULY 2026

26/62/3A

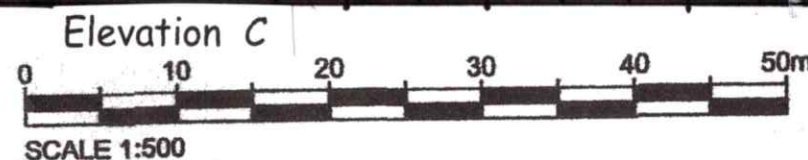

Elevation A
Elevation B
Elevation C
Elevation D
Sand School enclosure elevations scale: 1/200th

GLENCAIRN LTD.
planning and development consultants
Robert Schiller BA (Land Econ) FBIAC
07539 687 790
rfb.qvs@gmail.com