


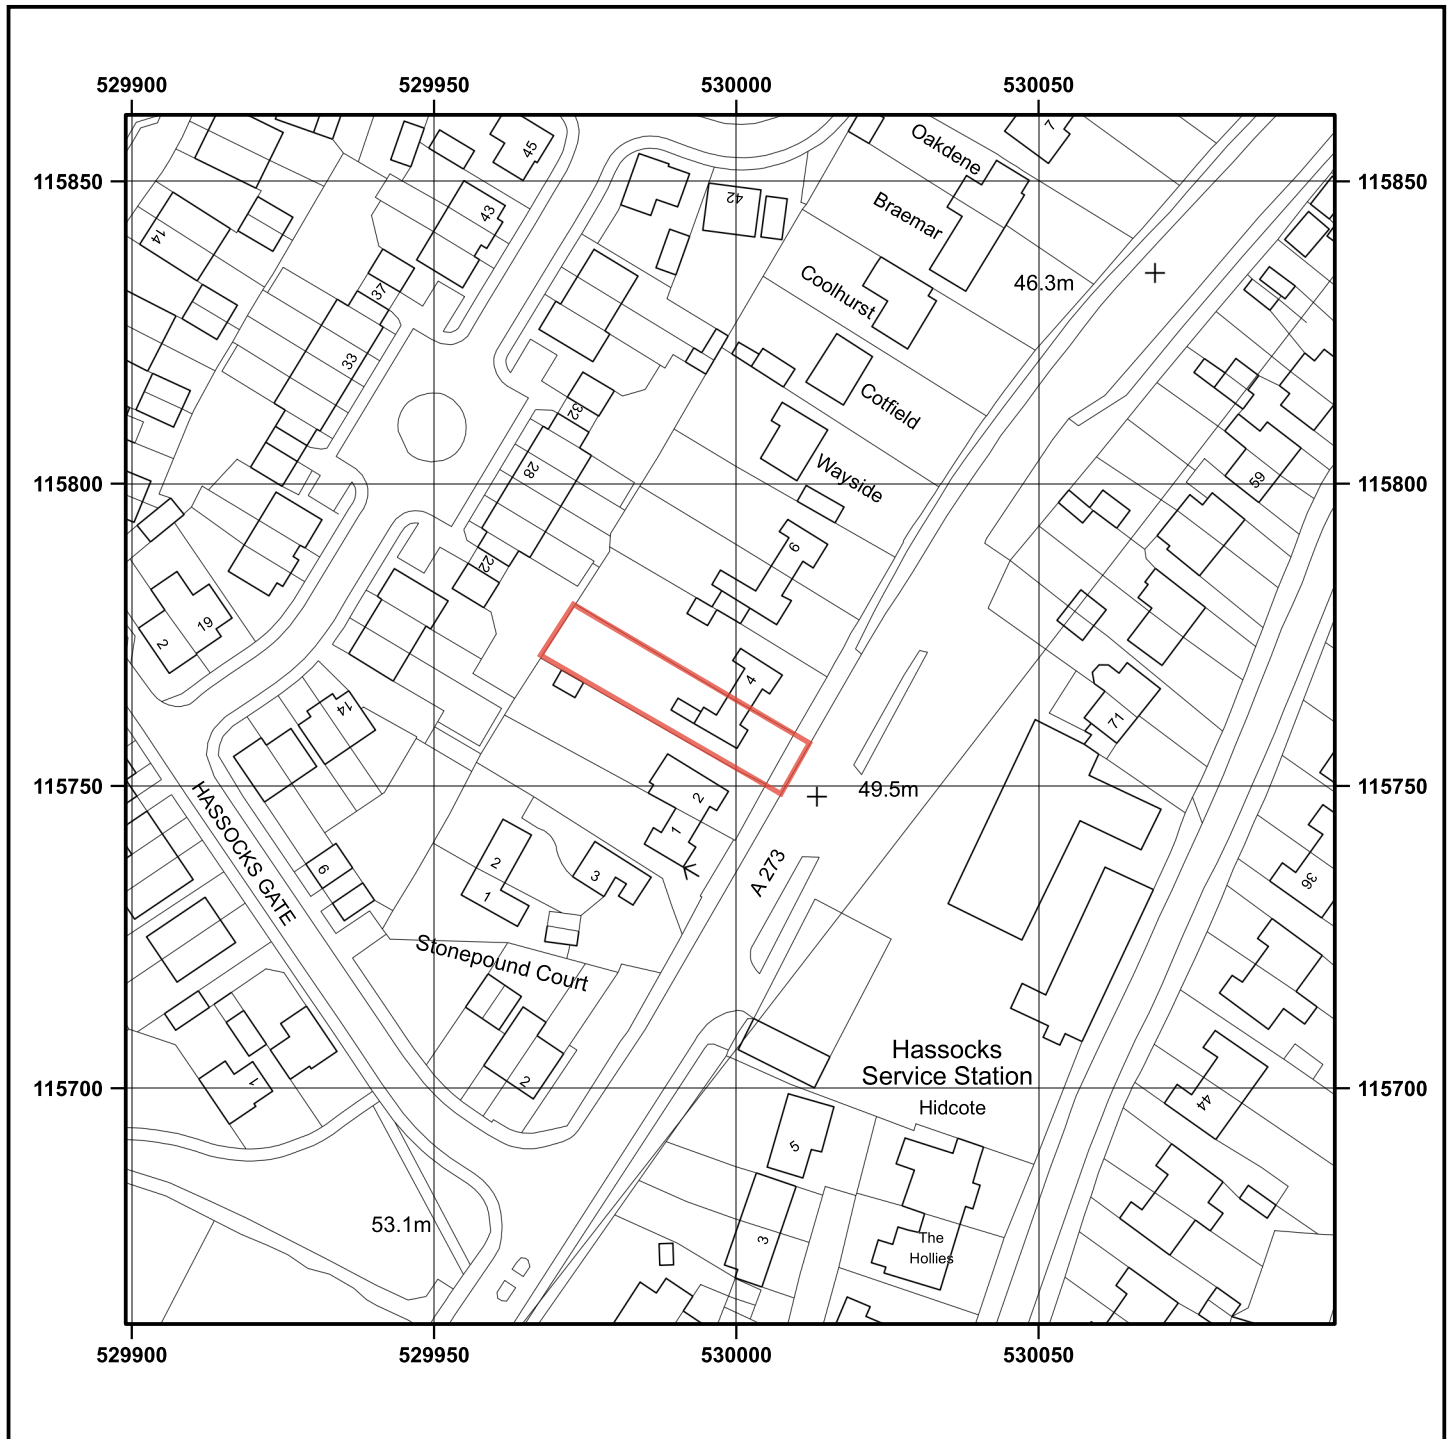

© Crown copyright and database rights 2026 OS AC0000848283. Public rights of way shown on this map have been taken from Local Authority definitive maps. The representation on this map of any other road, track or path is no evidence of the existence of a right of way.

0 12.5 25 37.5 50 m  
Scale 1:1250 - 1cm = 12.5m - A4 Size

**3, LONDON ROAD, HAS SOCKS, WEST SUSSEX, BN6 9NT**

Supplied by: [www.ukmapcentre.com](http://www.ukmapcentre.com)

Product Info: [www.ukmapcentre.com/location-plans-1250-scale](http://www.ukmapcentre.com/location-plans-1250-scale)

Serial No: 340829

Centre Coordinates: 529999,115761

Production Date: 26/09/2026