




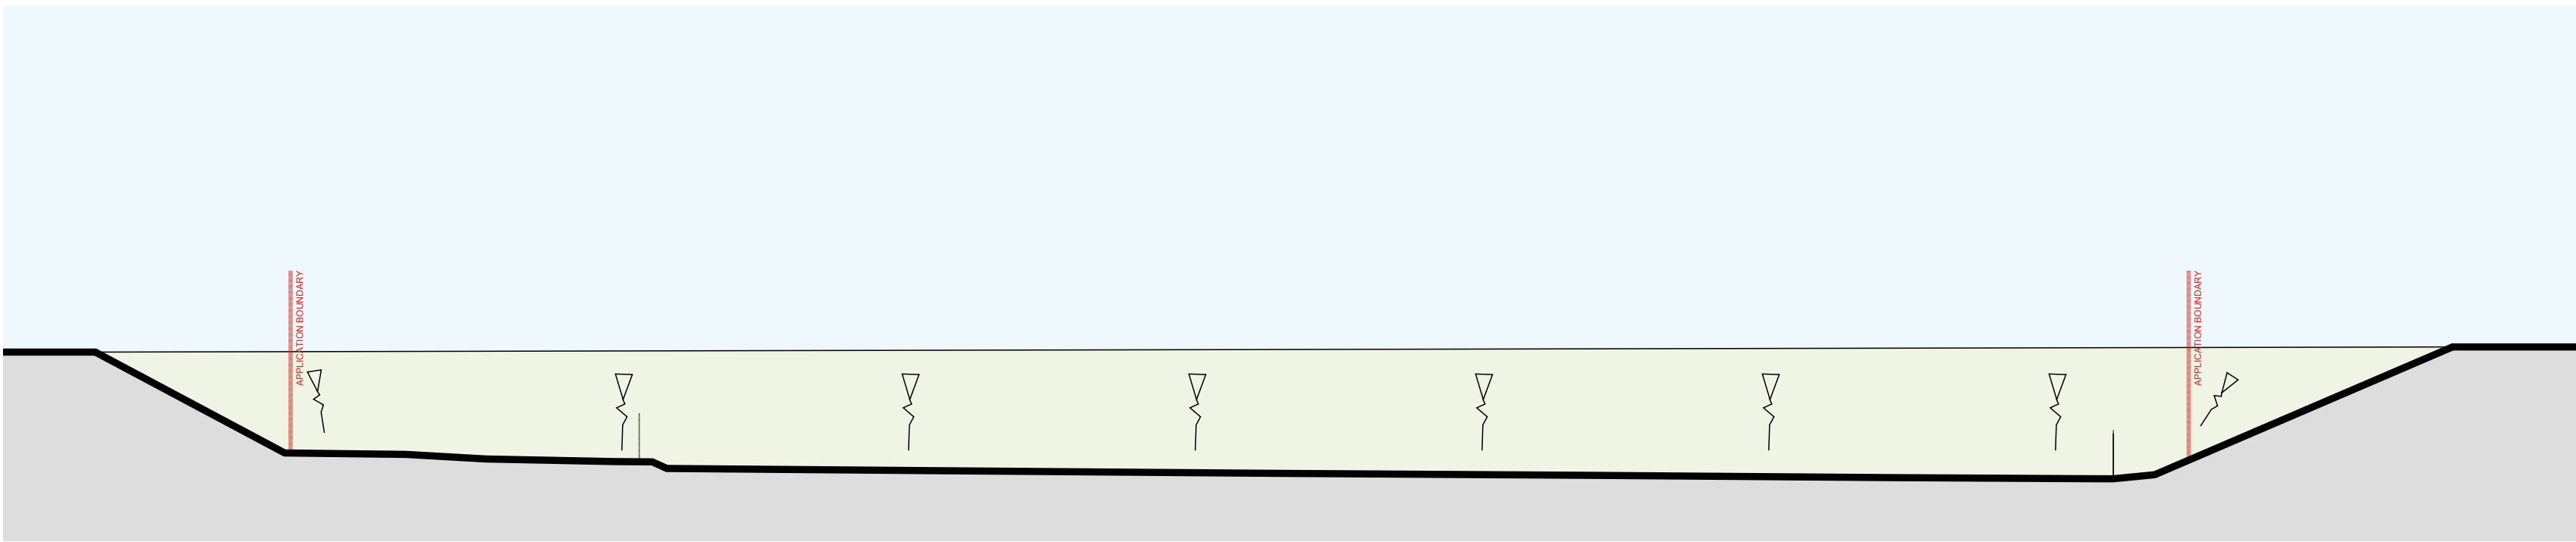


EXISTING SECTION AA

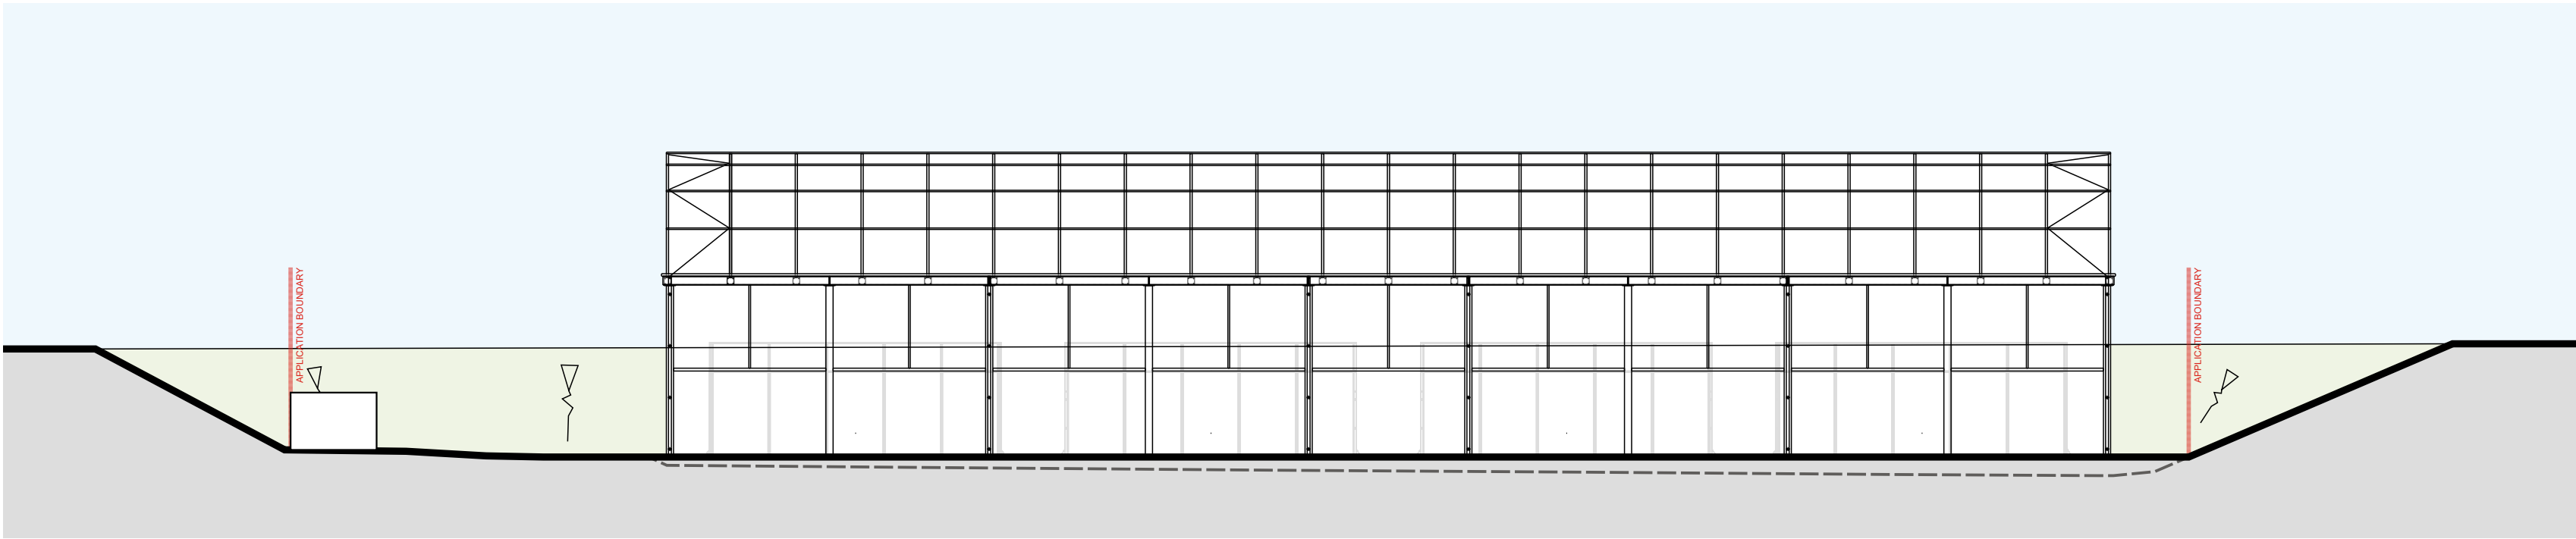

PROPOSED SECTION AA

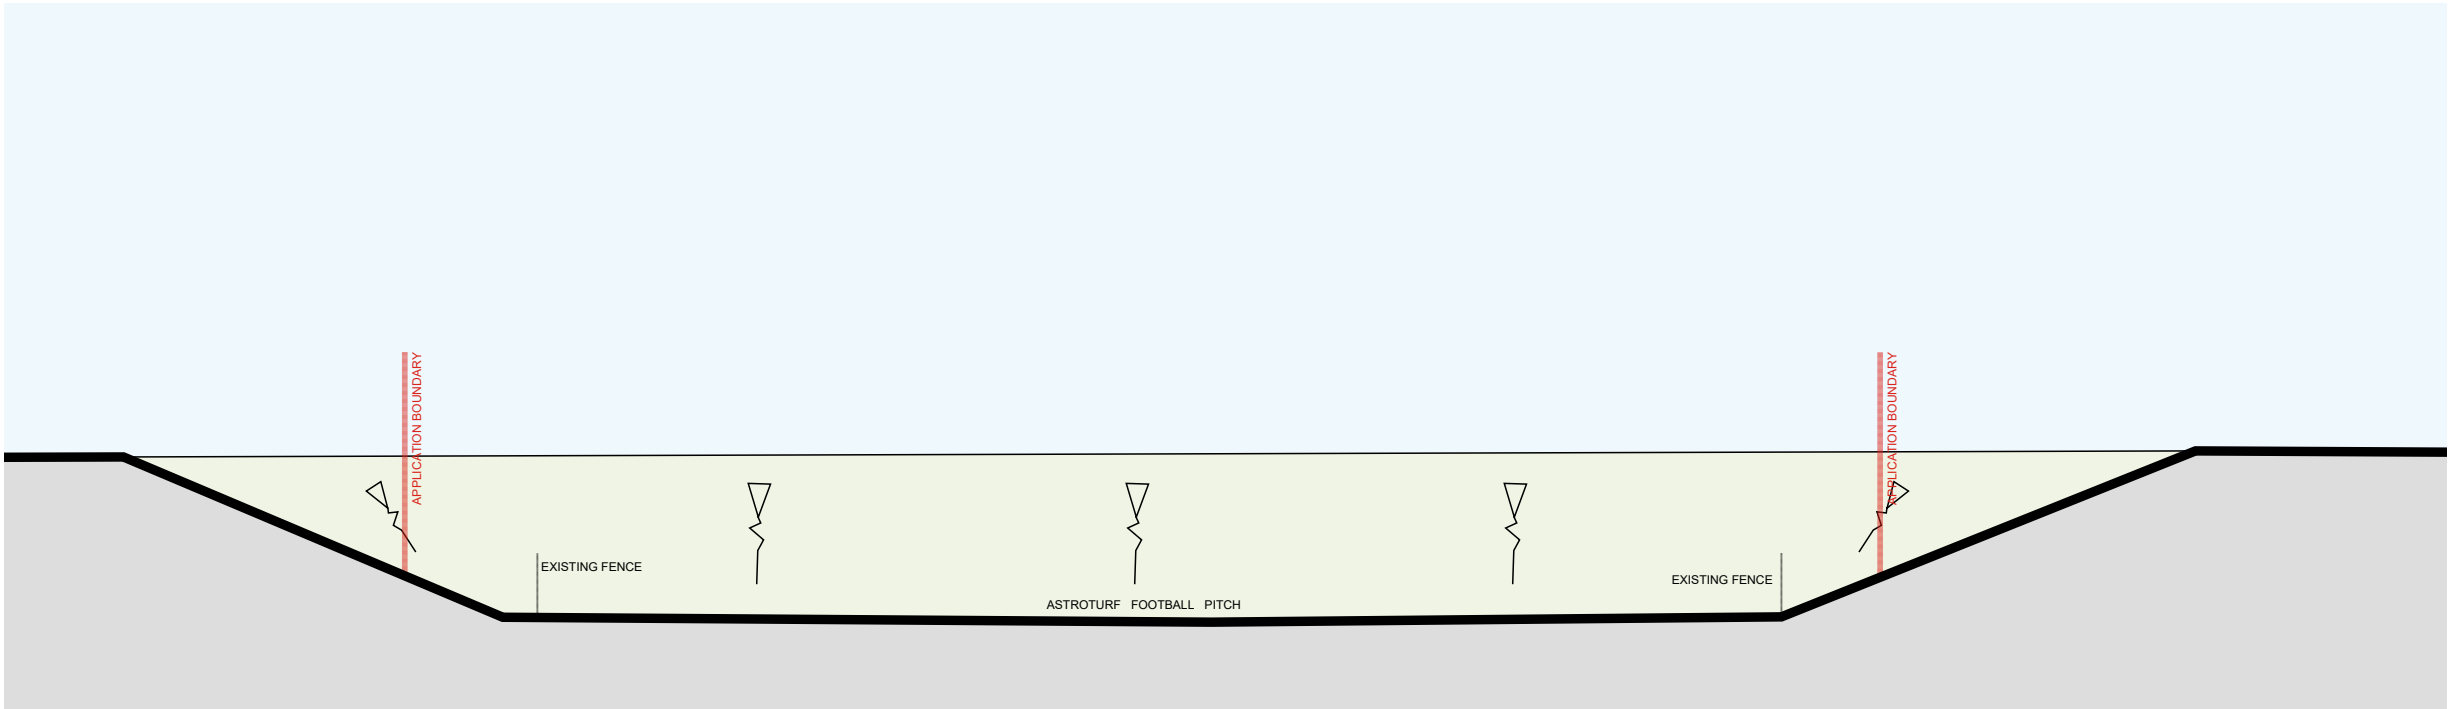

EXISTING SECTION BB

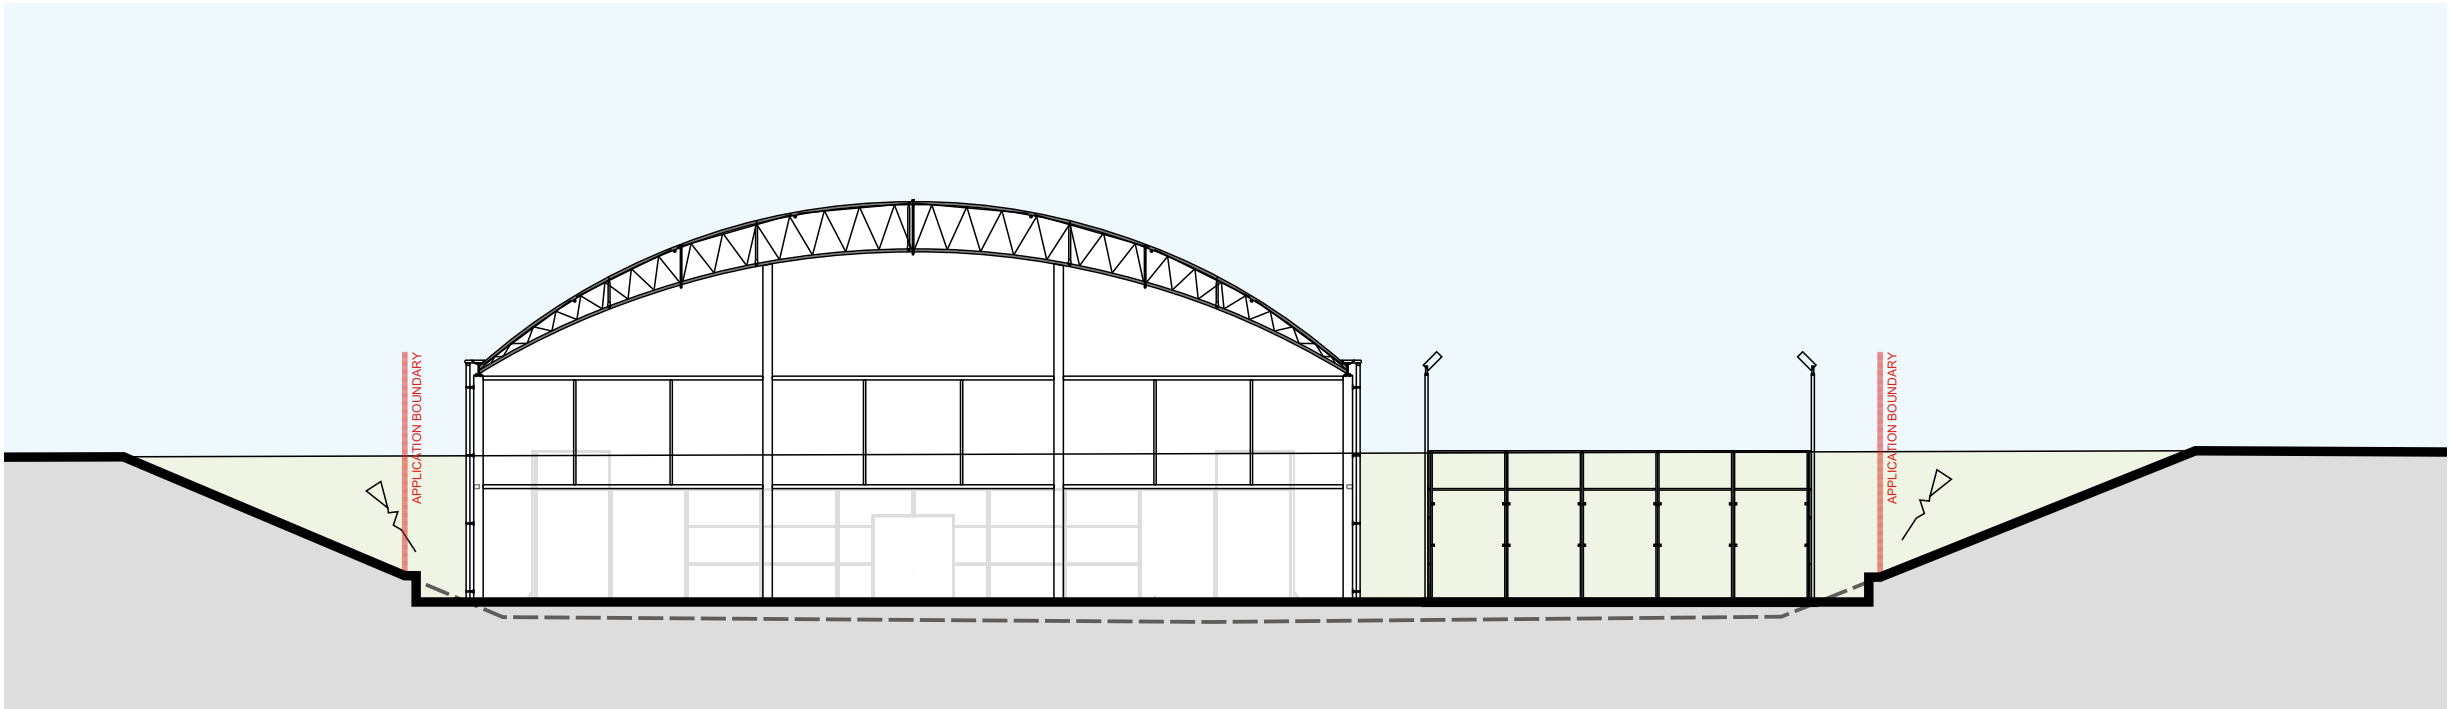

PROPOSED SECTION BB

NOTES


0100

Scale bar 100mm at 1:1

NO DIMENSIONS SHOULD BE SCALED DURING CONSTRUCTION AND ANY MISSING DIMENSIONS REQUIRED SHOULD BE REQUESTED AND CONFIRMED BEFORE PROCEEDING. ALL DIMENSIONS MUST BE CHECKED ON SITE AND AGREED WITH THE CLIENT PRIOR TO CONSTRUCTION.

THE SCALE BAR PROVIDED IS FOR USE SO THAT THE DRAWINGS CAN BE SCALED DURING THE PLANNING APPLICATION PROCESS.

- NOTES:
- THESE DRAWINGS HAVE BEEN PREPARED FOR PLANNING PURPOSES ONLY.
 - LEVELS ARE SHOWN INDICATIVELY ONLY TO DEMONSTRATE DESIGN INTENT.
 - LANDSCAPING SHOWN INDICATIVELY ONLY, REFER TO LANDSCAPE DRAWINGS FOR FURTHER DETAILS.

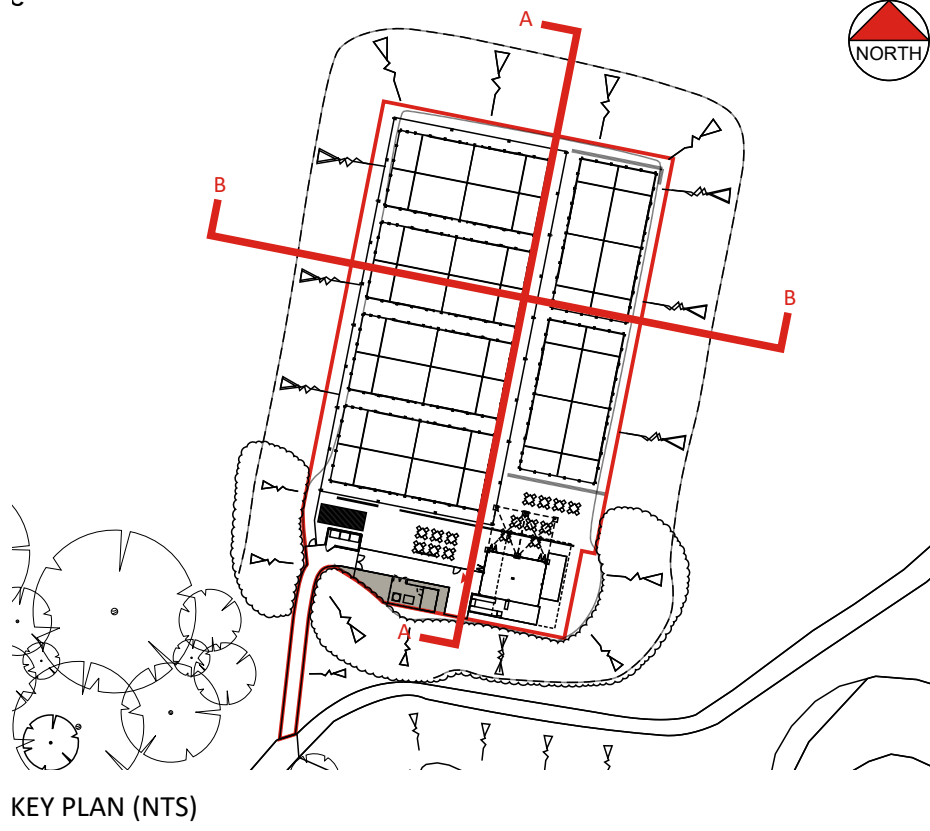

A	04.06.24	CONTAINER & PERGOLA CLUBHOUSE OPTION AND SERVICES COMPOUND ADDED	LM
REV	DATE	NOTE	IN
THE PADEL CLUB			

Project

THE PADEL CLUB
Q LEISURE, LONDON ROAD
ALBOURNE, BRIGHTON
BN6 9BQ

Title

SITE SECTIONS -
EXISTING + PROPOSED

Scale 1:200	@ A1	Date NOV 2025
Drawn QT	Checked SH	
Drawing Number 10150/P130	Revision A	

Saunders
Architecture+UrbanDesign