

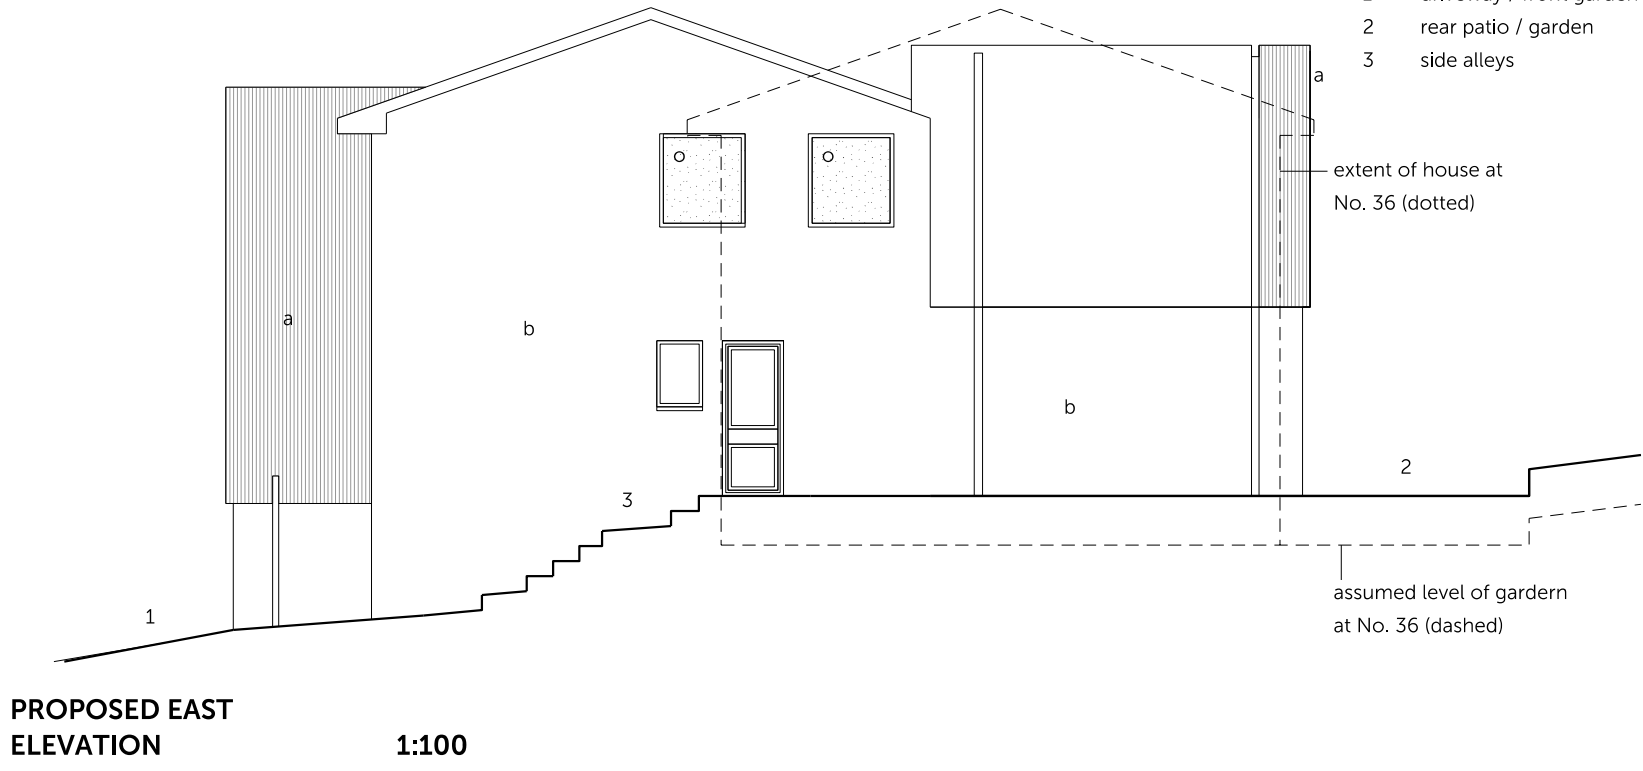


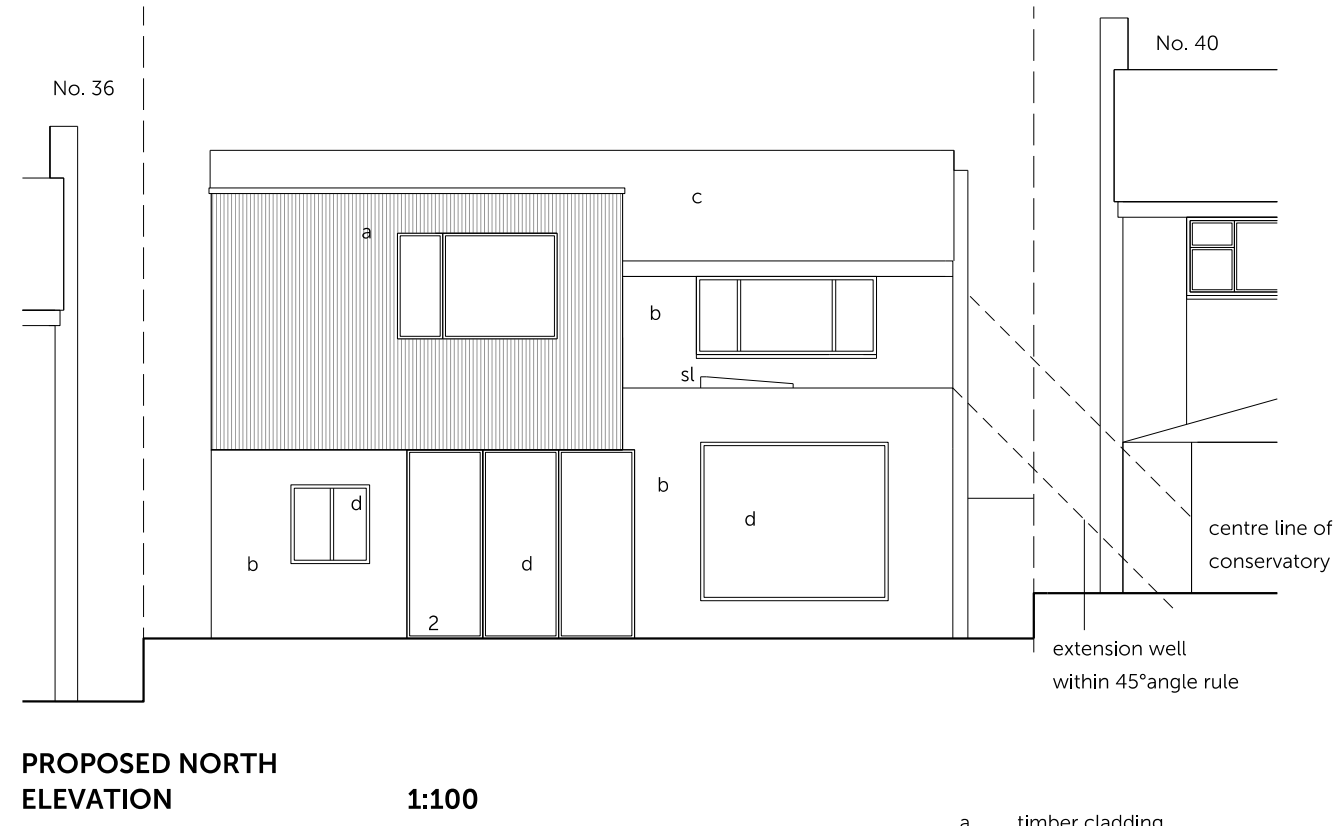

- a timber cladding
- b render
- c tile
- d aluminium windows and doors
- sl skylights
- o opaque windows
- 1 driveway / front garden
- 2 rear patio / garden
- 3 side alleys

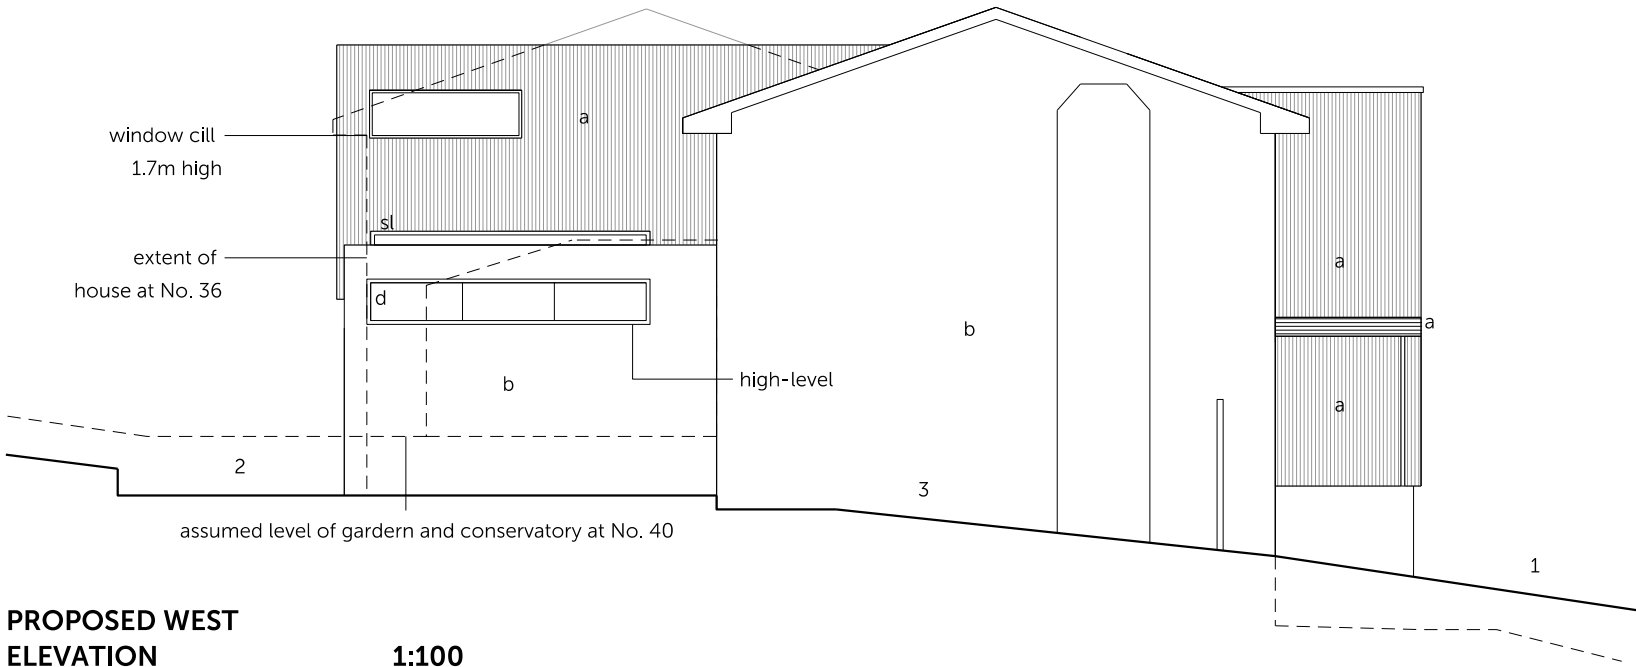

Status: Householder Planning

Scale: 1:100 @ A3

NOTE: This drawing is to be scaled for planning purposes only

Dwg No: 0854 PR 02

Drawing: Proposed Elevations

Date: May 2026

Project: Extensions and Alterations

Address: 38 Savill Road, Haywards Heath RH16 2NX

Client: A & P Birley

CONTEXT
// Architecture

Studio 1, 5a Priory Grove, London SW8 2PD
Info@context-architecture.co.uk www.context-architecture.co.uk