


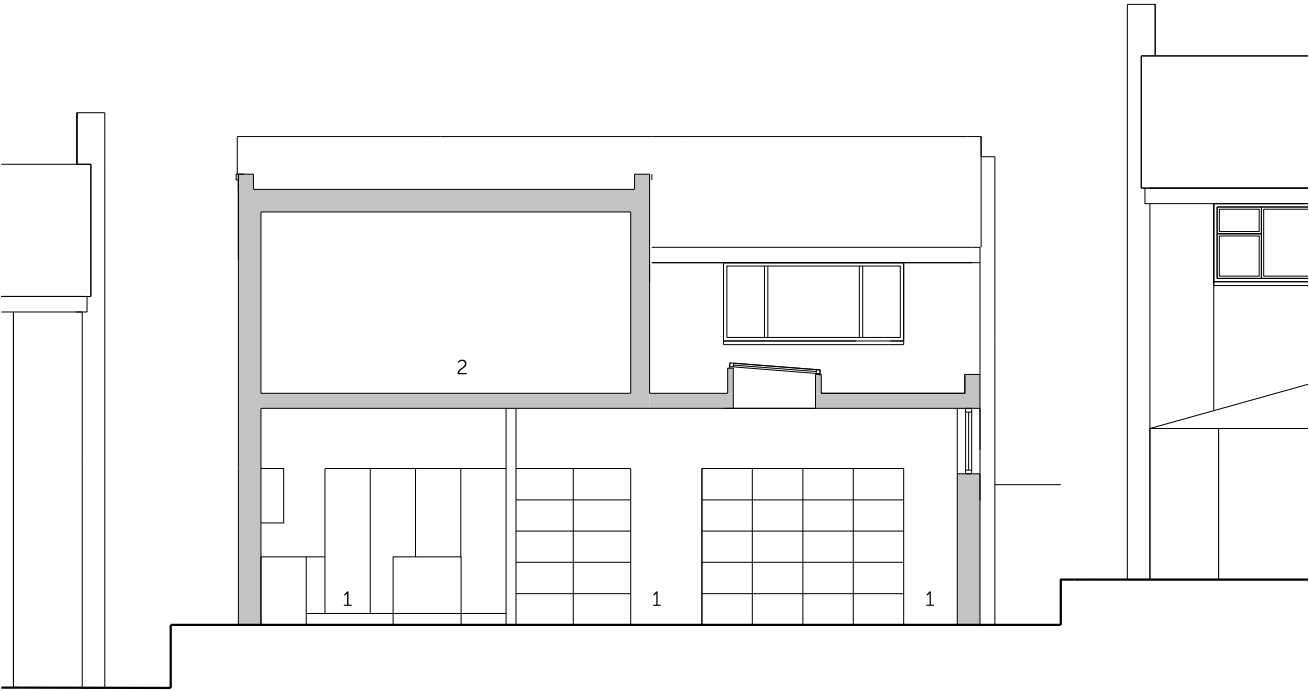

1 kitchen / living
2 bedroom

**PROPOSED
SECTION A - A** **1:100**



Status: Householder Planning
Scale: 1:100 @ A3

NOTE: This drawing is to be scaled for planning purposes only

Dwg No: 0854 PR 03
Drawing: Proposed Section A - A

Date: May 2026

Project: Extensions and Alterations
Address: 38 Savill Road, Haywards Heath RH16 2NX

Client: A & P Birley

CONTEXT
// Architecture

Studio 1, 5a Priory Grove, London SW8 2PD
info@context-architecture.co.uk www.context-architecture.co.uk