


- 1 driveway / front garden
- 2 rear patio / garden
- 3 garage
- 4 wc
- 5 kitchen
- 6 bedroom
- 7 cupboard
- 8 storage

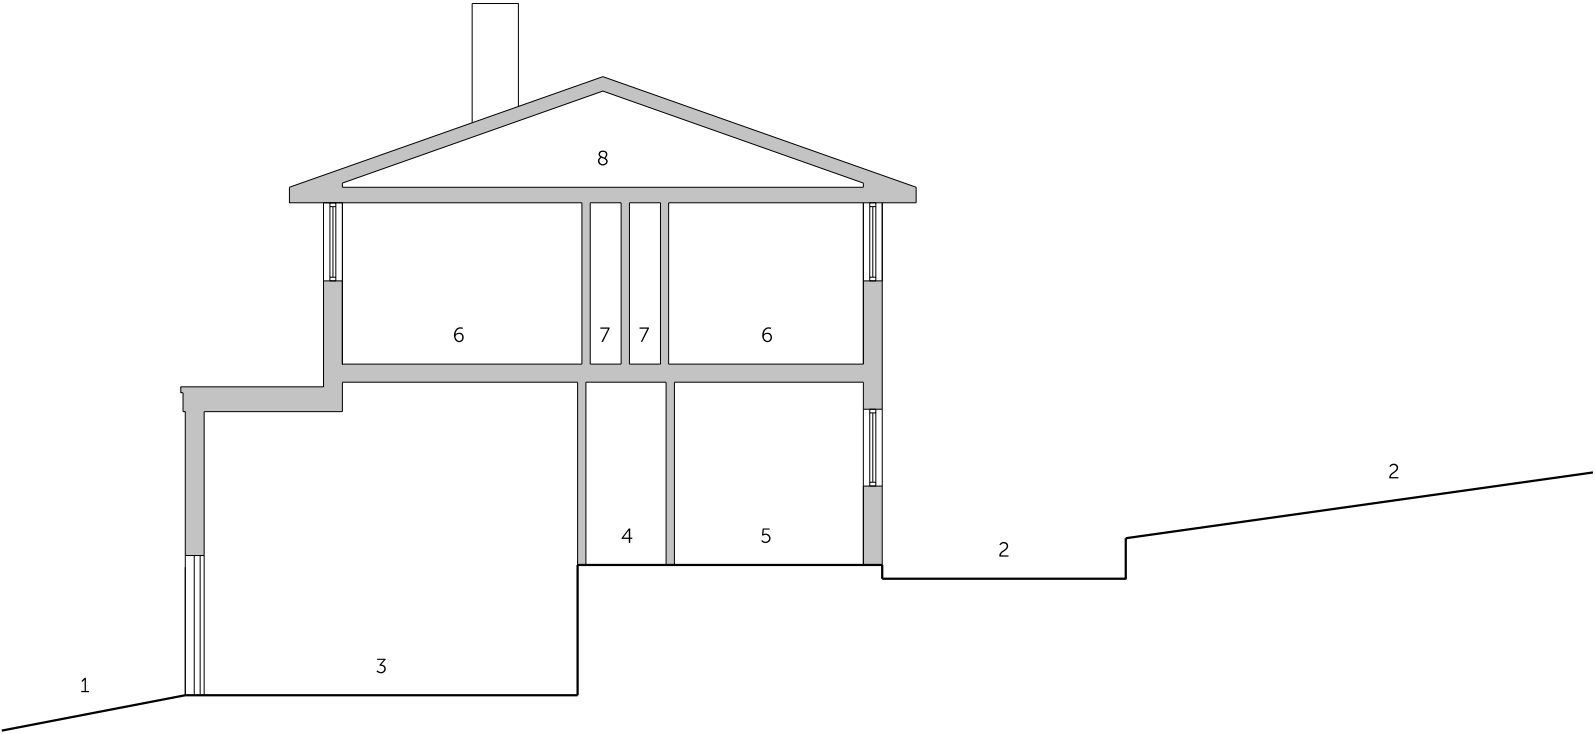

PRIOR TO WORKS
SECTION A - A 1:100

Status: Householder Planning	Dwg No: 0854 EX 03	Project: Extensions and Alterations	CONTEXT // Architecture Studio 1, 5a Priory Grove, London SW8 2PD info@context-architecture.co.uk www.context-architecture.co.uk
Scale: 1:100 @ A3	Drawing: Prior to Works Section A - A	Address: 38 Savill Road, Haywards Heath RH16 2NX	
NOTE: This drawing is to be scaled for planning purposes only	Date: May 2026	Client: A & P Birley	