BLOCK PLAN SCALE 1:500@a4 Tresanton, Borers Arms Road, Copthorne, RH10 3LJ

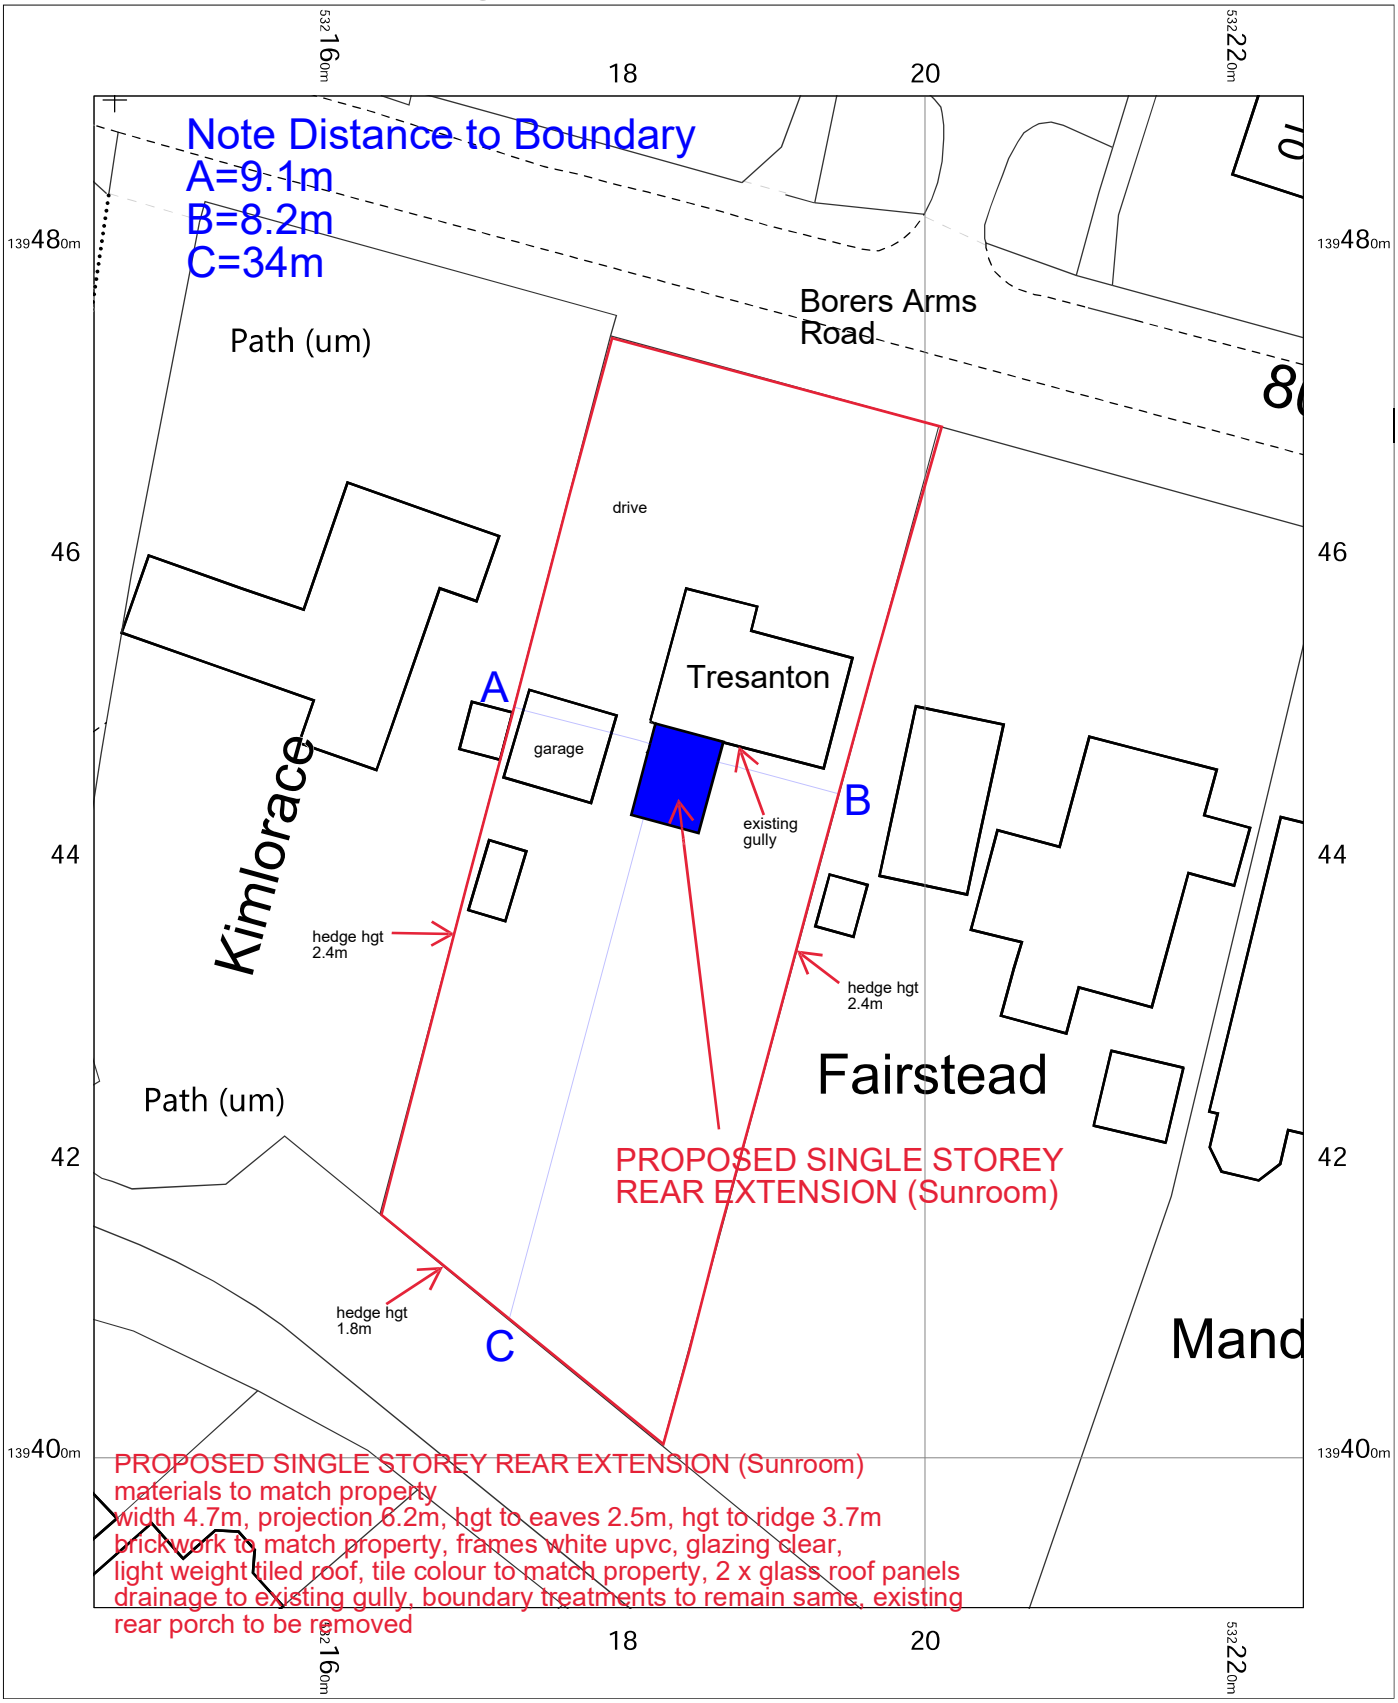

0 2 4 6 8 10 12 14 16 18 20
m

SEASCAPE CONSERVATORIES & ORANGERIES

OS MasterMap 1250/2500/10000 scale
Tuesday, October 15, 2024, ID: CM-01189588
www.centremapslive.co.uk

1:500 scale print at A4, Centre: 532185 E, 139440 N

©Crown Copyright Ordnance Survey. Licence no. AC0000849896

N

Ordnance Survey Licensed Data

CENTRE MAPS LIVE.
FOR A BETTER POINT OF VIEW