


Tree Categories

- Category A tree
BS5837 2012
- Category B tree
BS5837 2012
- Category C tree
BS5837 2012
- Category U tree
BS5837 2012

Arboricultural Strategy

- Tree to be retained
Colour reference in accordance with the categories defined by BS:5837
- Tree group/hedge to be retained
Colour reference in accordance with the categories defined by BS:5837
- Line along which Tree Protection Barrier should be installed. Refer to accompanying report for specification
- Area of supervised excavations. Refer to accompanying report for details
- Area where additional ground protection will be required. Refer to the accompanying report for details.

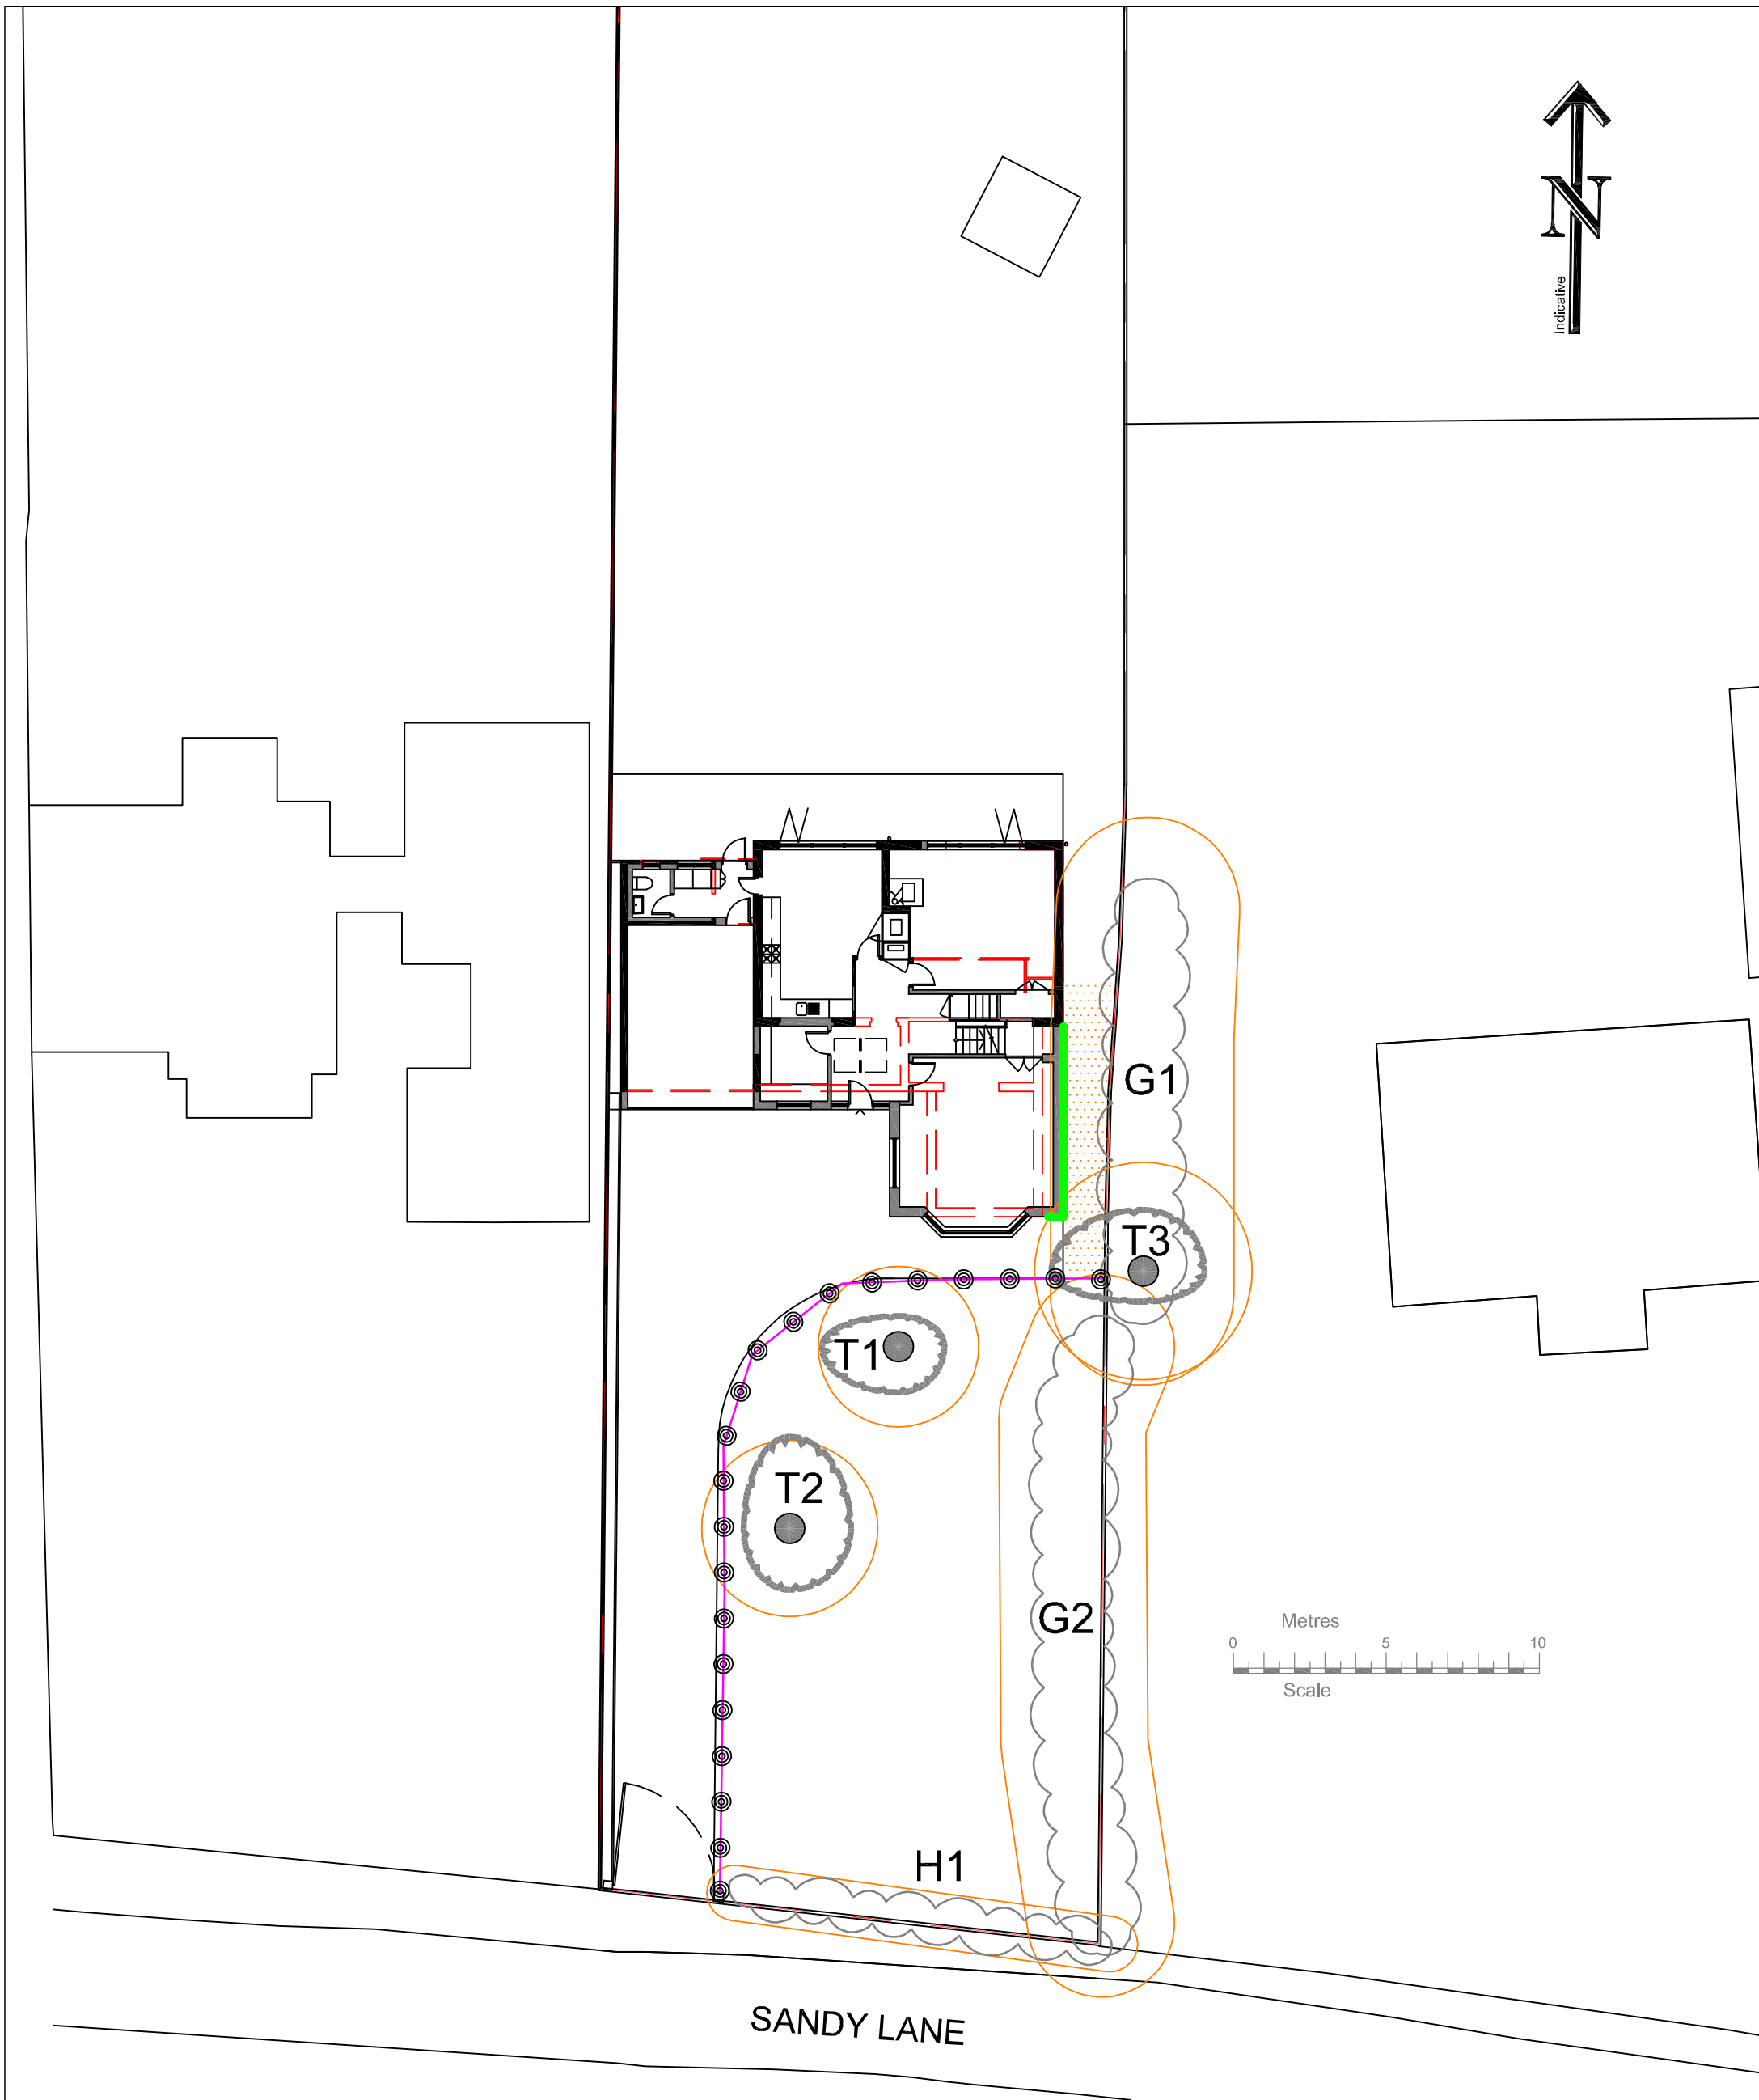

Project	Courtlands, Sandy Lane, East Grinstead
Drawing	Tree Protection Plan
Date	21.11.25
Ref	25-2044-TPP
Drawn	NT
Checked	DR
Client	Mr and Mrs Broad
Scale	1:200@A3