

NOTES

Do not scale from this drawing.


Any discrepancies should be reported immediately.

This drawing is copyright. It must not be reproduced or disclosed to third parties without our prior permission.


This drawing is to be read in conjunction with all relevant consultants, specialist manufacturers drawings and specifications.

Any surveyed information incorporated within this drawing cannot be guaranteed as accurate unless confirmed by fixed dimension.


All dimensions are in millimetres unless noted otherwise.

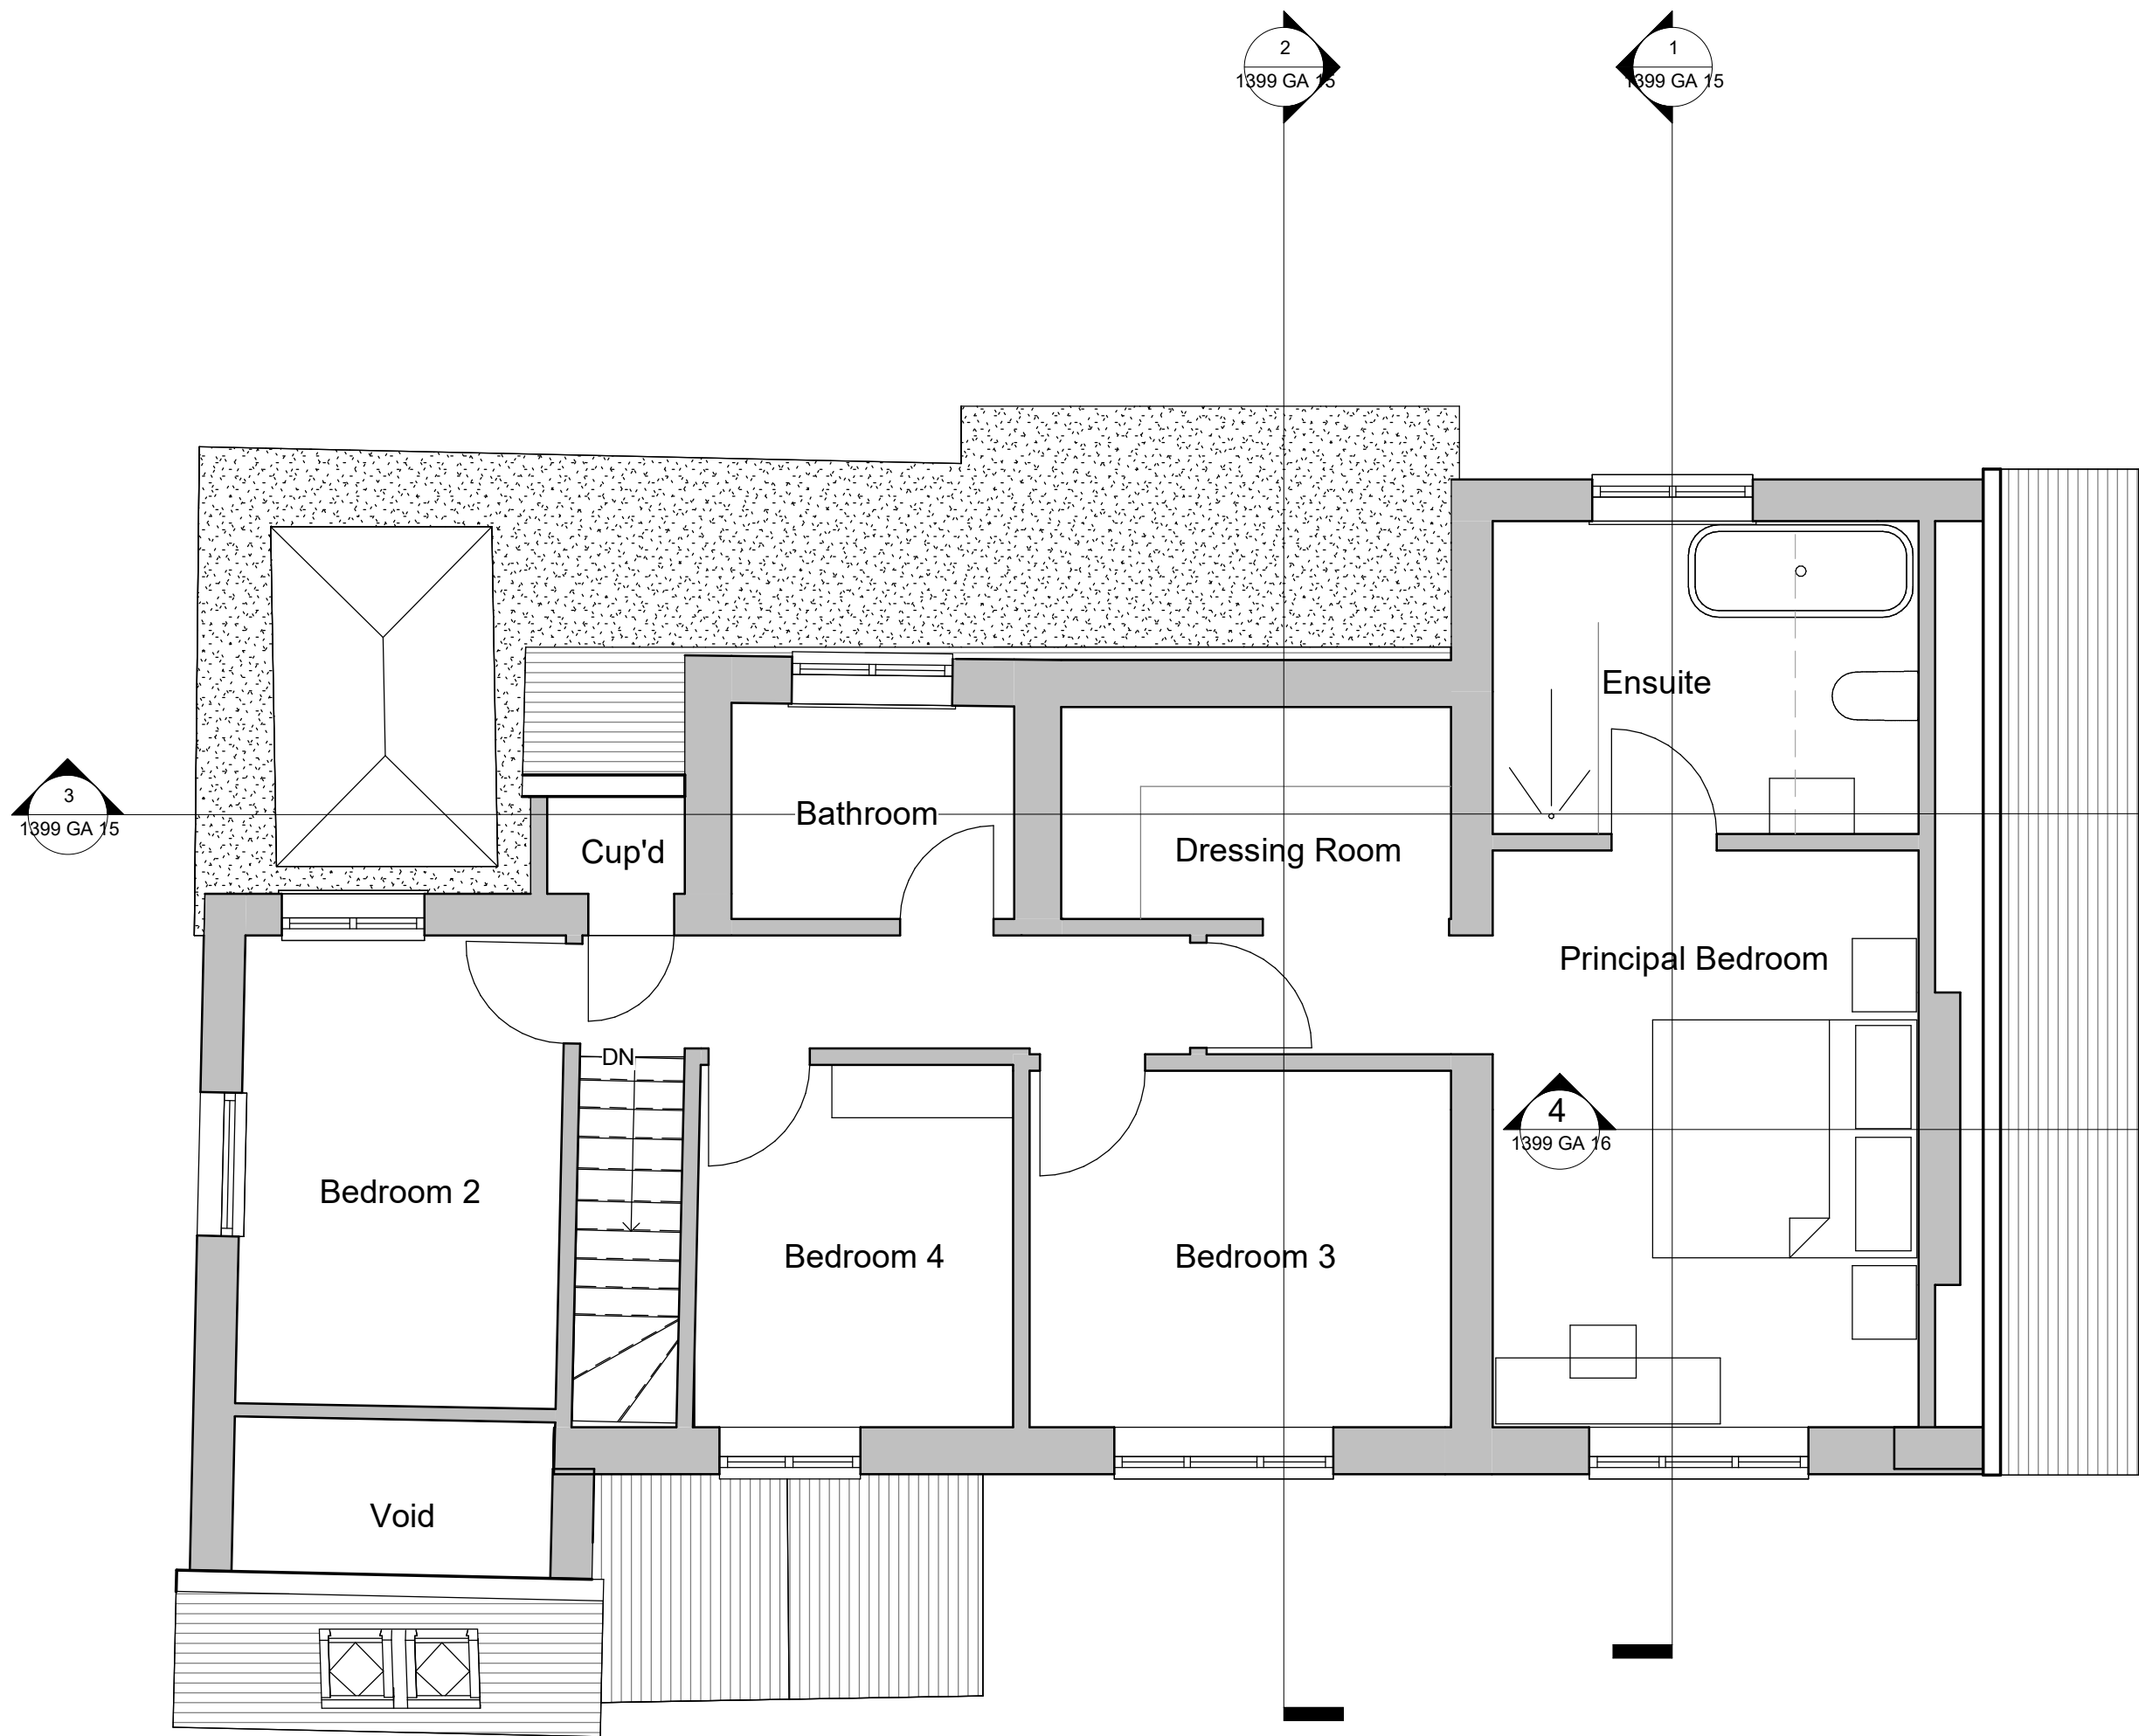

First Floor as Proposed - Showing Section 4
1 : 50

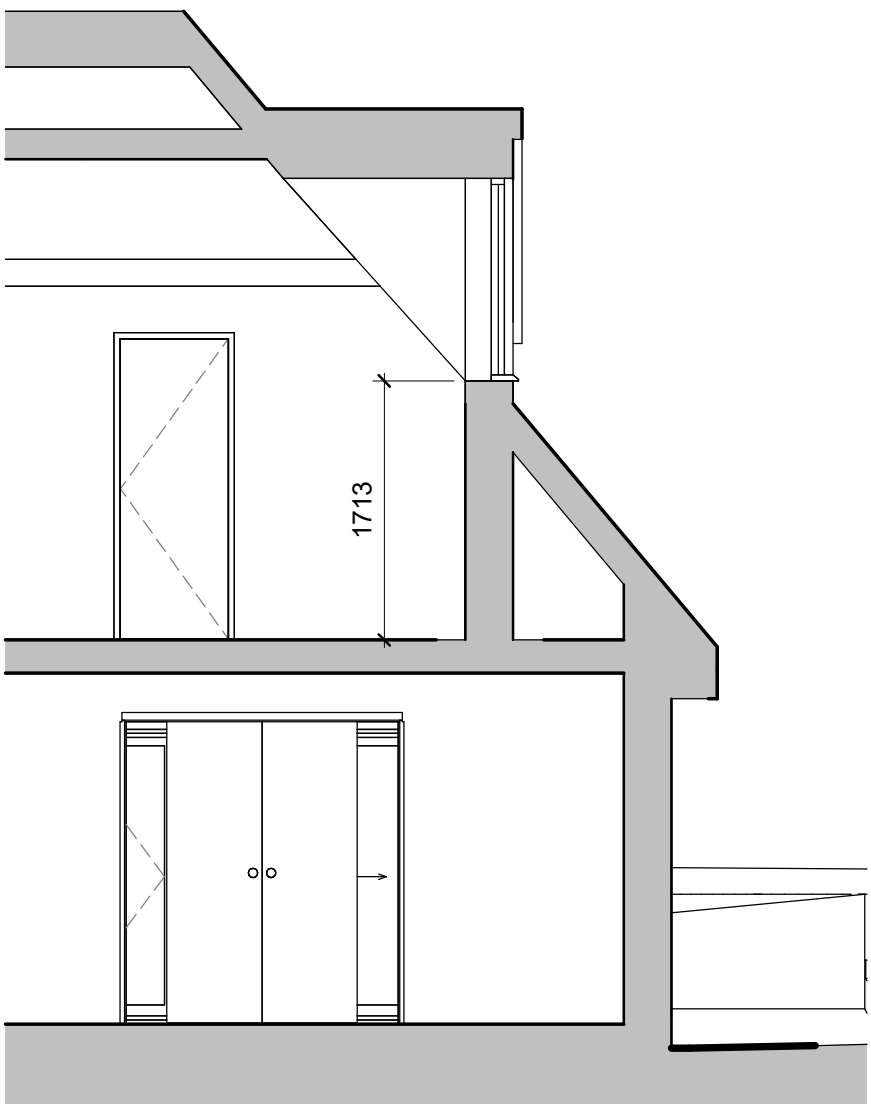

Section 4
1 : 50

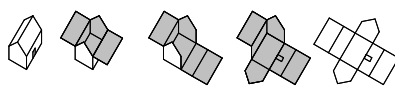Rev	Date	Author	Revision Description	
 studio@dwellingarchitecture.com www.dwellingarchitecture.com			Tel: 01444 831 800	
Drawing Status				
PLANNING				
Client				
Mr & Mrs Payne				
Project				
Extension and Alterations 61 Turners Mill Road, Haywards Heath, RH16 1NH				
Title				
Section as Proposed				
Dwg.			Rev.	
1399 GA 16				
Job No.	Date	Scale	Drawn	Checked
1399	08/10/2025	1 : 50		Checker