

42 HURST ROAD, HURSTPIERPOINT, BN6 9NL

AS PROPOSED


LANDÍVAR

ARCHITECTS


42 Hurst Road - Garden House

1684 3.008_RevC


CLIENT	MR C BRACE
DRAWING	AS PROPOSED ENTRY PAVILION
DATE	JUNE 2025
SCALE	1:100

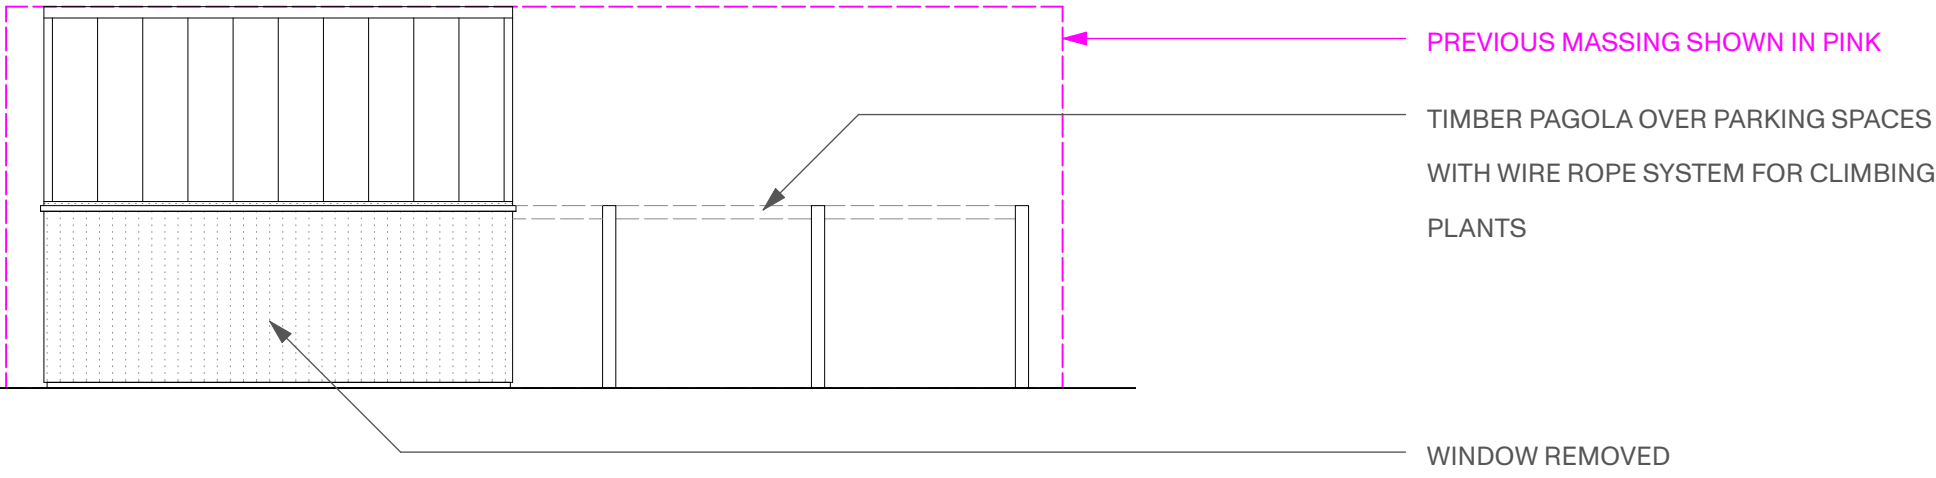

1. ENTRY PAVILLION - WEST ELEVATION

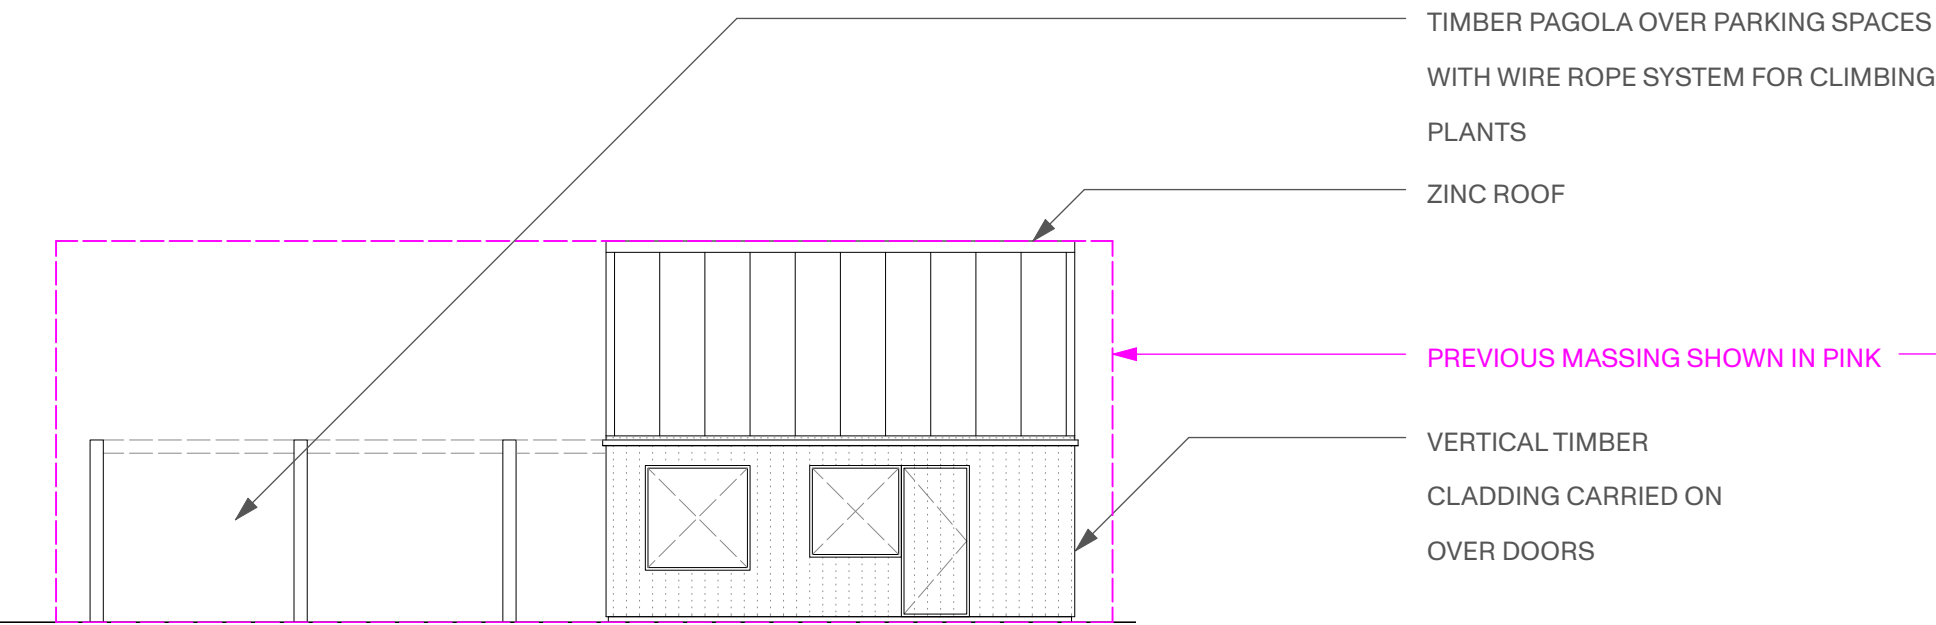

2. ENTRY PAVILLION - EAST ELEVATION

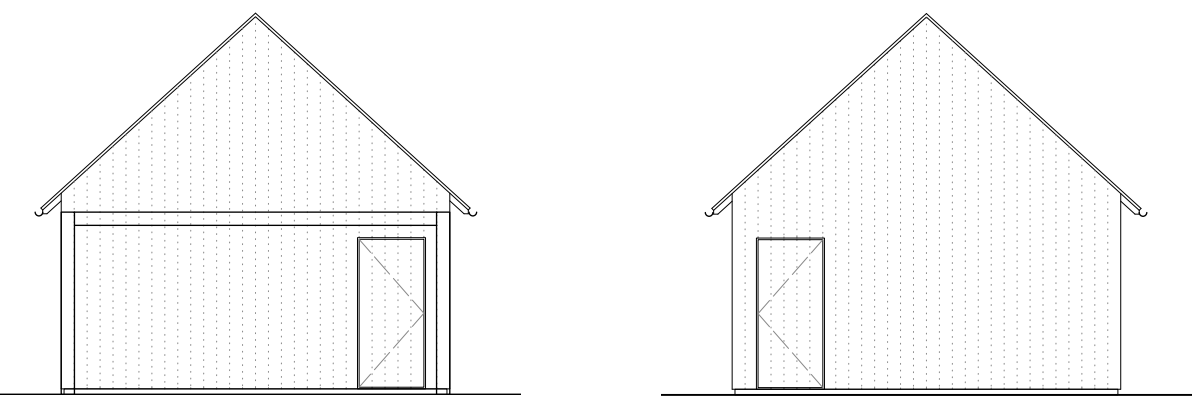


3. & 4. ENTRY PAVILLION - NORTH & WEST ELEVATION

TIMBER PAGOLA OVER PARKING SPACES
WITH WIRE ROPE SYSTEM FOR CLIMBING
PLANTS



AS PROPOSED PLANS & ELEVATIONS - ENTRY PAVILION

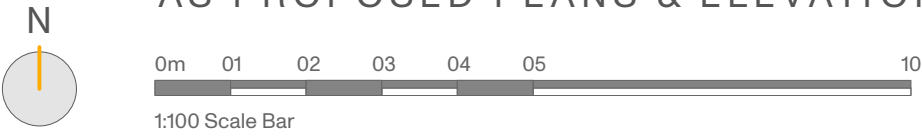

REV	DATE	COMMENT	BY
-	06.06.2025	FIRST ISSUE	DE
A	16.06.2025	AMENDED ISSUE	EB
B	07.07.2025	LANDSCAPING REVISIONS	DE
C	27.04.2026	LANDSCAPING REVISIONS	DE

PRINT DRAWING AT A1

N.B. Unless otherwise noted this drawing is not to be used for construction purposes. If indicated as feasibility this drawing is subject to a detailed site investigation, including ground conditions/contaminates, drainage design and planning / density negotiations. The layout may be based upon an enlargement of an os sheet or other small scale plans and its accuracy needs to be verified by survey. CDM regulations have not been fully considered.



The Workshop, unit 3,
29-42 Windsor Street,
Brighton, BN1 1RJ

landivar-architects.com
info@landivar-architects.com
01273 739690