



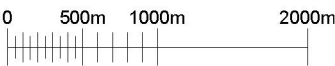

GENERAL NOTES



Use written dimensions only, do not scale from drawing. Use latest revision of all referenced information.

LAT 51.005508 LONG -0.103500

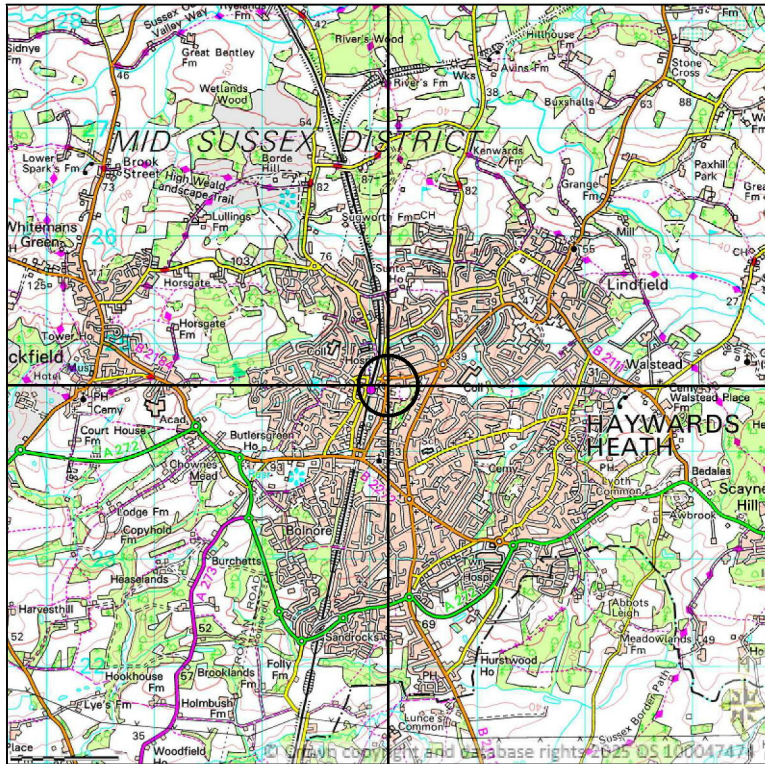

SITE LOCATION
SCALE 1:50000

Ordnance Survey map extract based upon Landranger map series with the permission of the controller of His Majesty's Stationery Office.
Mitie licence no. 100047474.
Crown copyright.

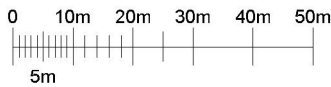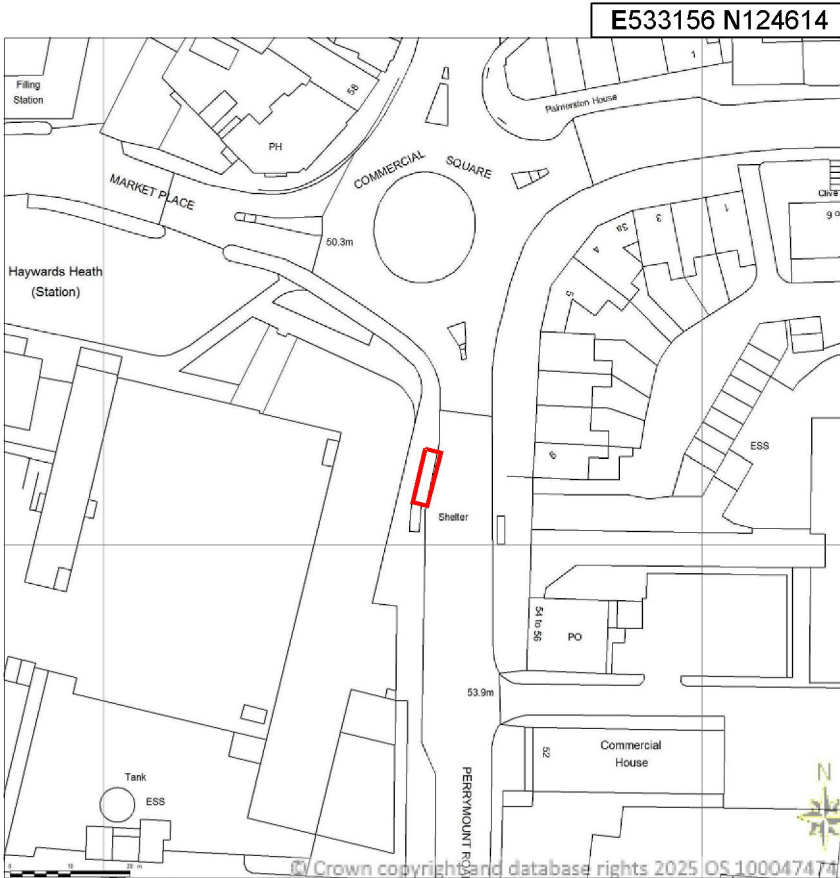

DETAILED SITE LOCATION
SCALE 1:1250

Ordnance Survey map extract based upon Landranger map series with the permission of the controller of His Majesty's Stationery Office.
Mitie licence no. 100047474.
Crown copyright.

Rev	Date	Description	Drawn	Chkd
A	06/10/2025	New BT Streethub Structure	RMK	ADN



Drg Status
PLANNING

Cell No. & Name

HYH-105

Site Name & Address
Pavement adjacent Waitrose,
Perrymount Road, Haywards
Heath, RH16 1DJ

Drawing Title
SITE LOCATION MAPS

Scale	As Shown	Date	06/10/2025
Drawn By	RMK	Checked By	ADN
Drawing Number	001	Revision	A