

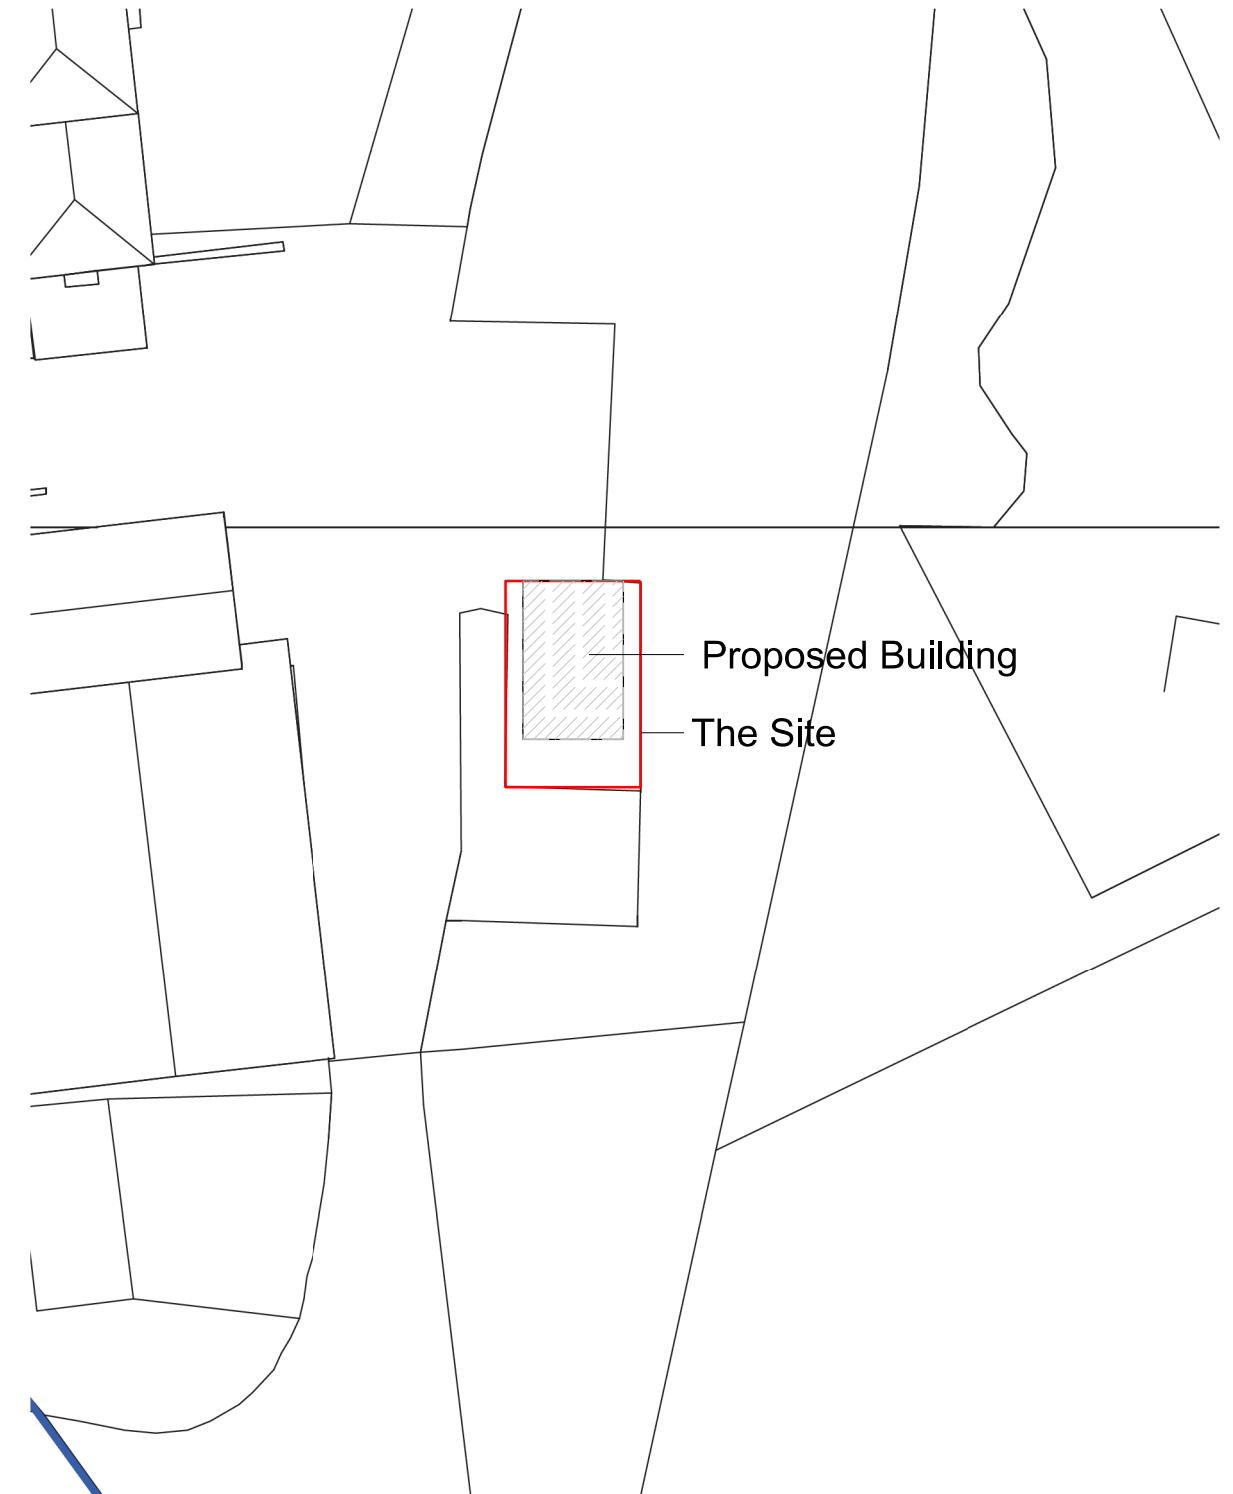


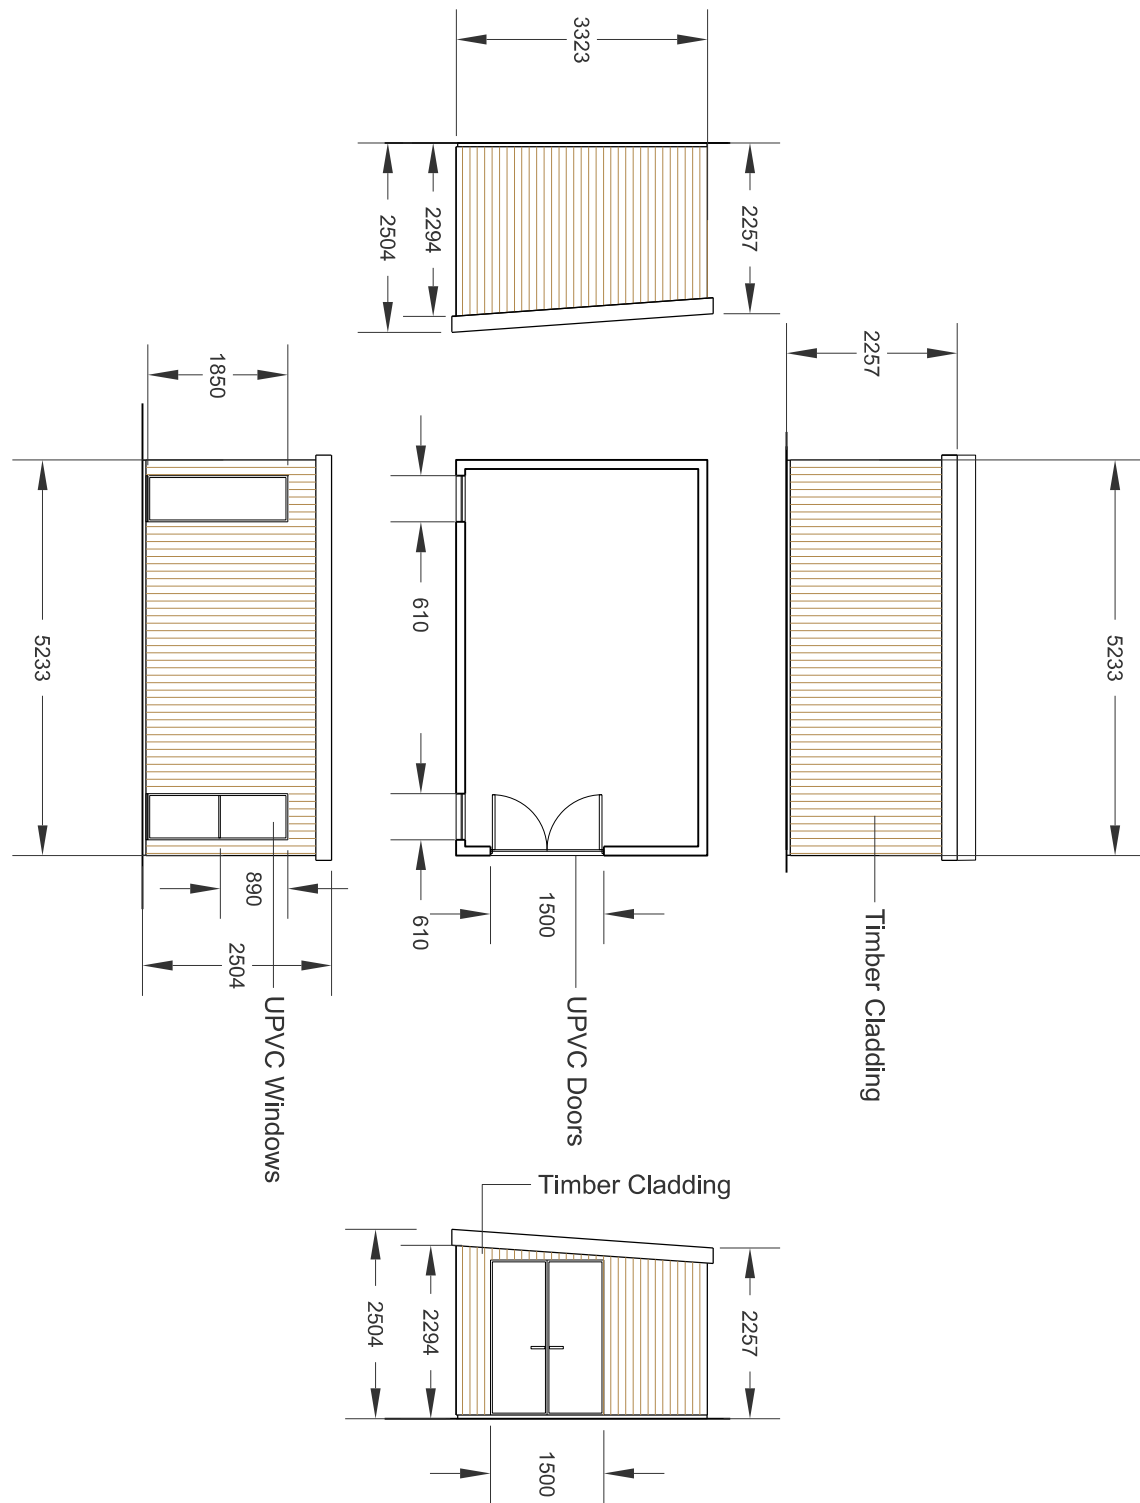

Site Location Plan @ 1:250

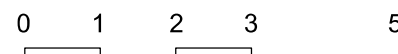

DUCKYLS FARM, EAST GRINSTEAD, RH19 4QY

Proposed Cabin Elevations

G M L Architects

UNIT 3,1-4 Christina Street, London, EC2A 4PA
 Tel: 020 7729 9595 Fax: 020 7729 1801 info@gmlarchitects.co.uk
 SCALE: 1:100@A3
 ISSUED FOR: PRE-APP
 FIRST ISSUED: 06/03/2025
 DRAWN BY:XXX CHECK BY:XXX

5117/E/01