



Do not scale from this drawing, except for planning purposes.
Any discrepancies are to be reported to WS Planning & Architecture.
Refer to Structural Engineers details for all structural design criteria.
This drawing remains the copyright of WS Planning & Architecture.

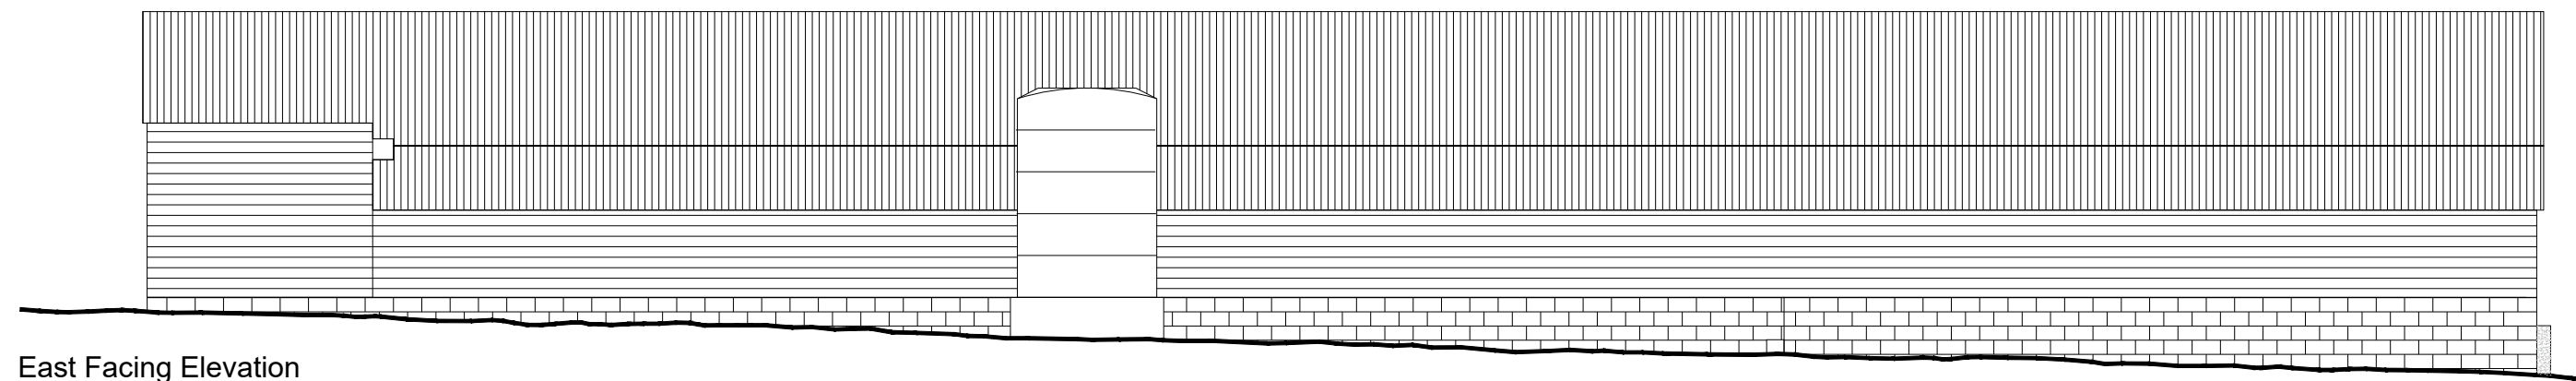

East Facing Elevation

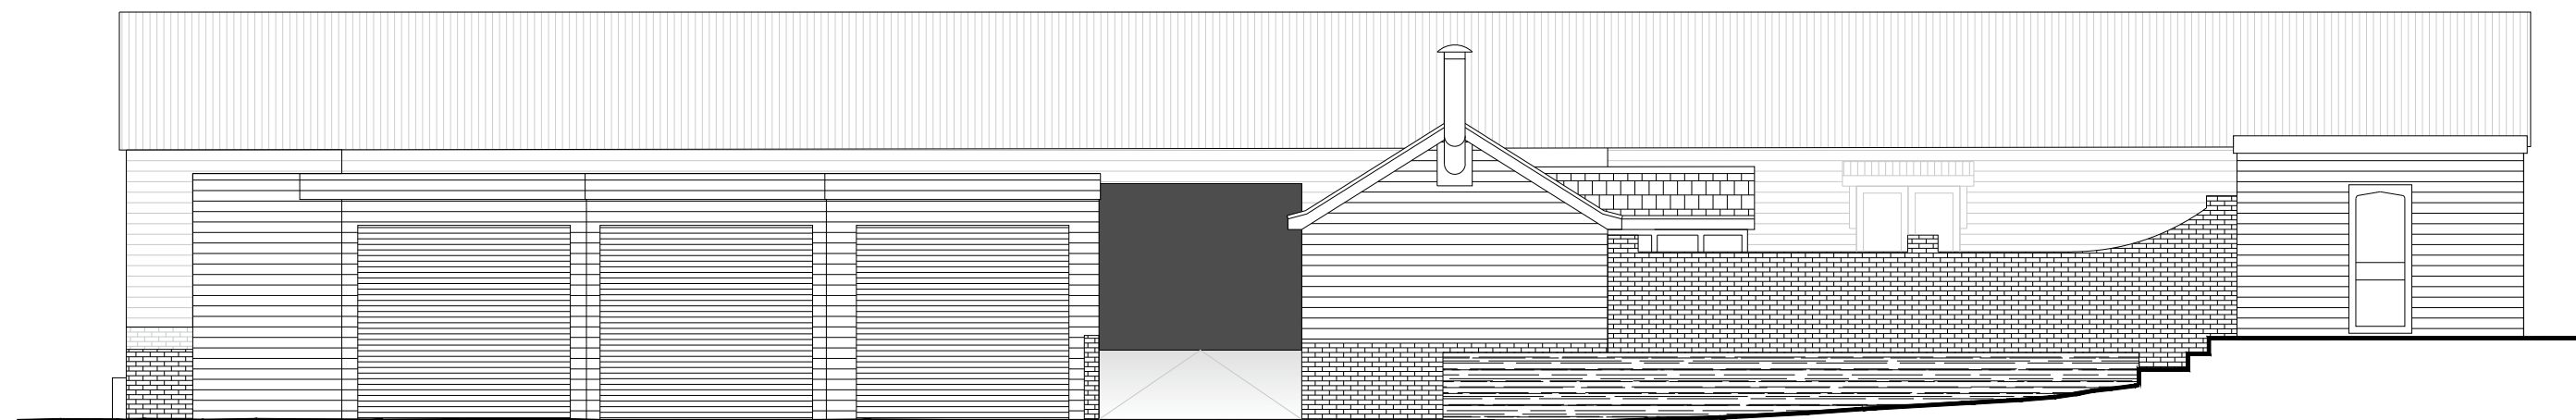

West Facing Elevation




North Facing Elevation



South Facing Elevation

As Existing Elevations

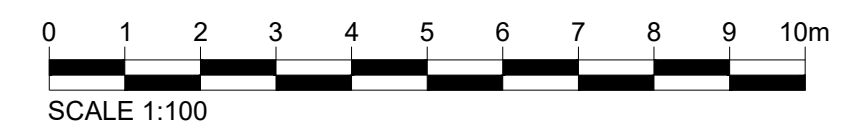

Rev	Date	Description	
 WJ ARCHITECTURE & Co.			
Survey Office 5 Peel House Bancroft Rd Regent RH12 7KP		London Office No. 1 Craydon 12-14 Addiscombe Rd Craydon CR0 0XT	
Date Nov 2025 Scale 1:100 @A2		Drawn By CT Checked BW	
Client Mr Paul Batten			
Project Floran Farm, Hophurst Hill, Crawley Down, RH10 4LP			
Title As Existing Elevations			
Drawing No.			Rev.
J005353D-05			